



EXISTING INTERVIEW ROOM 1 -
TOO SMALL FOR STANDARD FURNITURE
CONSIDER STANDING MINI-CONSULT?
OR IPAD STAND?

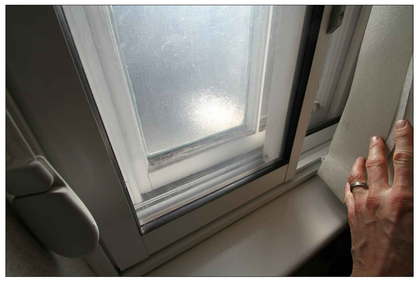


SECONDARY SECURITY GLAZING TO
EXISTING WINDOWS

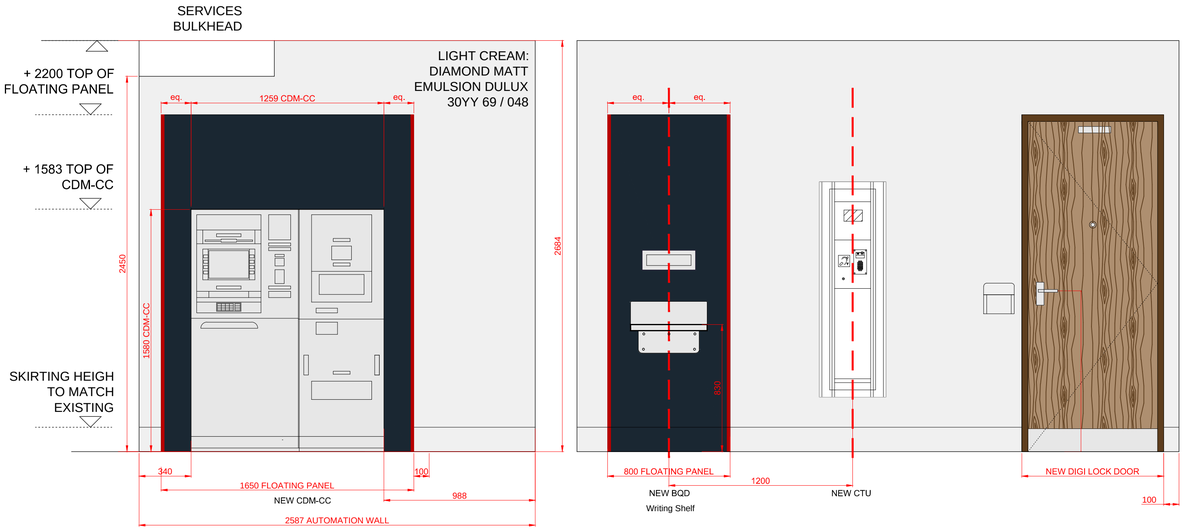

ELEVATION SCALE 1:20

0 0.2 0.4 0.6 0.8 1m

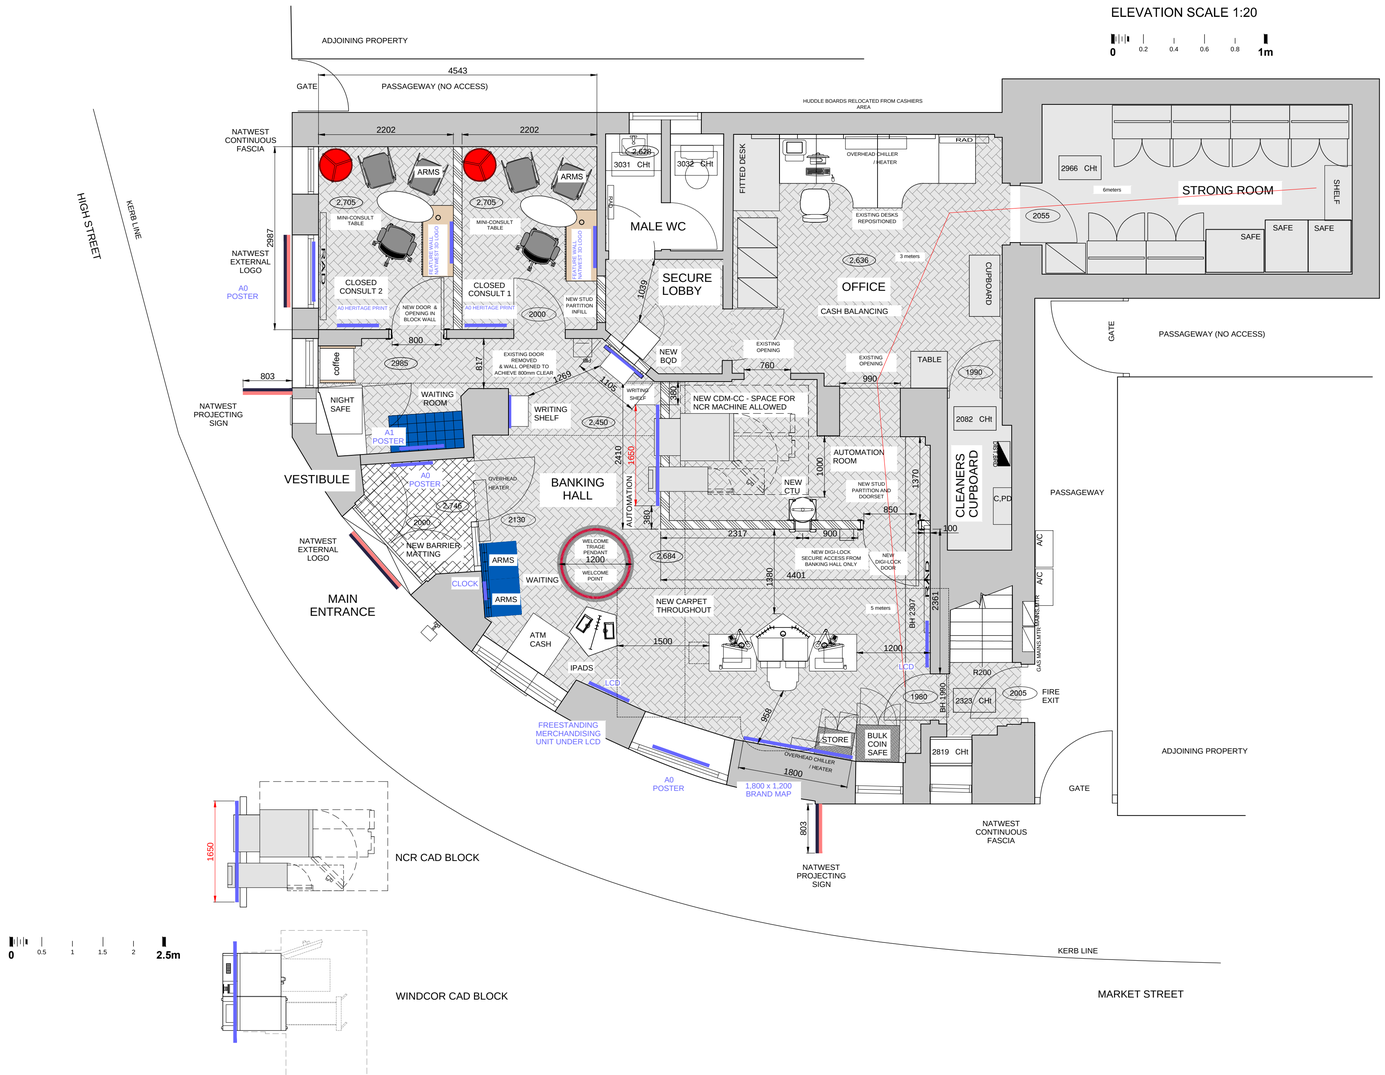

0 0.5 1 1.5 2 2.5m

FLOOR FINISHES KEY

- NEW BARRIER SURFACE MOUNTED MATTING: NOMAD AQUA NATWEST 9500 SURFACE MOUNTED BARRIER MATTING: ANTHRACITE BLACK
- NEW MILLIKEN CARPET: ESSENTIAL LAYLINES 5158 CARPET
- NEW ANTI-SLIP VINYL FLOORING: ALTRO TUNDRA, VM20910
- NEW OAK EFFECT VINYL: AMTICO GOLDEN OAK AR0W 7510
- NEW MILLIKEN CARPET: ESSENTIAL LAYLINES 5158 CARPET TILES

GENERAL KEY

- NO WORKS HATCH

PARTITION KEY

- New stud automation wall
- New standard stud partition
- New G2 rated partition


ALL NEW PARTITIONS TO BE TAKEN FULL HEIGHT TO UNDERSIDE OF STRUCTURAL SOFFIT.


DRAWINGS TO BE READ IN CONJUNCTION WITH CONTRACTOR'S SITE SURVEY INFORMATION INCLUDING SITE DIMENSIONS

CONTRACTOR TO REFER TO DESIGN GUIDELINES FOR ALL SPECS

SCHEME SUBJECT TO RBSG SECURITY APPROVAL



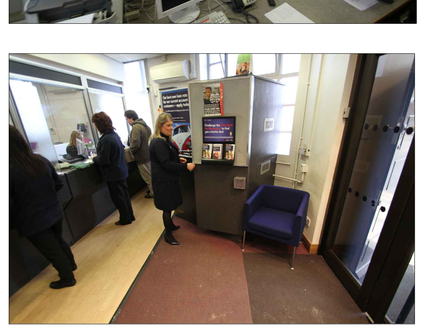

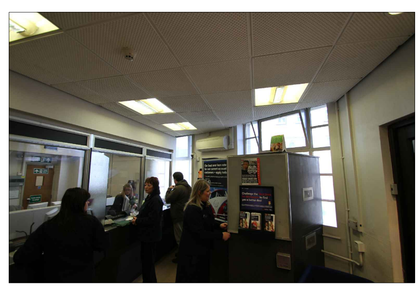

notes
-

MICHAEL LAIRD ARCHITECTS
5 Forres Street Edinburgh EH3 6DE
T 0131 226 6991 F 0131 226 2771
mail@michaellaird.co.uk
FOUR BY TWO

rev.	date	details	by
P1	26.02.14	Layout amended / WC's retained	CW
-	-	No bag table	-
-	-	BQD writing shelf	-
P2	06.03.14	Best case layout for TCR mark 3	CW
P3	10.03.14	BQD re-positioned	CW

RBS
The Royal Bank of Scotland Group

Points of Presence
Natwest Hoyland
2 Market St. Barnsley
South Yorkshire. S74 9QR

drawing title

Scoping Drawing
Proposed Plan
Ground Floor

scale	date	drawn	format
1:50/1:100	24.02.14	CW	A1/A3

status

Information

drawing number HBR-56.AR(99)005

revision P3