


Existing Left Elevation

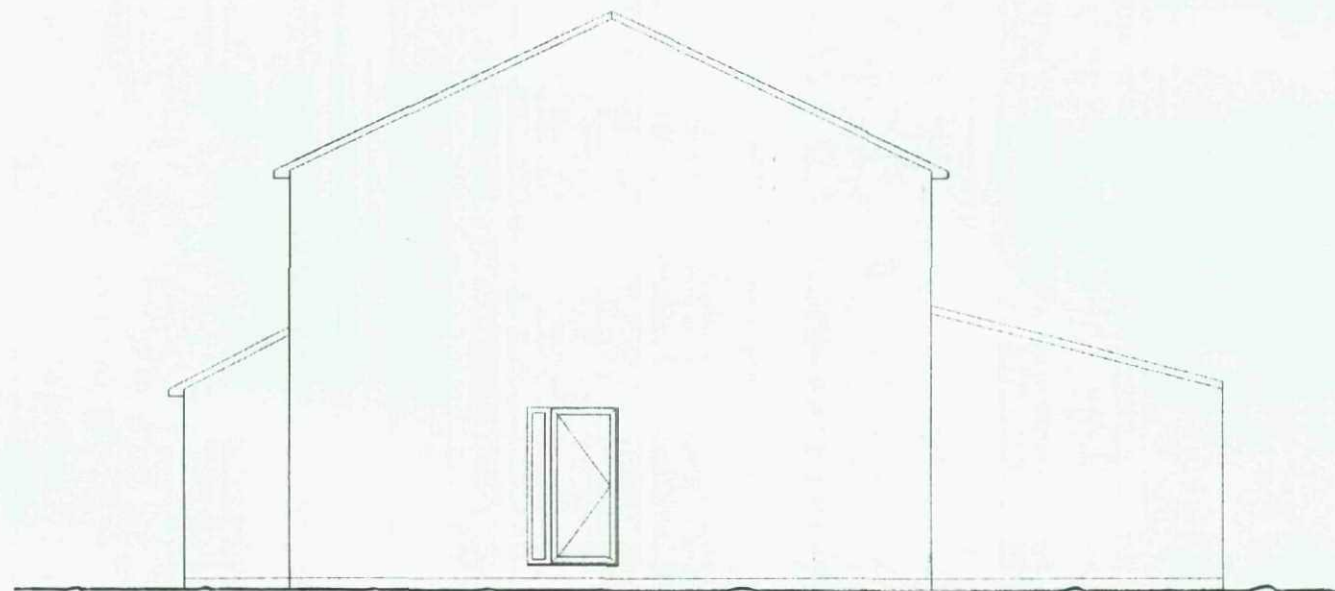

Existing Site Address


MR HUMPHREY
30a BAR LANE
MAPPLEWELL
BARNLEY
S75 6DQ
SOUTH YORKSHIRE

A4

Drawing Scale: 1:100

 **RoofWright**

Existing Rear Elevation

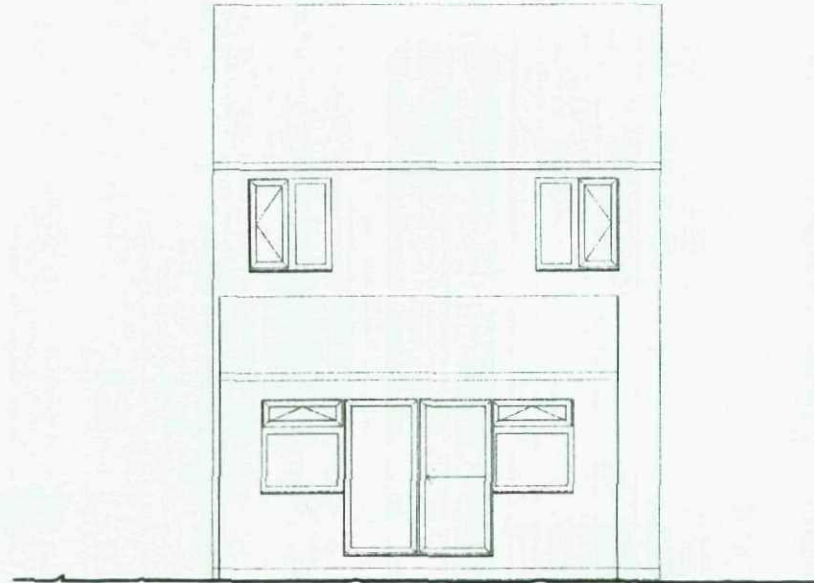

Existing Site Address


MR HUMPHREY
30a BAR LANE
MAPPLEWELL
BARNSELY
S75 6DQ
SOUTH YORKSHIRE

A4

Drawing Scale: 1:100

 RoofWright

Existing Right Elevation

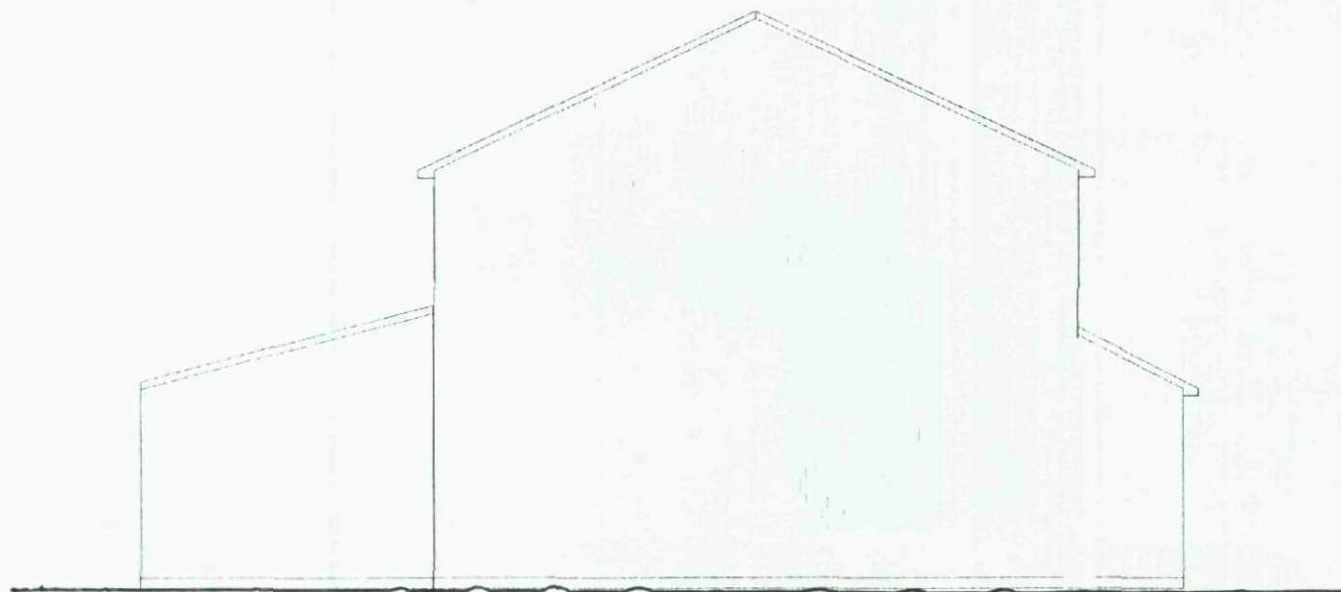

Existing Site Address


MR HUMPHREY
30a BAR LANE
MAPPLEWELL
BARNSELY
S75 6DQ
SOUTH YORKSHIRE

A4

Drawing Scale: 1:100

 **RoofWright**

Proposed Left Elevation

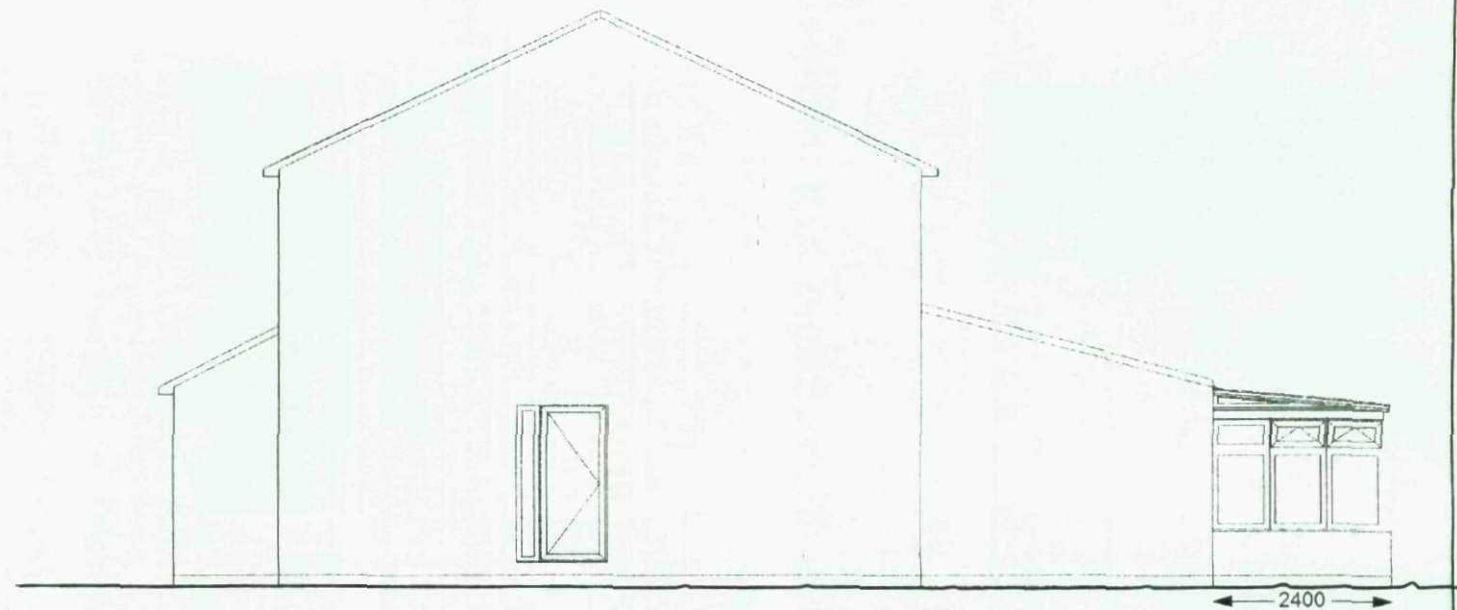

Proposed Site Address

MR HUMPHREY
30a BAR LANE
MAPPLEWELL
BARNSELY
S75 6DQ
SOUTH YORKSHIRE

A4
Drawing Scale: 1:100

 **RoofWright**

Proposed Rear Elevation



Proposed Site Address


MR HUMPHREY
30a BAR LANE
MAPPLEWELL
BARNSELY
S75 6DQ
SOUTH YORKSHIRE

A4

Drawing Scale: 1:100

 RoofWright

Proposed Right Elevation

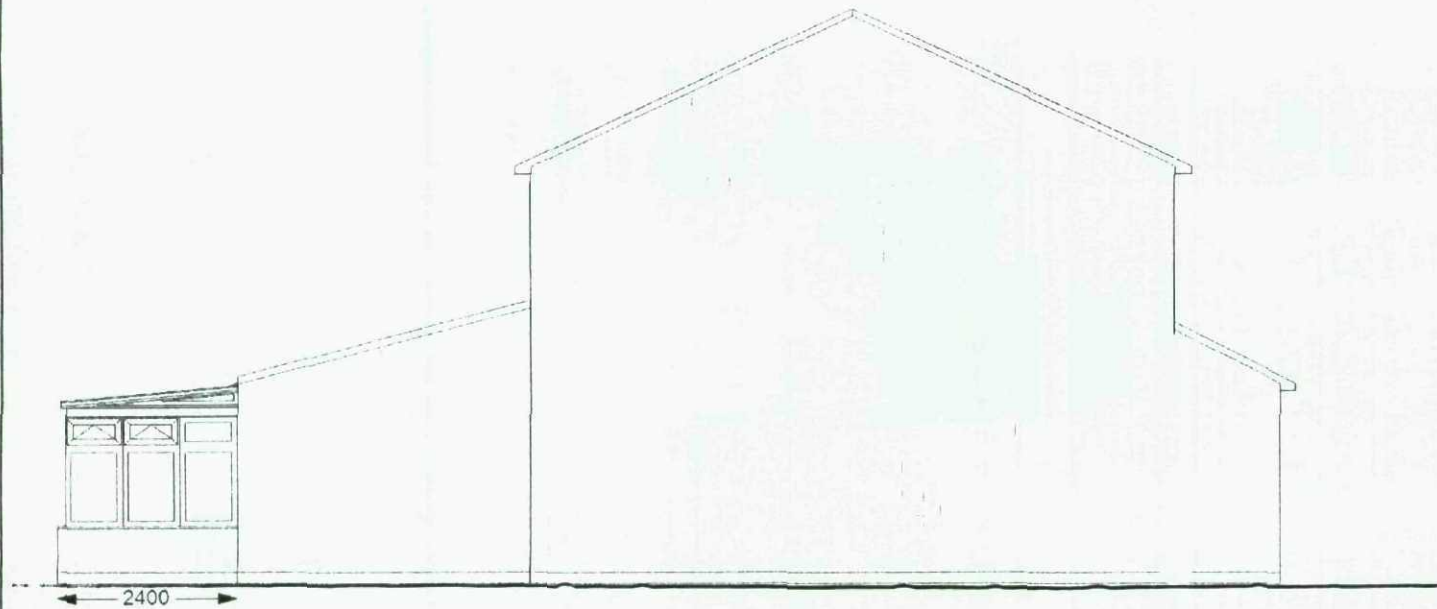

Proposed Site Address

MR HUMPHREY
30a BAR LANE
MAPPLEWELL
BARNLEY
S75 6DQ
SOUTH YORKSHIRE

A4

Drawing Scale: 1:100

 RoofWright



30A BARR LANE
MAPPLEWELL
BARNSELY
S75 6DQ

OS Mastermap
10 January 2013, ID: BW1-00200051
maps.blackwell.co.uk

1:1250 scale print at A4, Centre: 433881 E, 409654 N

©Crown Copyright. Licence no. 100041040



MR HUMPHREY
30a BAR LANE
MAPPLEWELL


BARNSELY
SOUTH YORKSHIRE
S75 6DQ

Mapping
sourced from



Existing Plan View (With Boundary)

BAR LANE

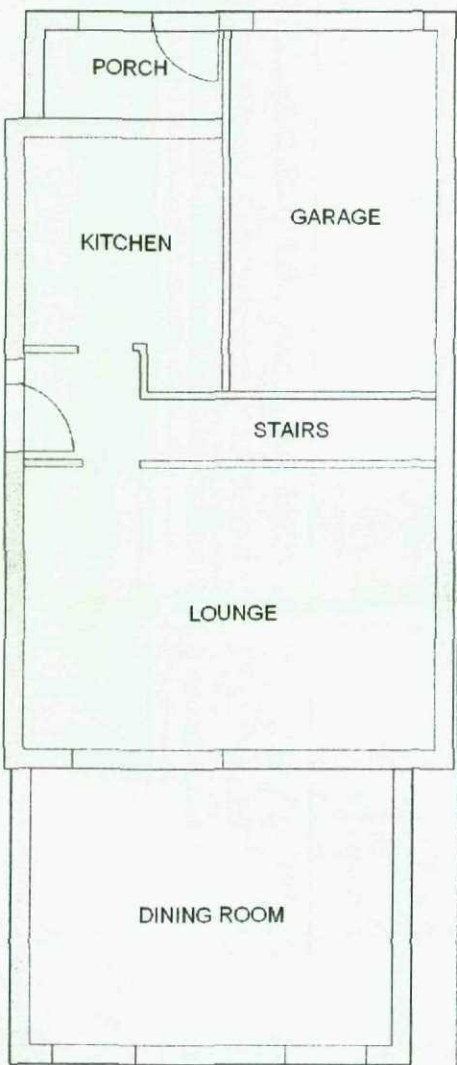

Existing Site Address

MR HUMPHREY
30a BAR LANE
MAPPLEWELL
BARNSELY
S75 6DQ
SOUTH YORKSHIRE


A3

Drawing Scale: 1:100



Proposed Plan View (With Boundary)

BAR LANE

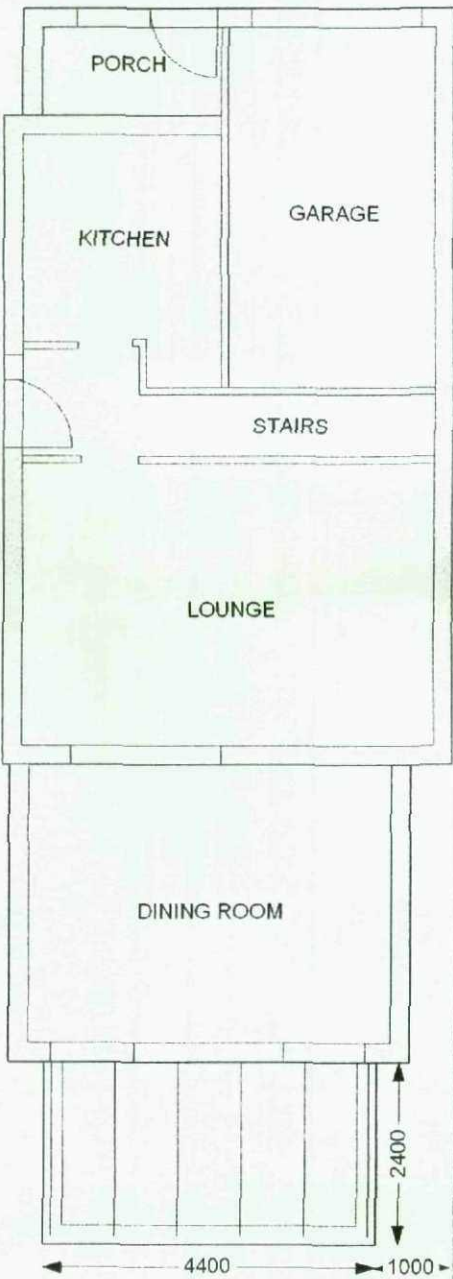

Proposed Site Address


MR HUMPHREY
30a BAR LANE
MAPPLEWELL
BARNSELY
S75 6DQ
SOUTH YORKSHIRE

A3

Drawing Scale: 1:100

Proposed Plan View (With Boundary)

BAR LANE

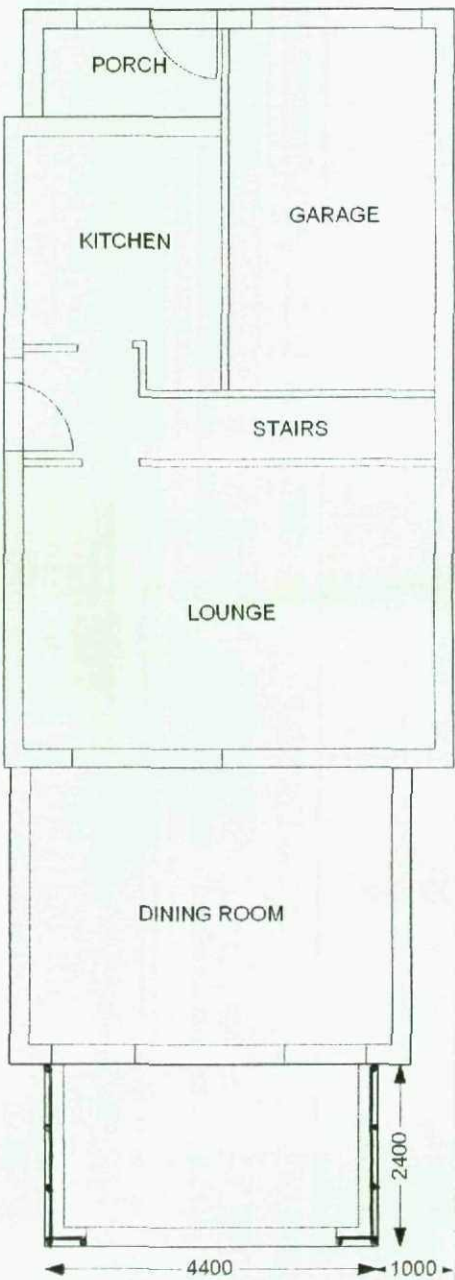

Proposed Site Address

MR HUMPHREY
30a BAR LANE
MAPPLEWELL
BARNLEY
S75 6DQ
SOUTH YORKSHIRE

A3

Drawing Scale: 1:100

