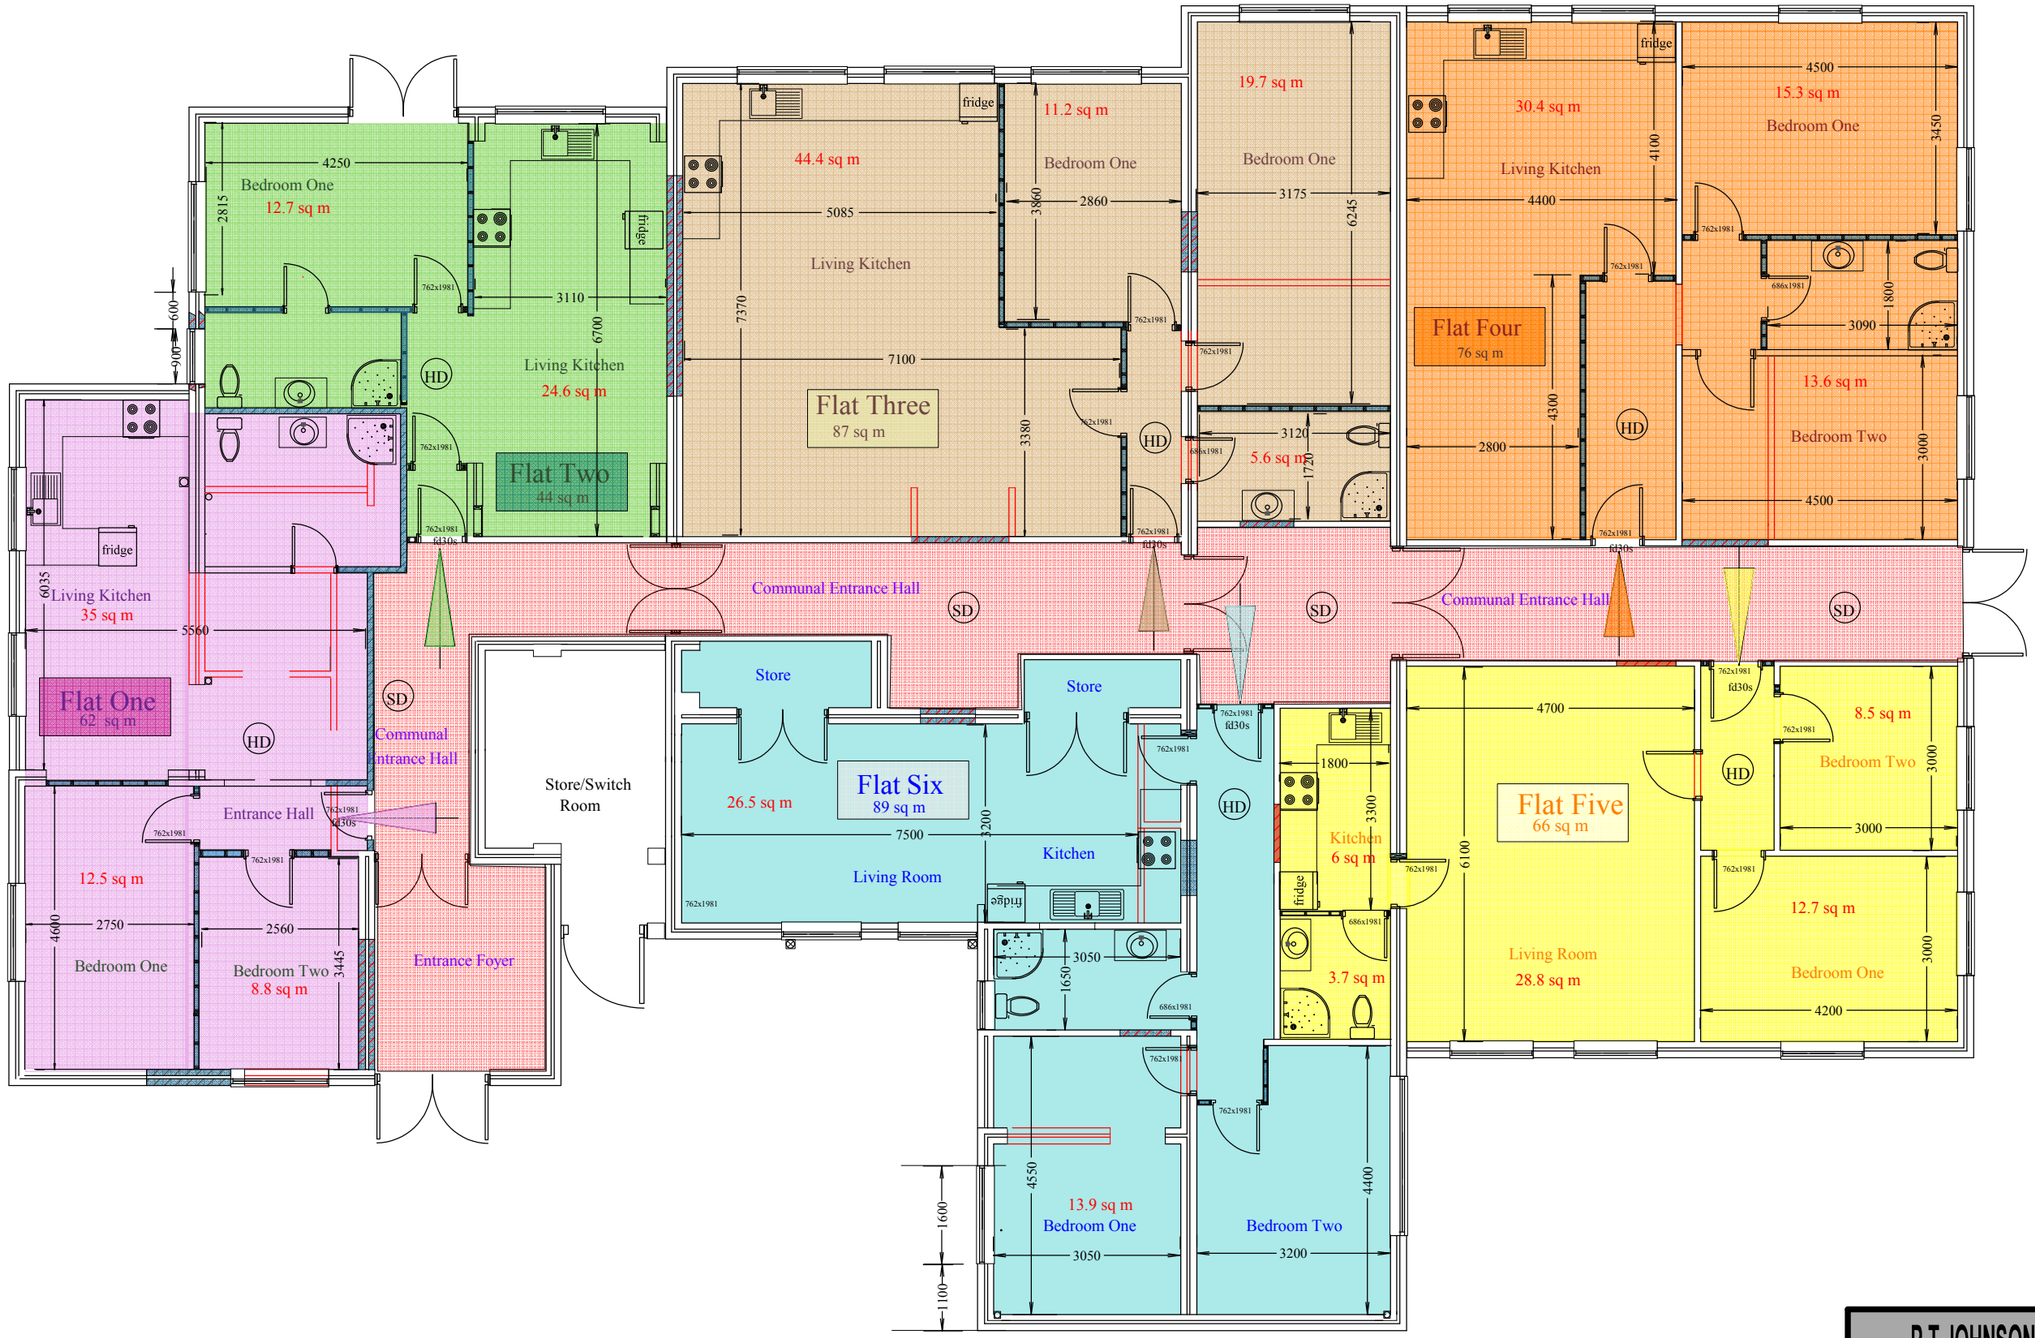


P.T.JOHNSON MCIEH HOUSING CONSULTANT		69 STRADBROKE ROAD SHEFFIELD S13 8SL PHONE 0114 264 2438	
ADDRESS	Birk House,Calder Crescent, Kendray	SCALE	1:100
CLIENT	Mr R Saddiq	DRAWING	Birk House 002
JOB	Conversion to flats	DATE	July 2012
TITLE	**Proposed plans**		