
405200m

405100m

405000m

404900m

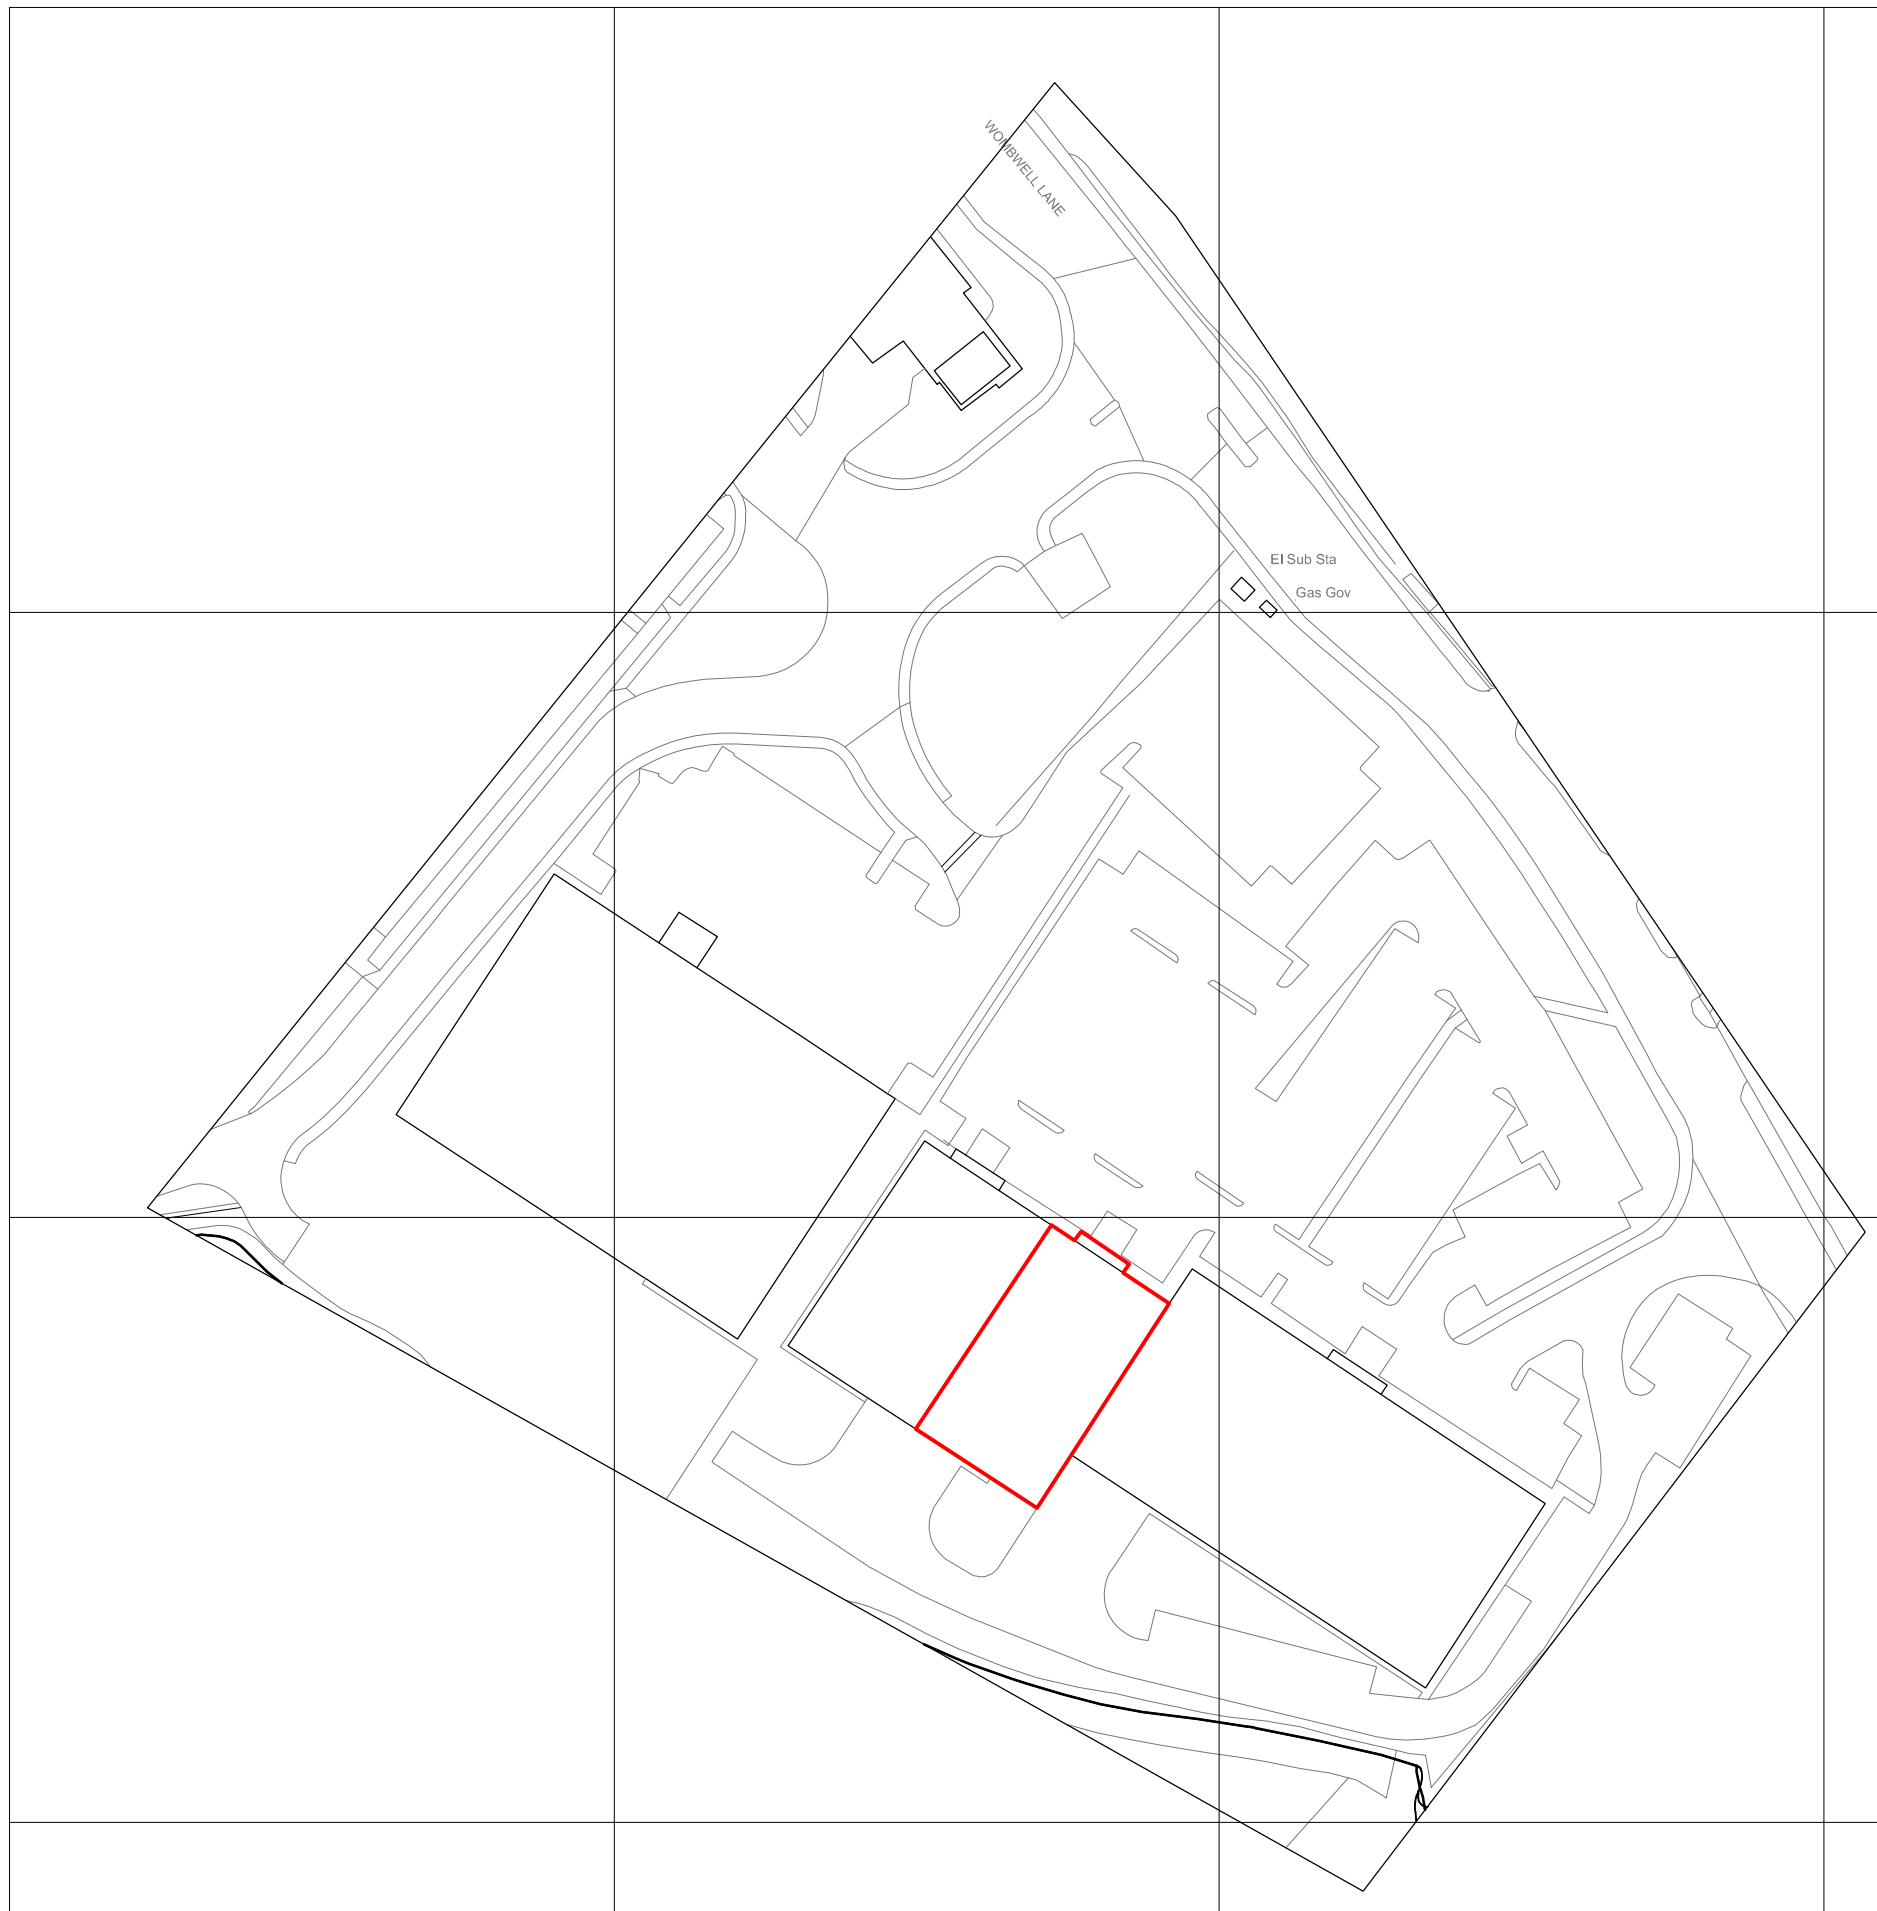

437500m 437600m 437700m 437800m

©Crown Copyright. All rights reserved. Licence no. 100041040

Notes:
To be read in conjunction with drawings & specifications by other consultants / specialist contractors

Rev.	Date	Comments
-	-	-

Client:
Harveys

Project:
Harveys, Unit 2
Wombwell Lane Retail Park,
BARNSLEY,
Yorkshire. S70 3NS

Title:
Location Plan

Project No.:	Date:
2172	26.02.15
Drawing No.:	Rev.:
LOC	-
Scale:	Drawn:
1:1250 @ A3	SGR

twentytwenty
Retail Consultants
The Granary, Cornwells Farm, Sheephurst Lane,
Marden, Kent. TN12 9NS
tel: 01622 832202 fax: 01622 832422
e-mail: office@twentytwentyltd.co.uk
web: www.twentytwentyltd.co.uk