
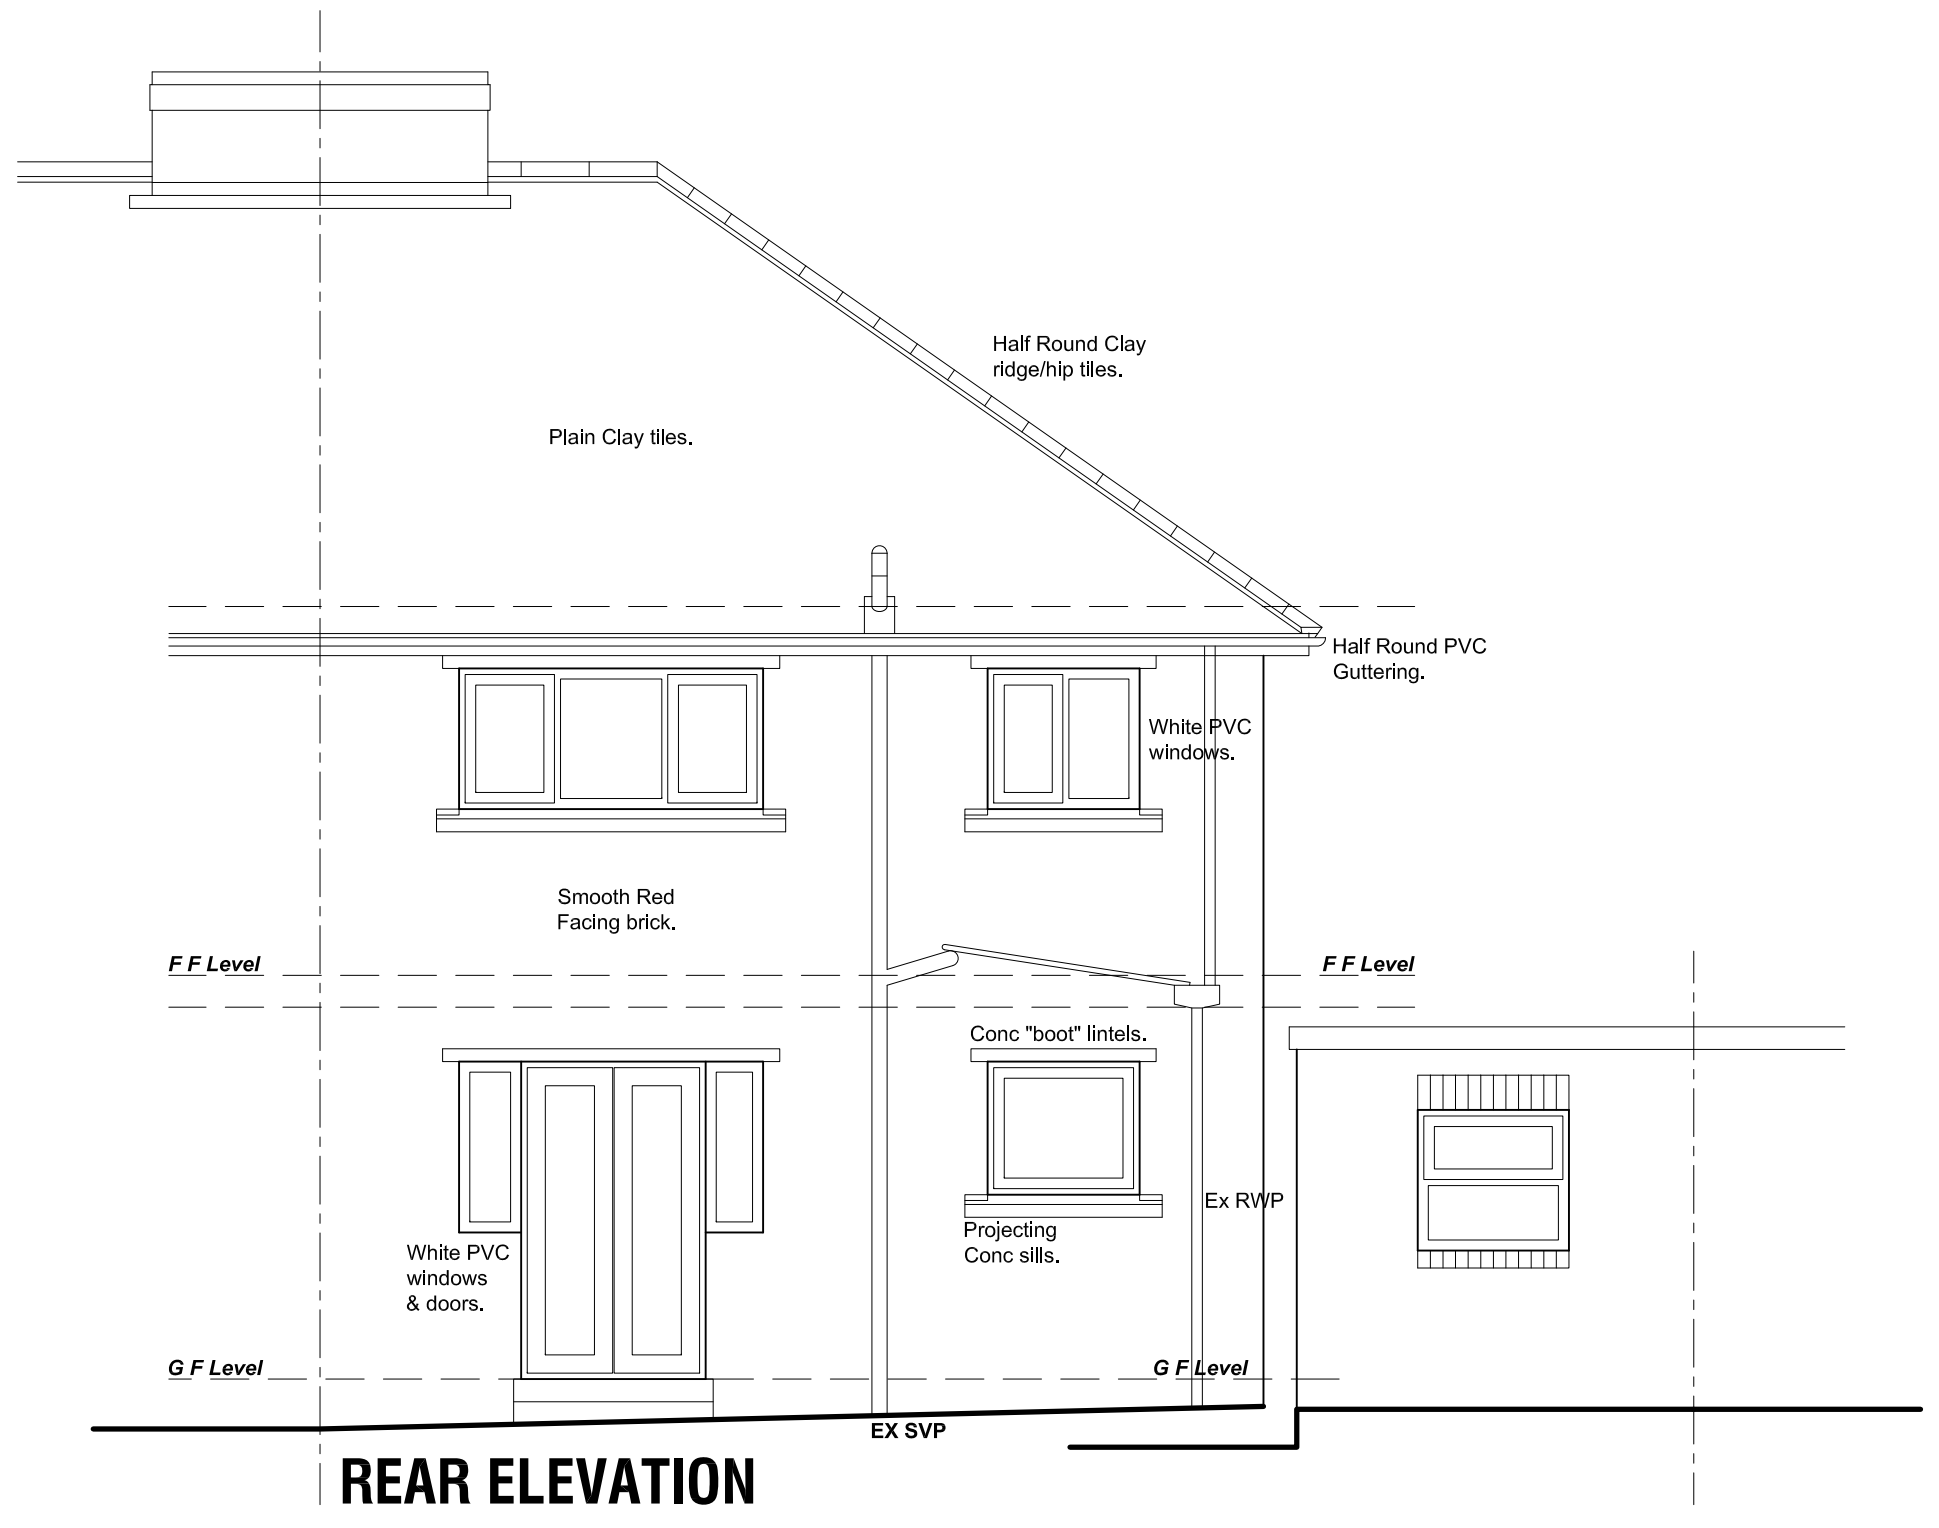
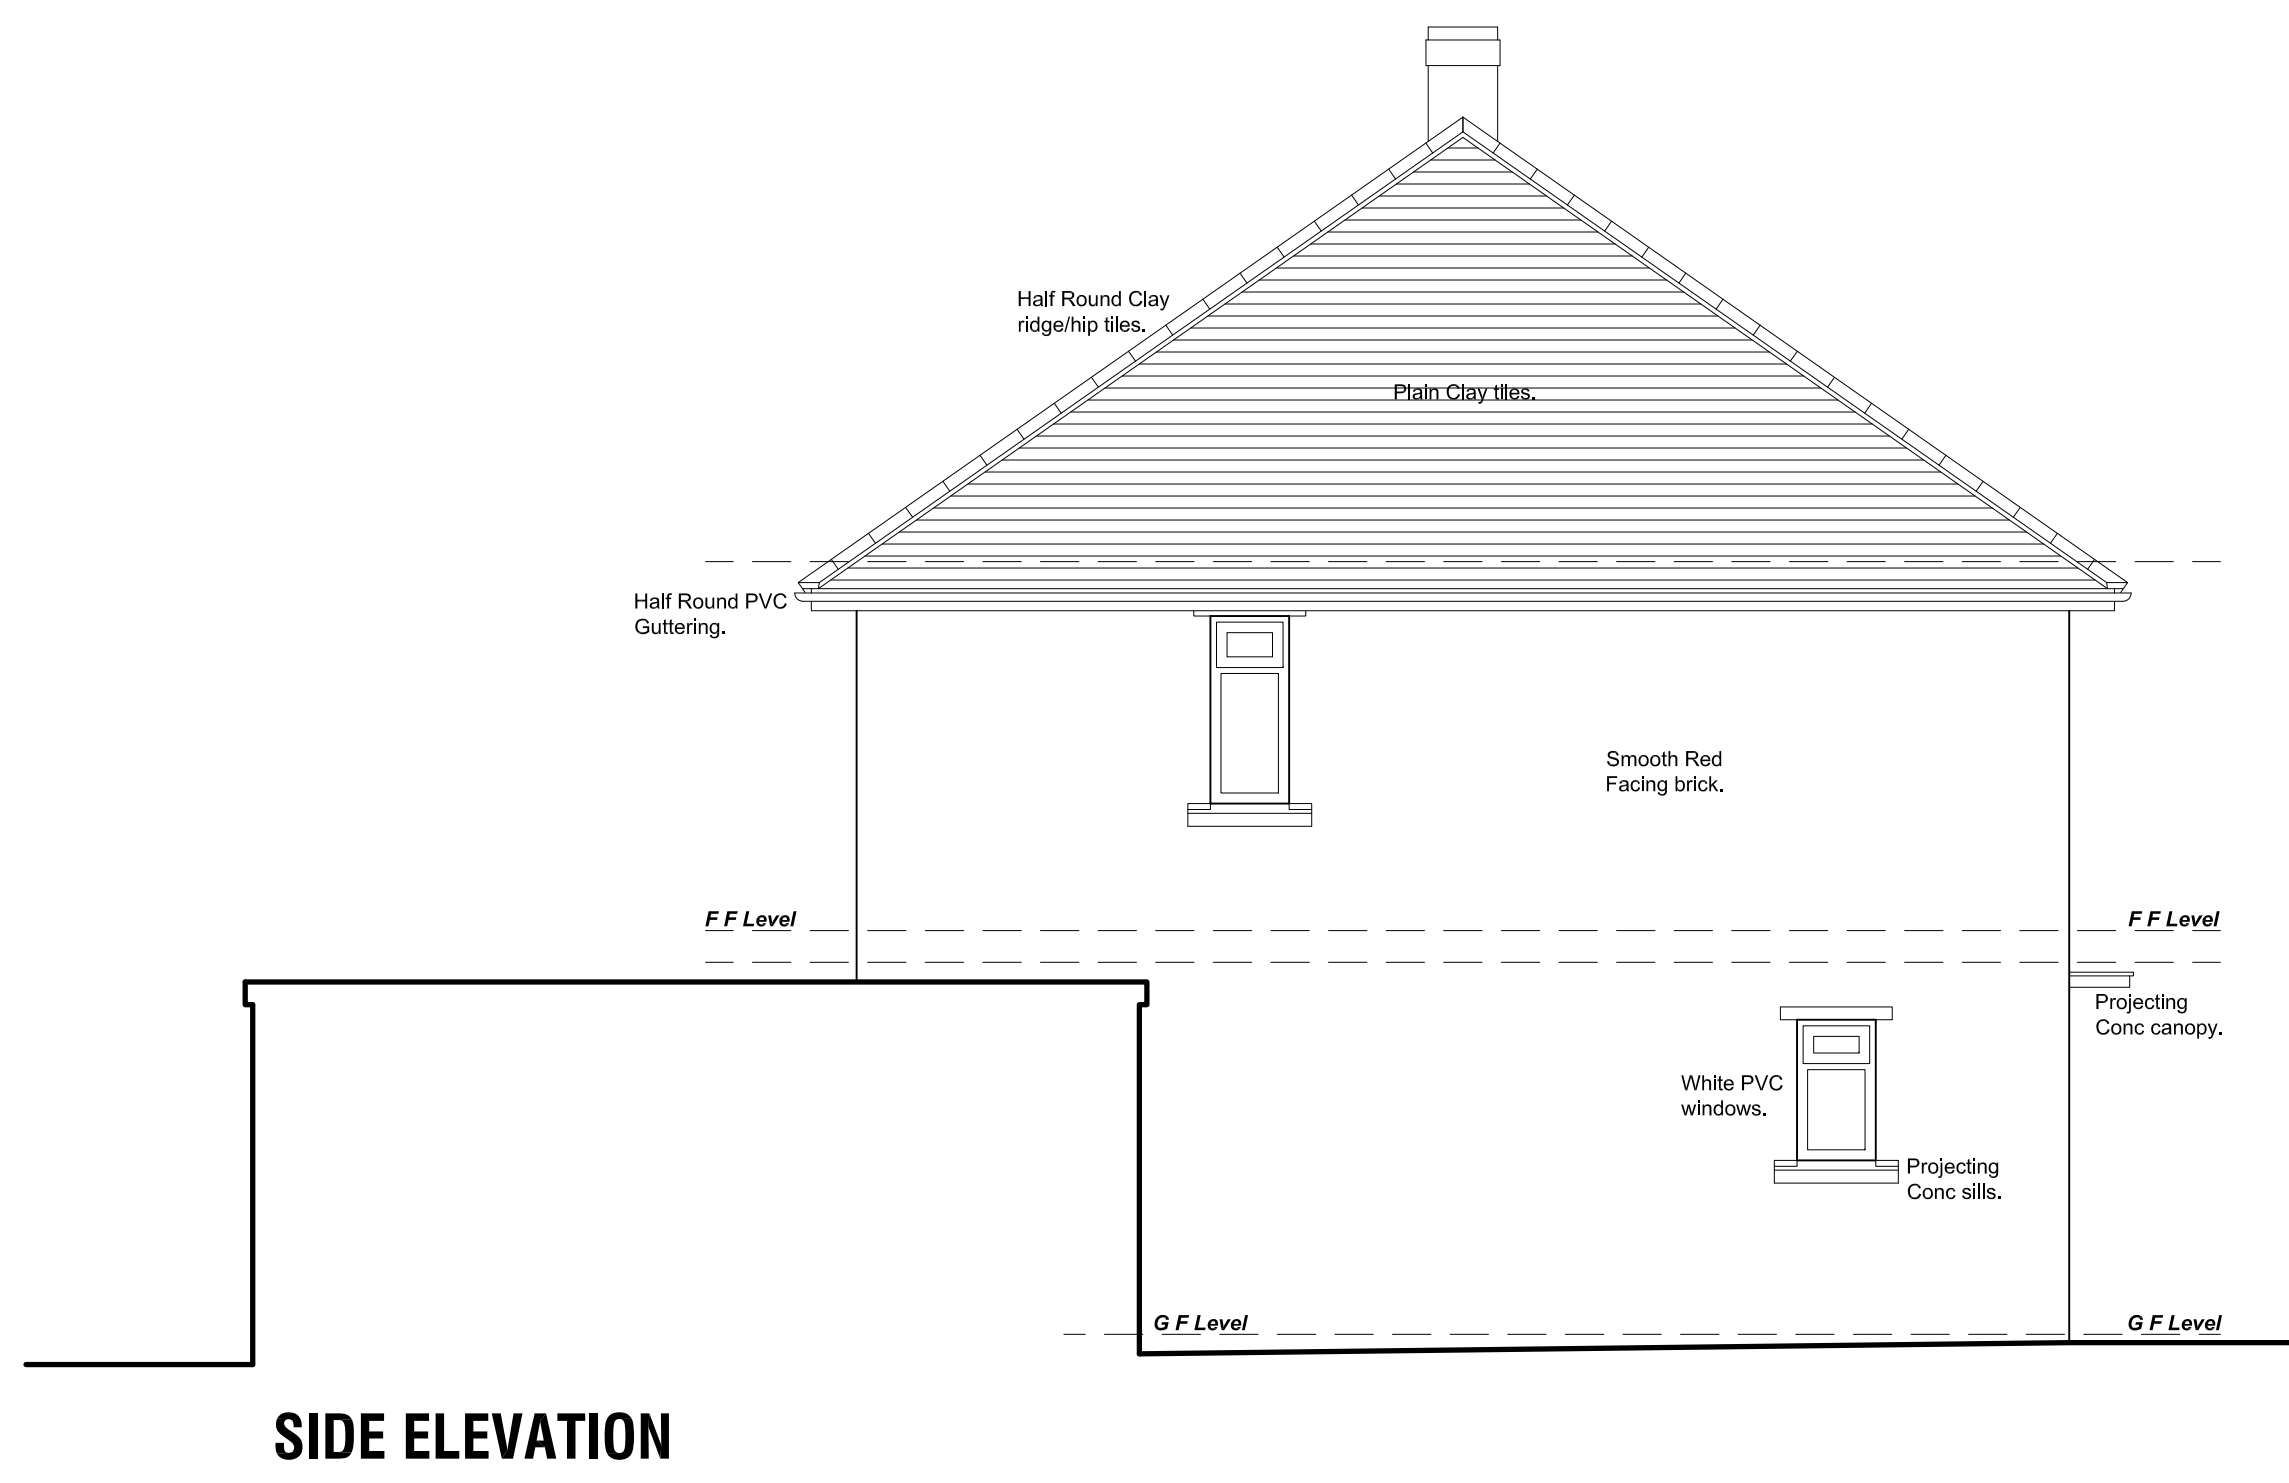
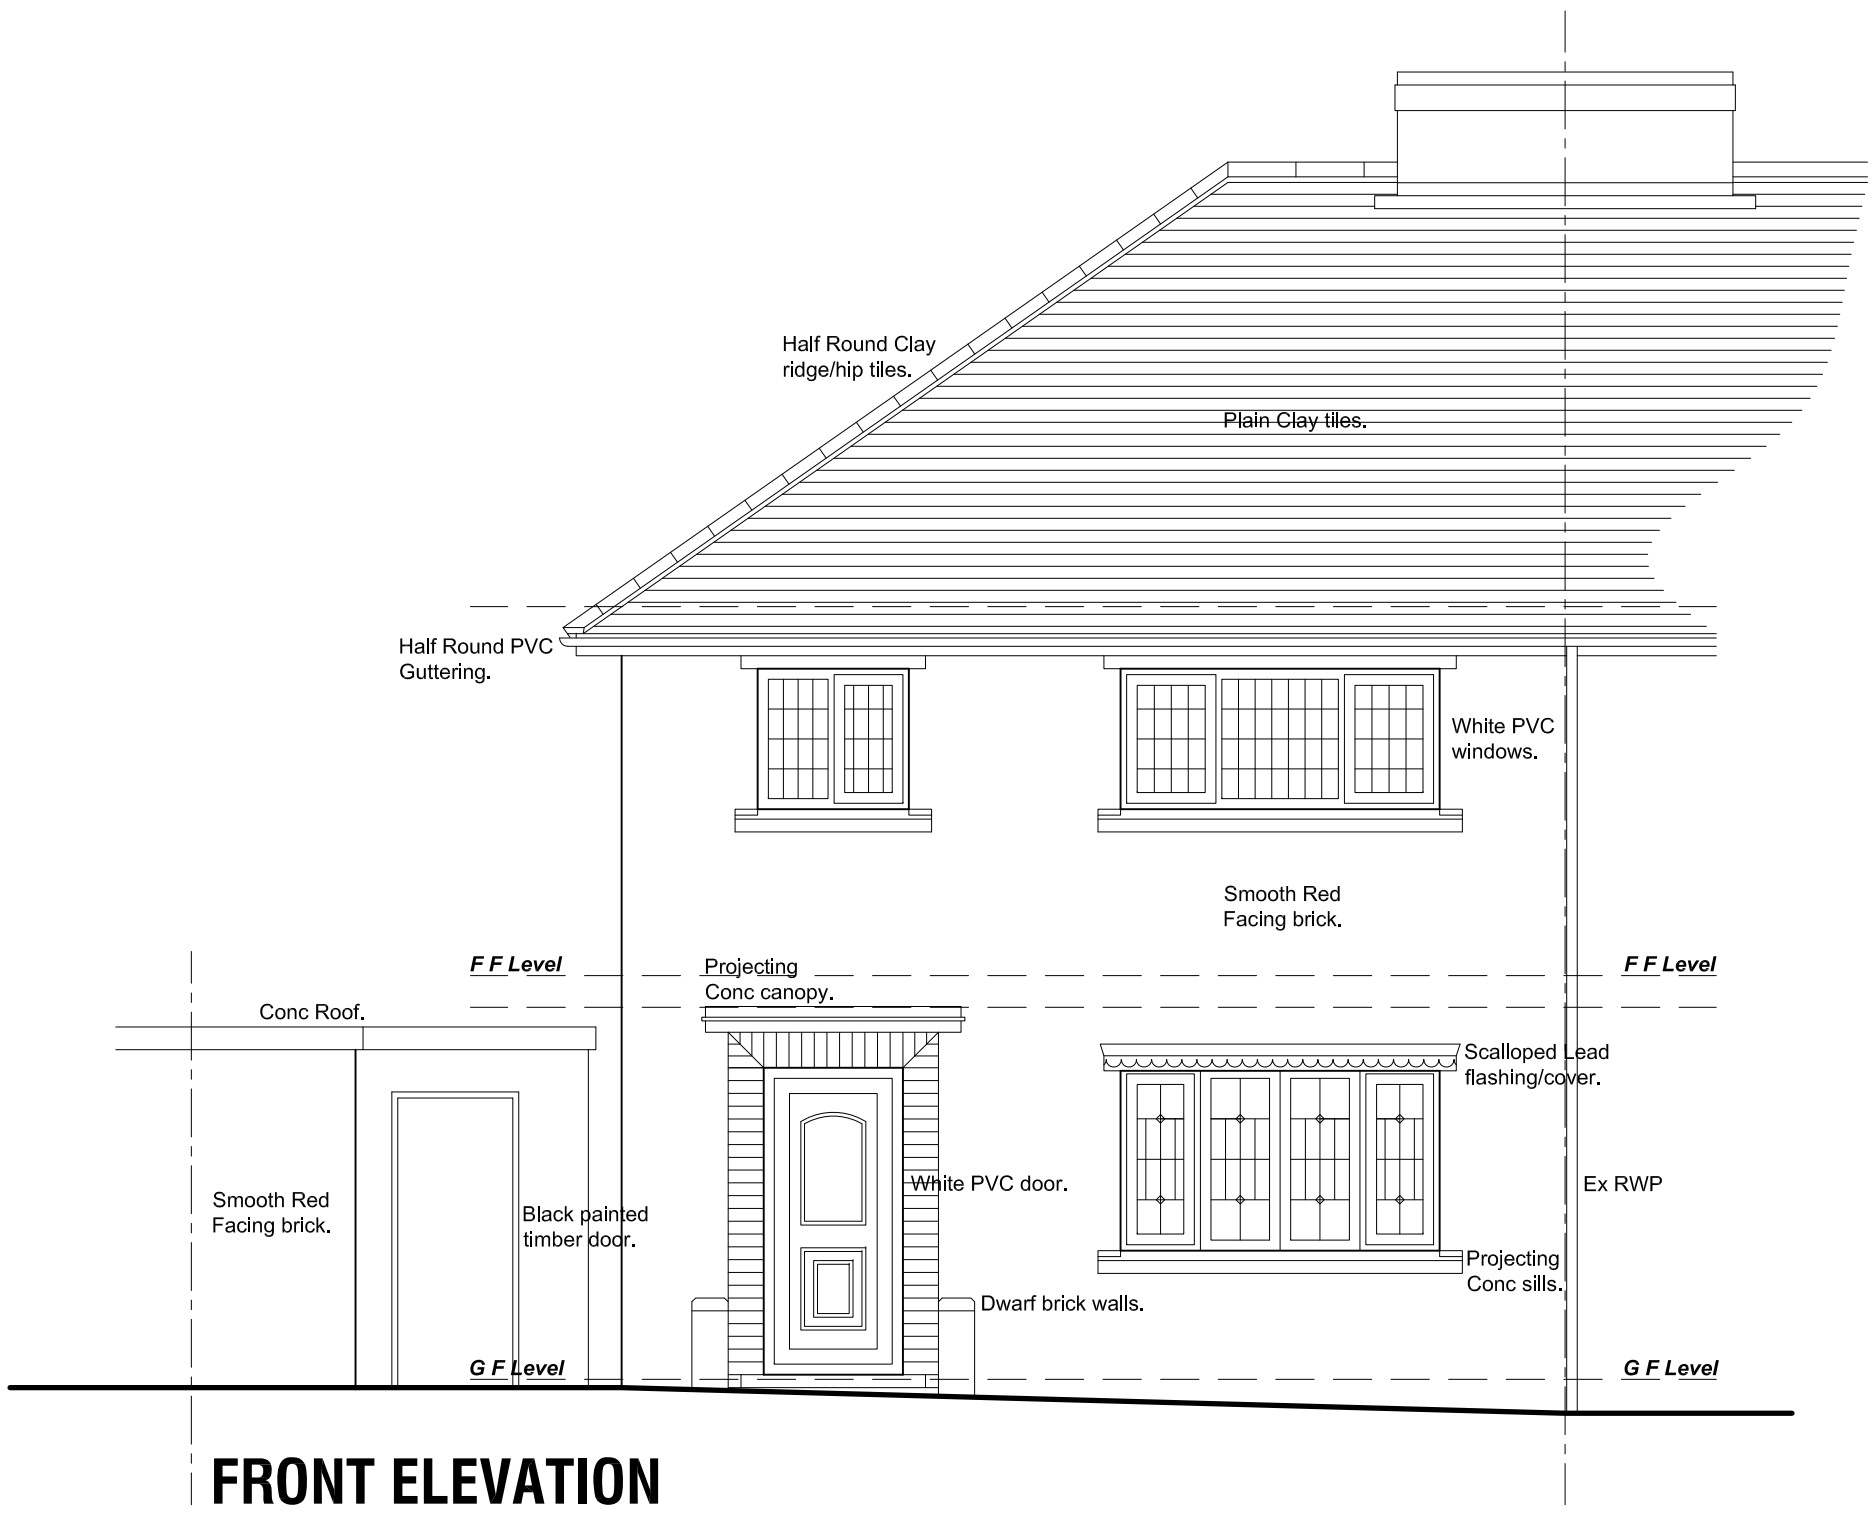


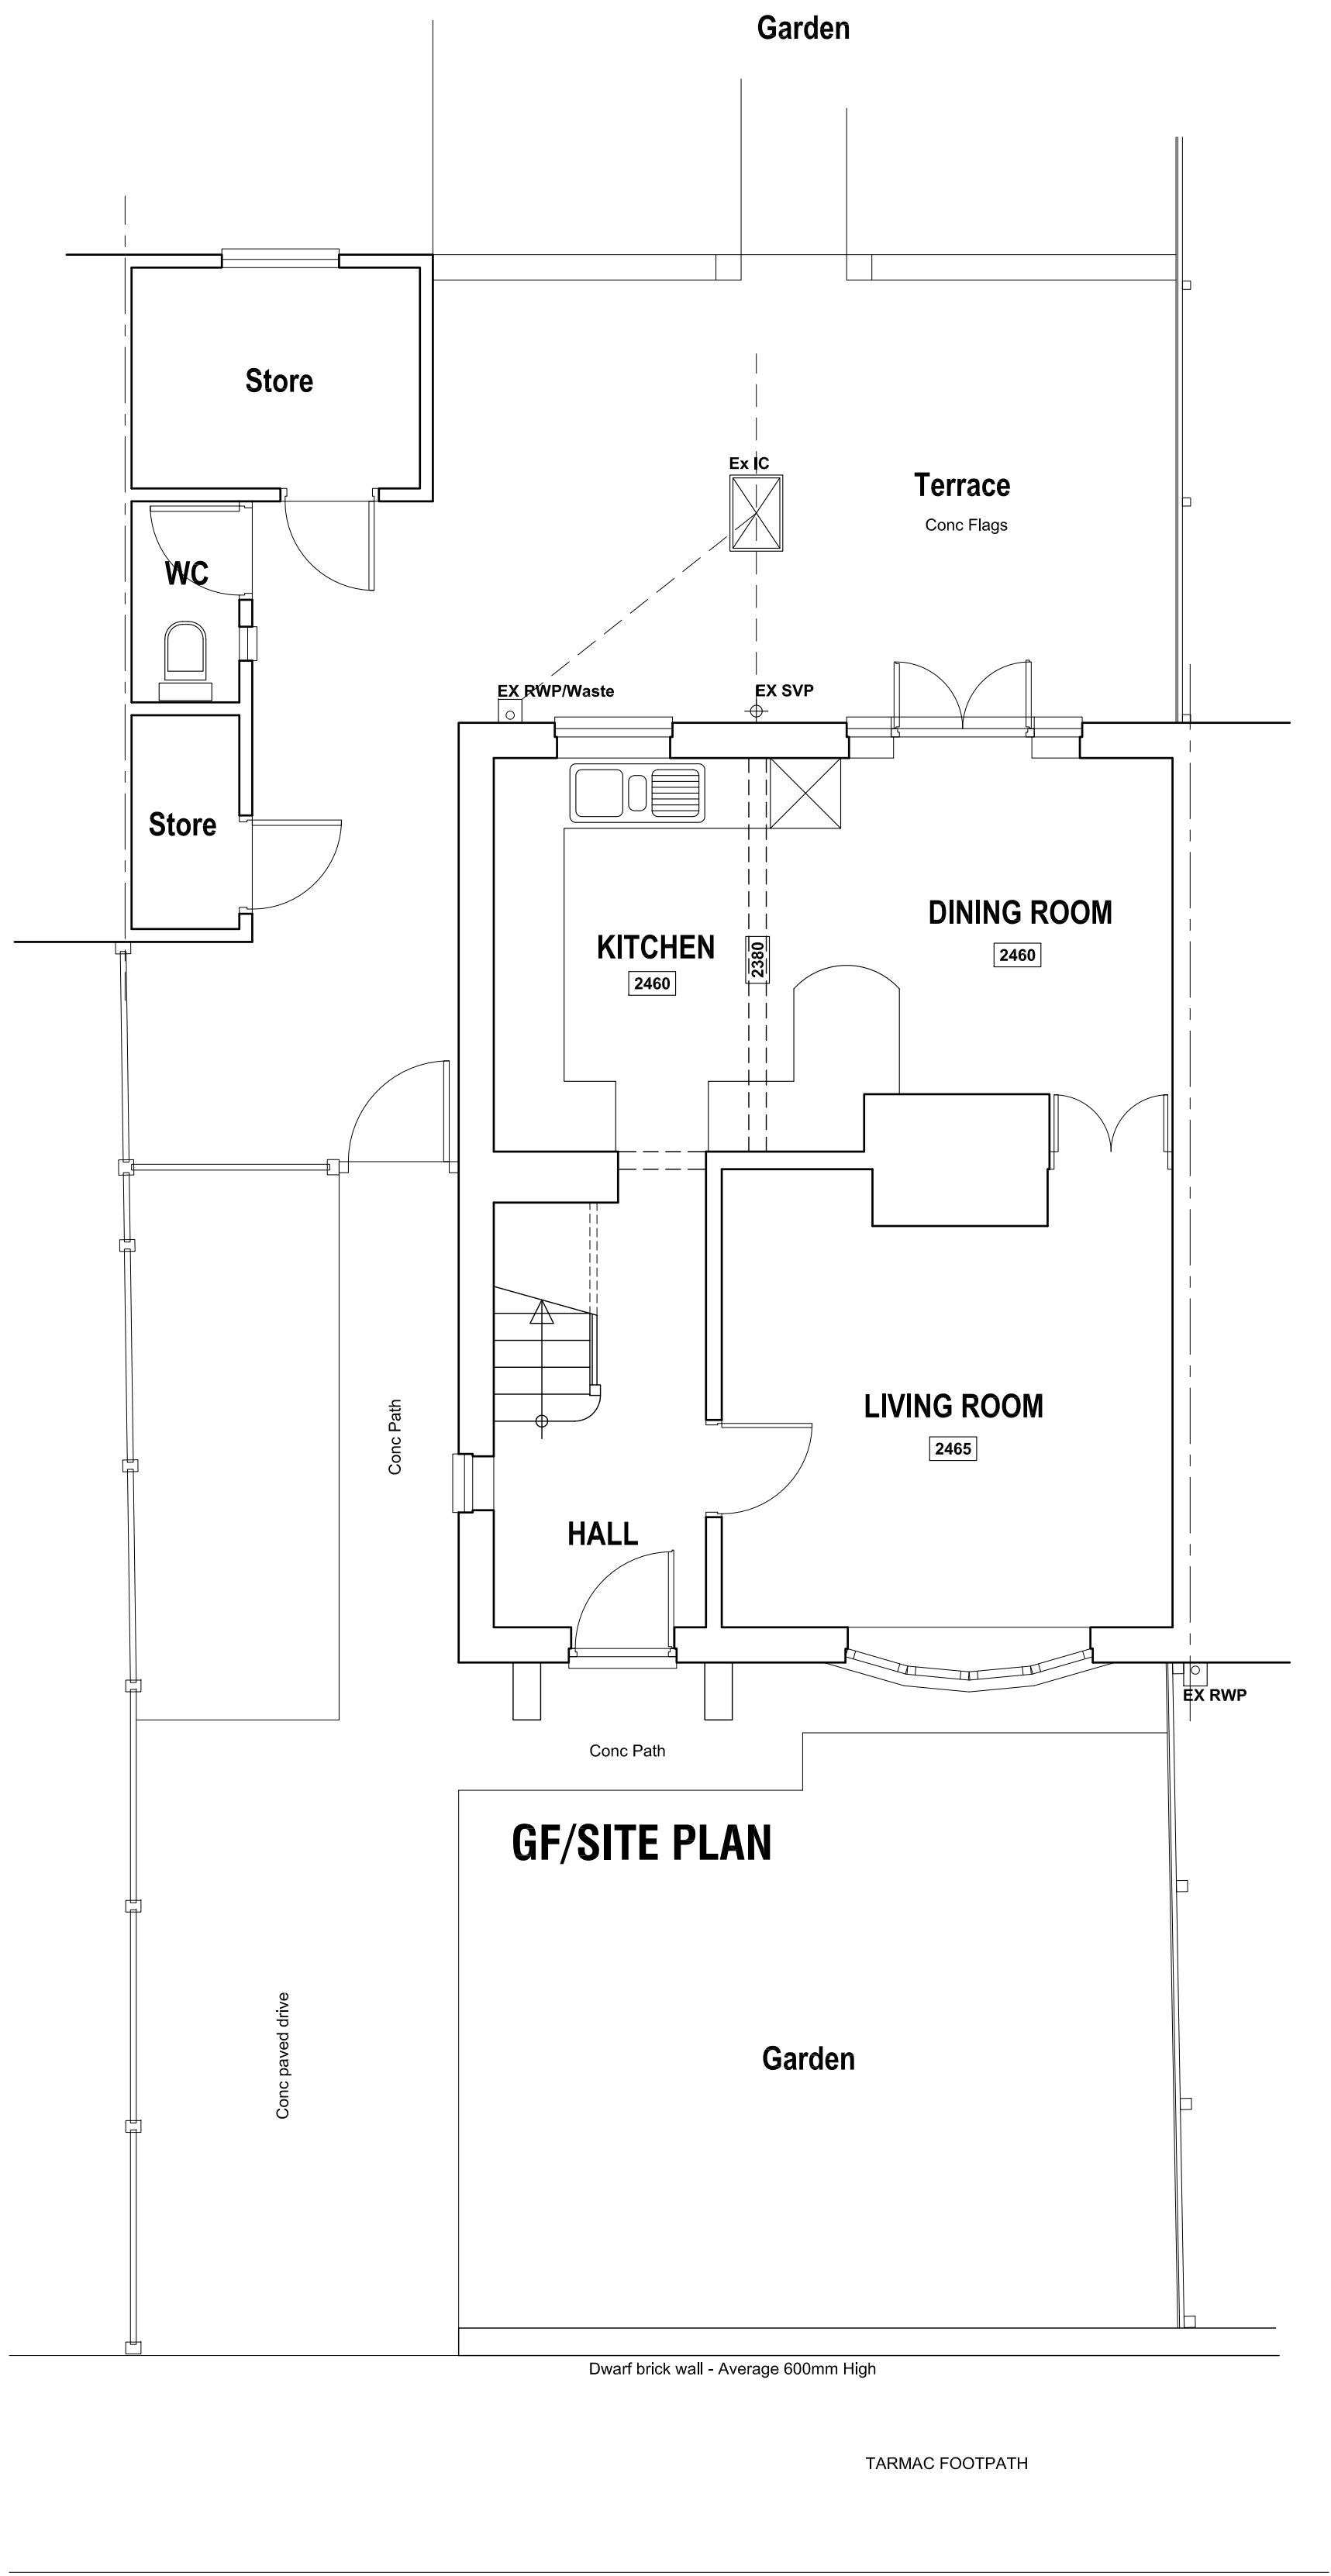

Revision	Date	Description	
PROPOSED EXTENSION & ALTERATIONS, 24 WILSON STREET, WOMBWELL, BARNSELY, S73 8LT.			
SURVEY Plan and Elevations.			
Mr & Mrs Vickers.			
 JEA Architectural Ltd 23 Windmill Road, Wombwell, Barnsley, S73 8PW. Tel: 01226 754507 Email: jeald@btconnect.com			
This drawing and the copyright is the Architectural Company's property and maybe used or reproduced only by agreement. All Dimensions in Millimetres Unless specified otherwise and subject to verification on site.			
Scale: 1:50 @ A1		Date: DEC 2015	
Ref: 201516		Drwg No: 01	
0 cm	2 cm	4 cm	6 cm