

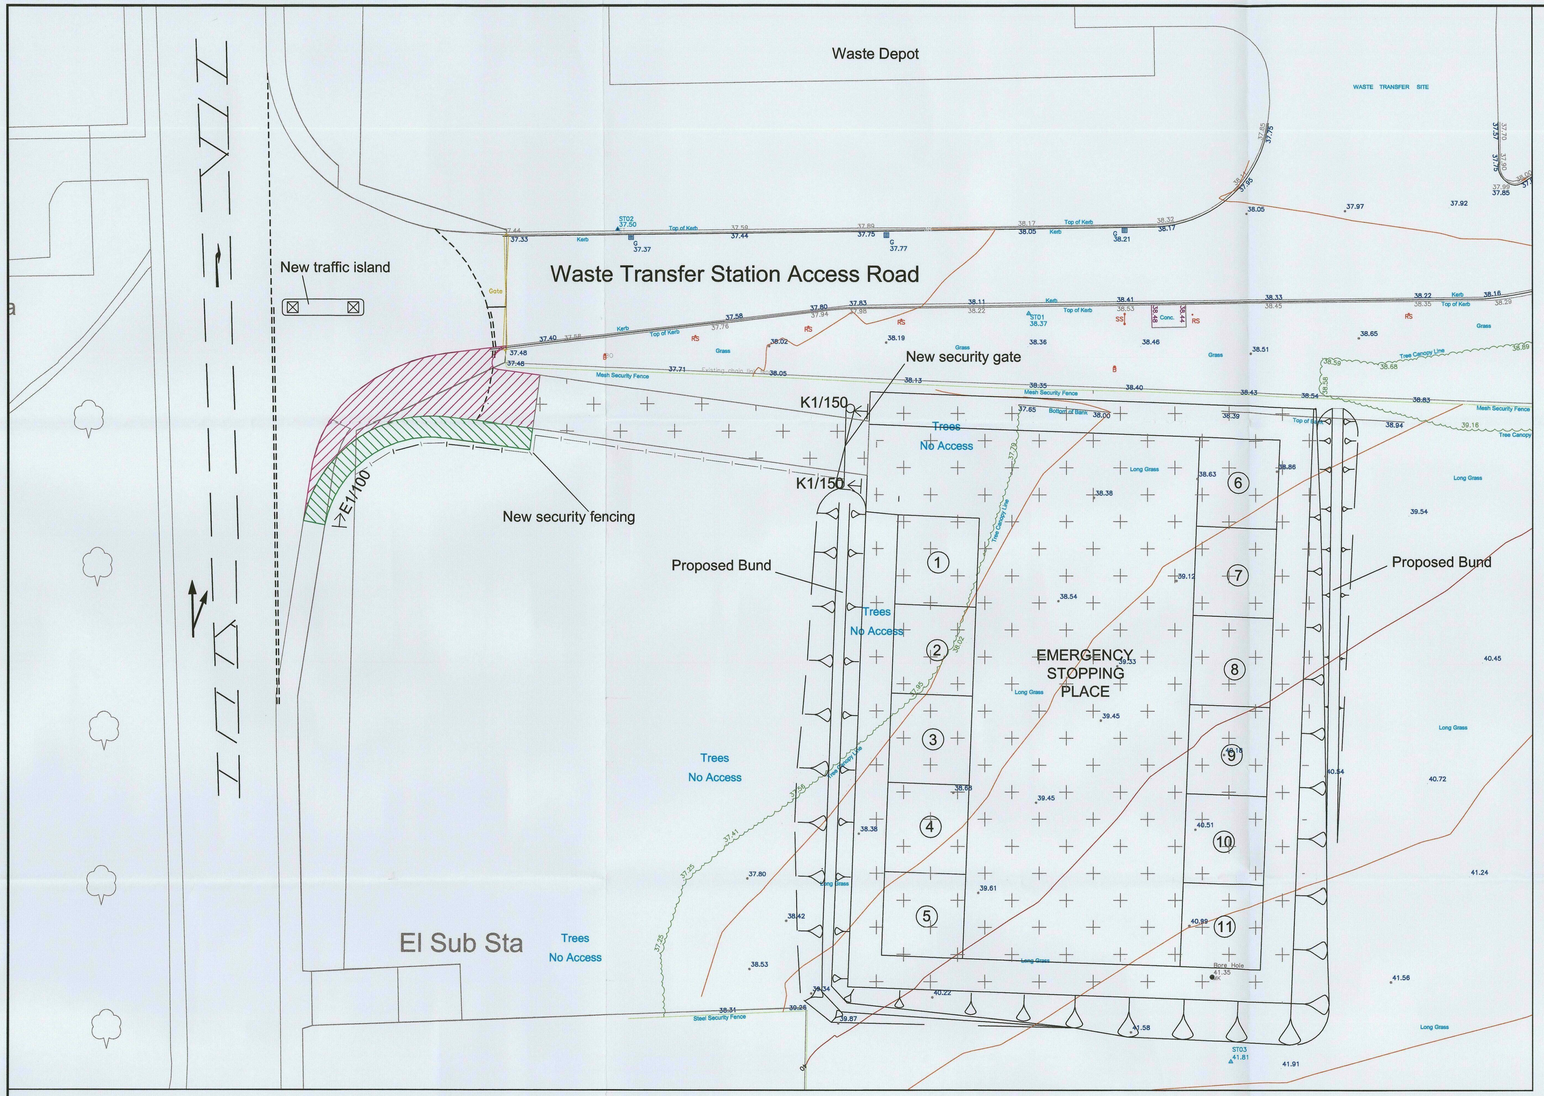



EMERGENCY STOPPING PLACE 11 PITCHES
GENERAL ARRANGEMENT
SCALE 1:200

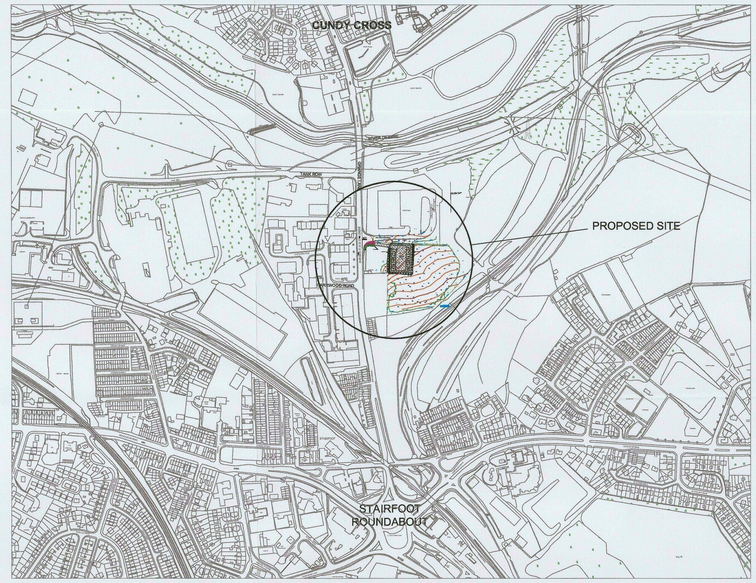

EMERGENCY STOPPING PLACE LOCATION PLAN
(NTS)

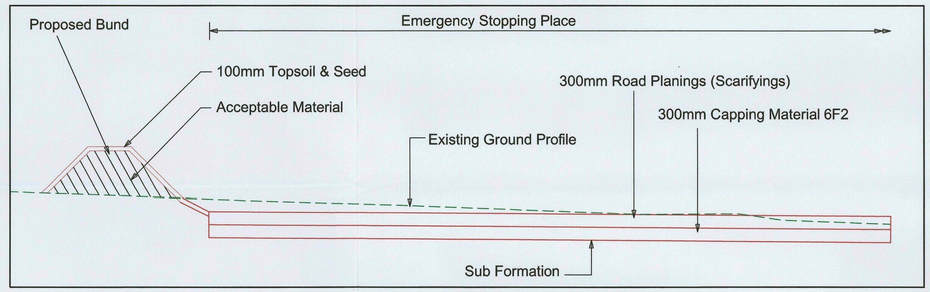

TYPICAL CONSTRUCTION DETAIL
SCALE 1:50 NATURAL

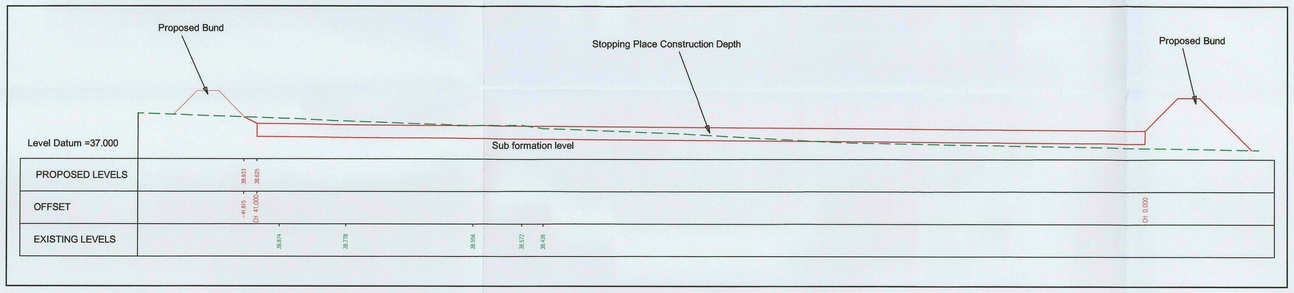

TYPICAL CROSS SECTION
SCALE 1:100 NATURAL

KEY

- Temporary Stopping Place Base Layer 300mm Capping Material Top Layer 300mm Road Scarifyings
- Tarmac Access into Site 30mm DBM Surface Course 50mm DBM Binder Course 90mm DBM Base Course 150mm Type 1 Sub Base 150mm Capping Material
- Group 1 Footway Construction
- K1/150 Precast Concrete Kerbing type & Concrete bed depth

NOTES

1. Emergency Stopping Place / Area Dimensions 55.50m x 41.0m
2. Individual Pitches to be 7.50m x 8.250m x 12 No.
3. The Stopping Place / Area to have a Free Edge
4. New Chain Link Fencing to Match Existing Security Fencing location as shown.
5. New Security Gates to Match Existing Gates.
6. Height of Earth Bund 1.50m (ESP) Bund along access road to be as shown.
7. All finished earthworks surfaces to be 100mm topsoiled & grass seeded.

This map is reproduced from Ordnance Survey material with the permission of Ordnance Survey on behalf of the Controller of Her Majesty's Stationery Office © Crown copyright. Unauthorised reproduction infringes Crown copyright and may lead to prosecution or civil proceedings. 100022264 (2009).

Rev.	By	Amendments	Date

BARNSLEY
Metropolitan Borough Council

Project
GRANGE LANE EMERGENCY STOPPING PLACE (OPTION D)

Drawing title
GENERAL ARRANGEMENT & TYPICAL CROSS SECTION

Scale	Drawn	Checked	Date
AS SHOWN	KH		SEPT 14

Drawing No.	Revision	File
HD/040147/12GA/D		

D. Pownall, BEng, CEng, MICE, FCIHT.
Head of Highways Engineering & Transportation,
Westgate Plaza One, Westgate
Barnsley S70 2DR.
Tel. (01226) 770770 Fax. (01226) 772222

CORPORATE MAIL ROOM
22 SEP 2014
Received by:
ORIGINAL COPY