


ELEVATION TO STATION ROAD

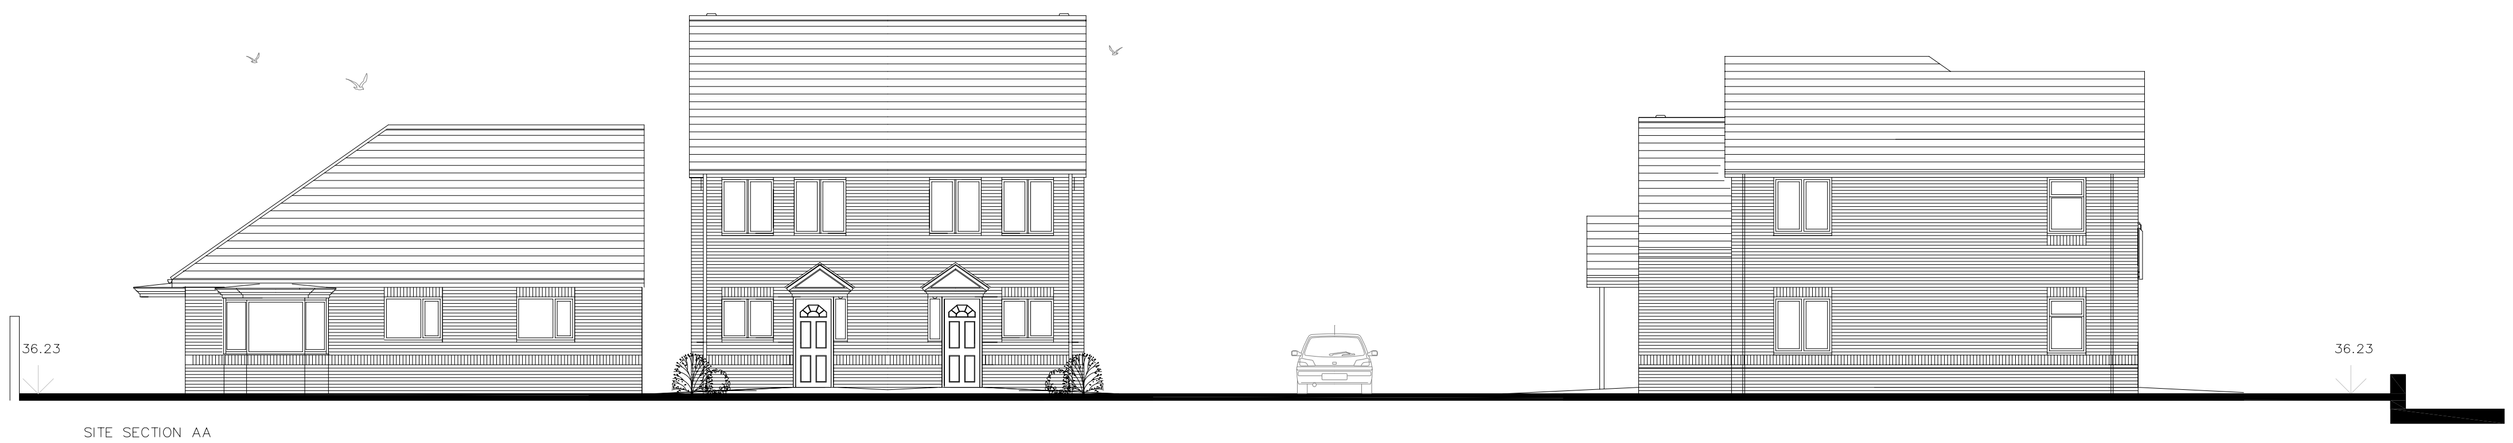

SITE SECTION AA



SITE SECTION BB



ELEVATION TO FURLONG ROAD

NATIONAL HOME ENERGY RATING SCHEME

REGISTERED MEMBER

Reproduced from the FastMAP GIS v4.43

Ordnance Survey 1/1250 mapping with the permission of the Controller of Her Majesty's Stationery Office © CROWN COPYRIGHT Unauthorised reproduction infringes Crown Copyright and may lead to prosecution or Civil Proceedings

Property & Procurement
B.M.B.C.
Springfield House, Barnsley S70 6HH

Date ------ LICENSE No. 100022264 (2006)

BARNSLEY
Metropolitan Borough Council

Property & Procurement
Jeremy Sykes
Head of Asset Management
Springfield House, Springfield St
Barnsley S70 6HH
Tel. 01226 770770
Fax. 01226 774399

PROJECT
LACEWOOD HOUSING PROJECT

DRAWING
SITE SECTIONS AA & BB
ELEVATIONS TO STATION ROAD & FURLONG ROAD

Drawn	Checked	Revision
CAL	*	B

Scale	Date
1:100	DEC 09

Project Code	Drawing No.
HSG 4031A	PL _ 05