

1) This drawing and the design and details depicted thereon are the copyright of Peter Dimberline Chartered Architect.
2) All dimensions on this drawing are to be checked by the Contractor and any discrepancies are to be reported to the Architect.
3) Do not scale critical dimensions off this drawing.
4) Contractor to ensure that all Health & Safety requirements (CDM Regulations) in relation to this project will be complied with.

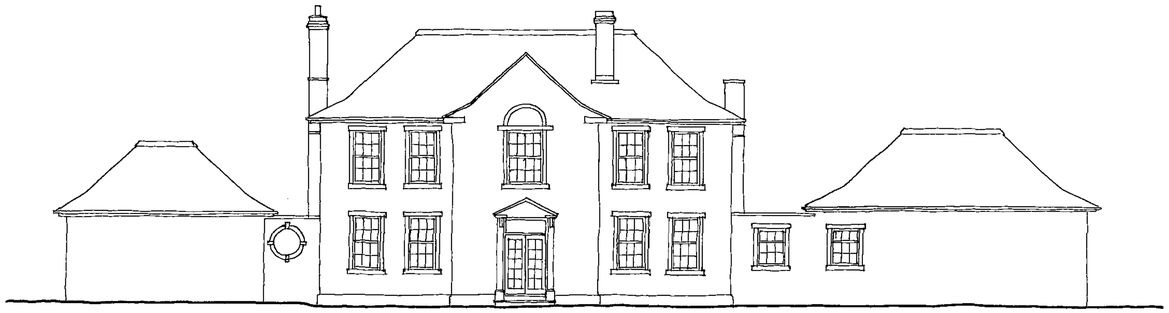


east elevation




west elevation

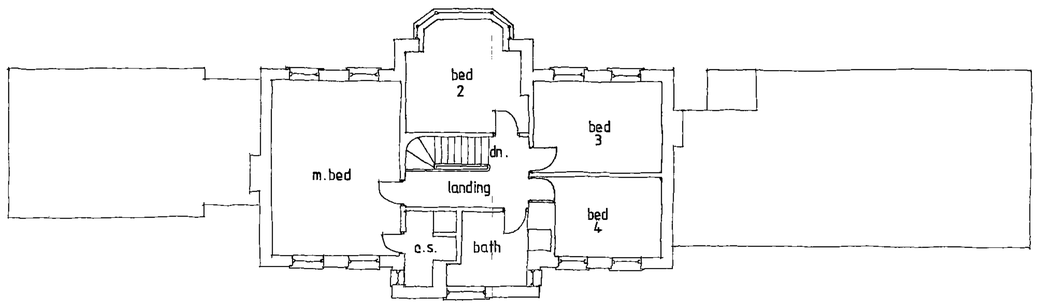


first floor plan

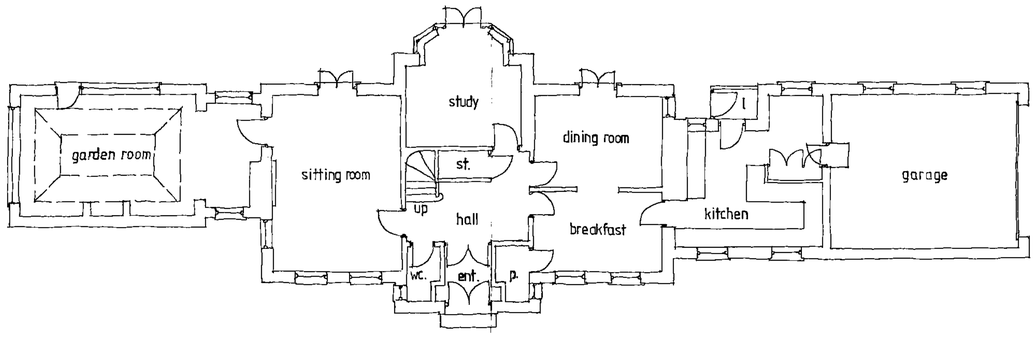

ground floor plan

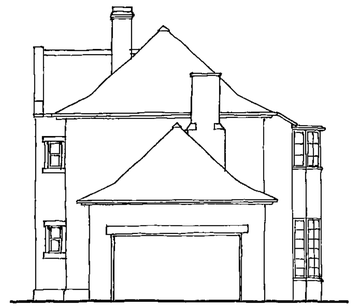

north elevation

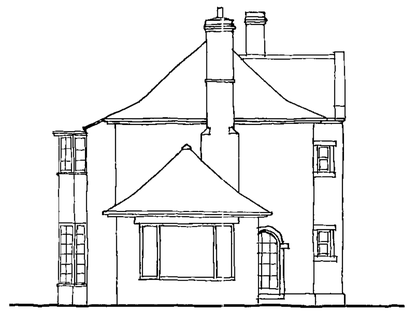

south elevation

REVISIONS

PETER DIMBERLINE
CHARTERED ARCHITECT
Dip. Arch RIBA
2 TIPSEY COURT
WAKEFIELD ROAD
STAINCROSS
BARNSLEY S75 6FZ
TEL/FAX (01226) 390947

CLIENT
Mr and Mrs Nutt

PROJECT
Proposed extension and alterations to existing dwelling

LOCATION
Windmill Hill,
12 Silkstone Lane, Cawthorne


DRAWING
Existing plans and elevations.

SCALES 1:100, DATE Oct. 10'

DRWG.No. 2009/023/01 DRAWN BY PD.

REV.


1) This drawing and the design and details depicted thereon are the copyright of Peter Dimberline Chartered Architect.
2) All dimensions on this drawing are to be checked by the Contractor and any discrepancies are to be reported to the Architect.
3) Do not scale critical dimensions off this drawing.
4) Contractor to ensure that all Health & Safety requirements (CDM Regulations) in relation to this project will be complied with.

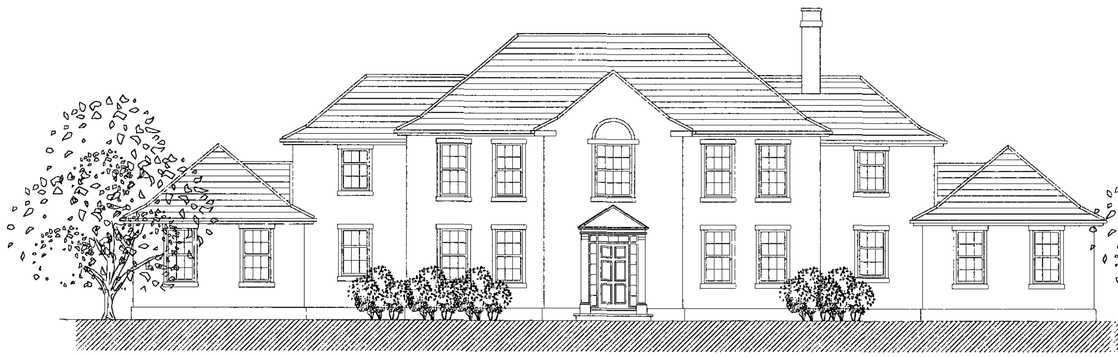


east elevation




west elevation

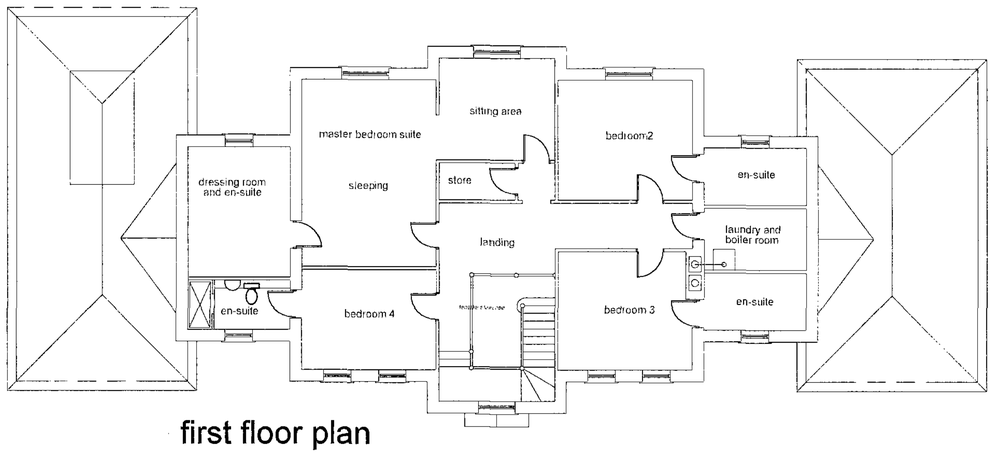

first floor plan

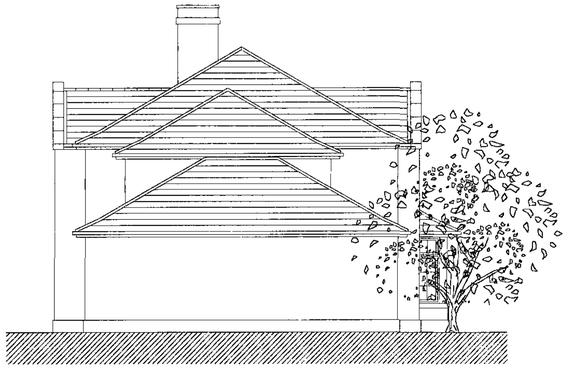

north elevation

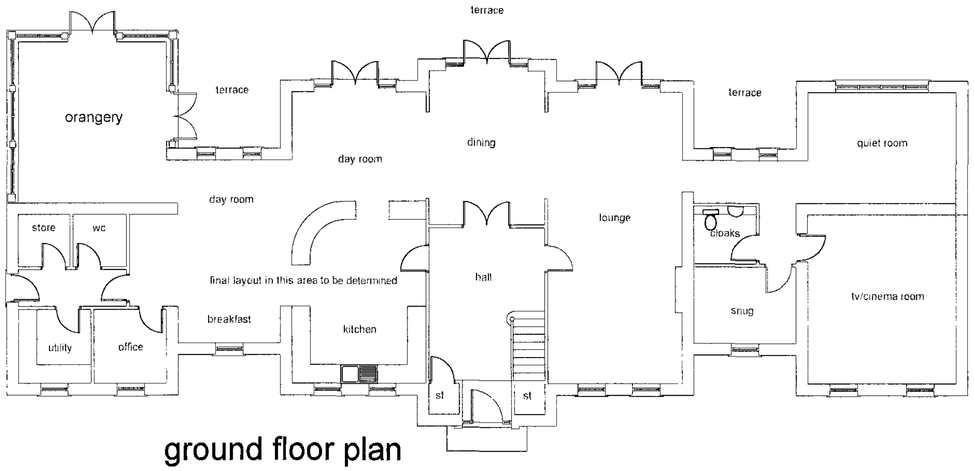

ground floor plan



south elevation

07 FEB 2011

B Dwelling reduced in size and proportions revised.

REVISIONS

PETER DIMBERLINE Dip Arch, RIBA
CHARTERED ARCHITECT

2 TIPSEY COURT, STAINCROSS
BARNSLEY, S75 6FZ

tel/fax (01226) 390947
email: pdimberline@tiscali.co.uk

CLIENT
Mr and Mrs Nutt

PROJECT
Proposed extension and alterations to existing dwelling

LOCATION
Windmill Hill
12 Silkstone Lane, Cawthorne


DRAWING
Proposed plans and elevations

SCALES 1:100 DATE June '10

DRWG No. 2009/023/02 REV.C

DRAWN BY PD

1) This drawing and the design and details depicted thereon are the copyright of Peter Dimberline Chartered Architect.
2) All dimensions on this drawing are to be checked by the Contractor and any discrepancies are to be reported to the Architect.
3) Do not scale critical dimensions off this drawing.
4) Contractor to ensure that all Health & Safety requirements (CDM Regulations) in relation to this project will be complied with.

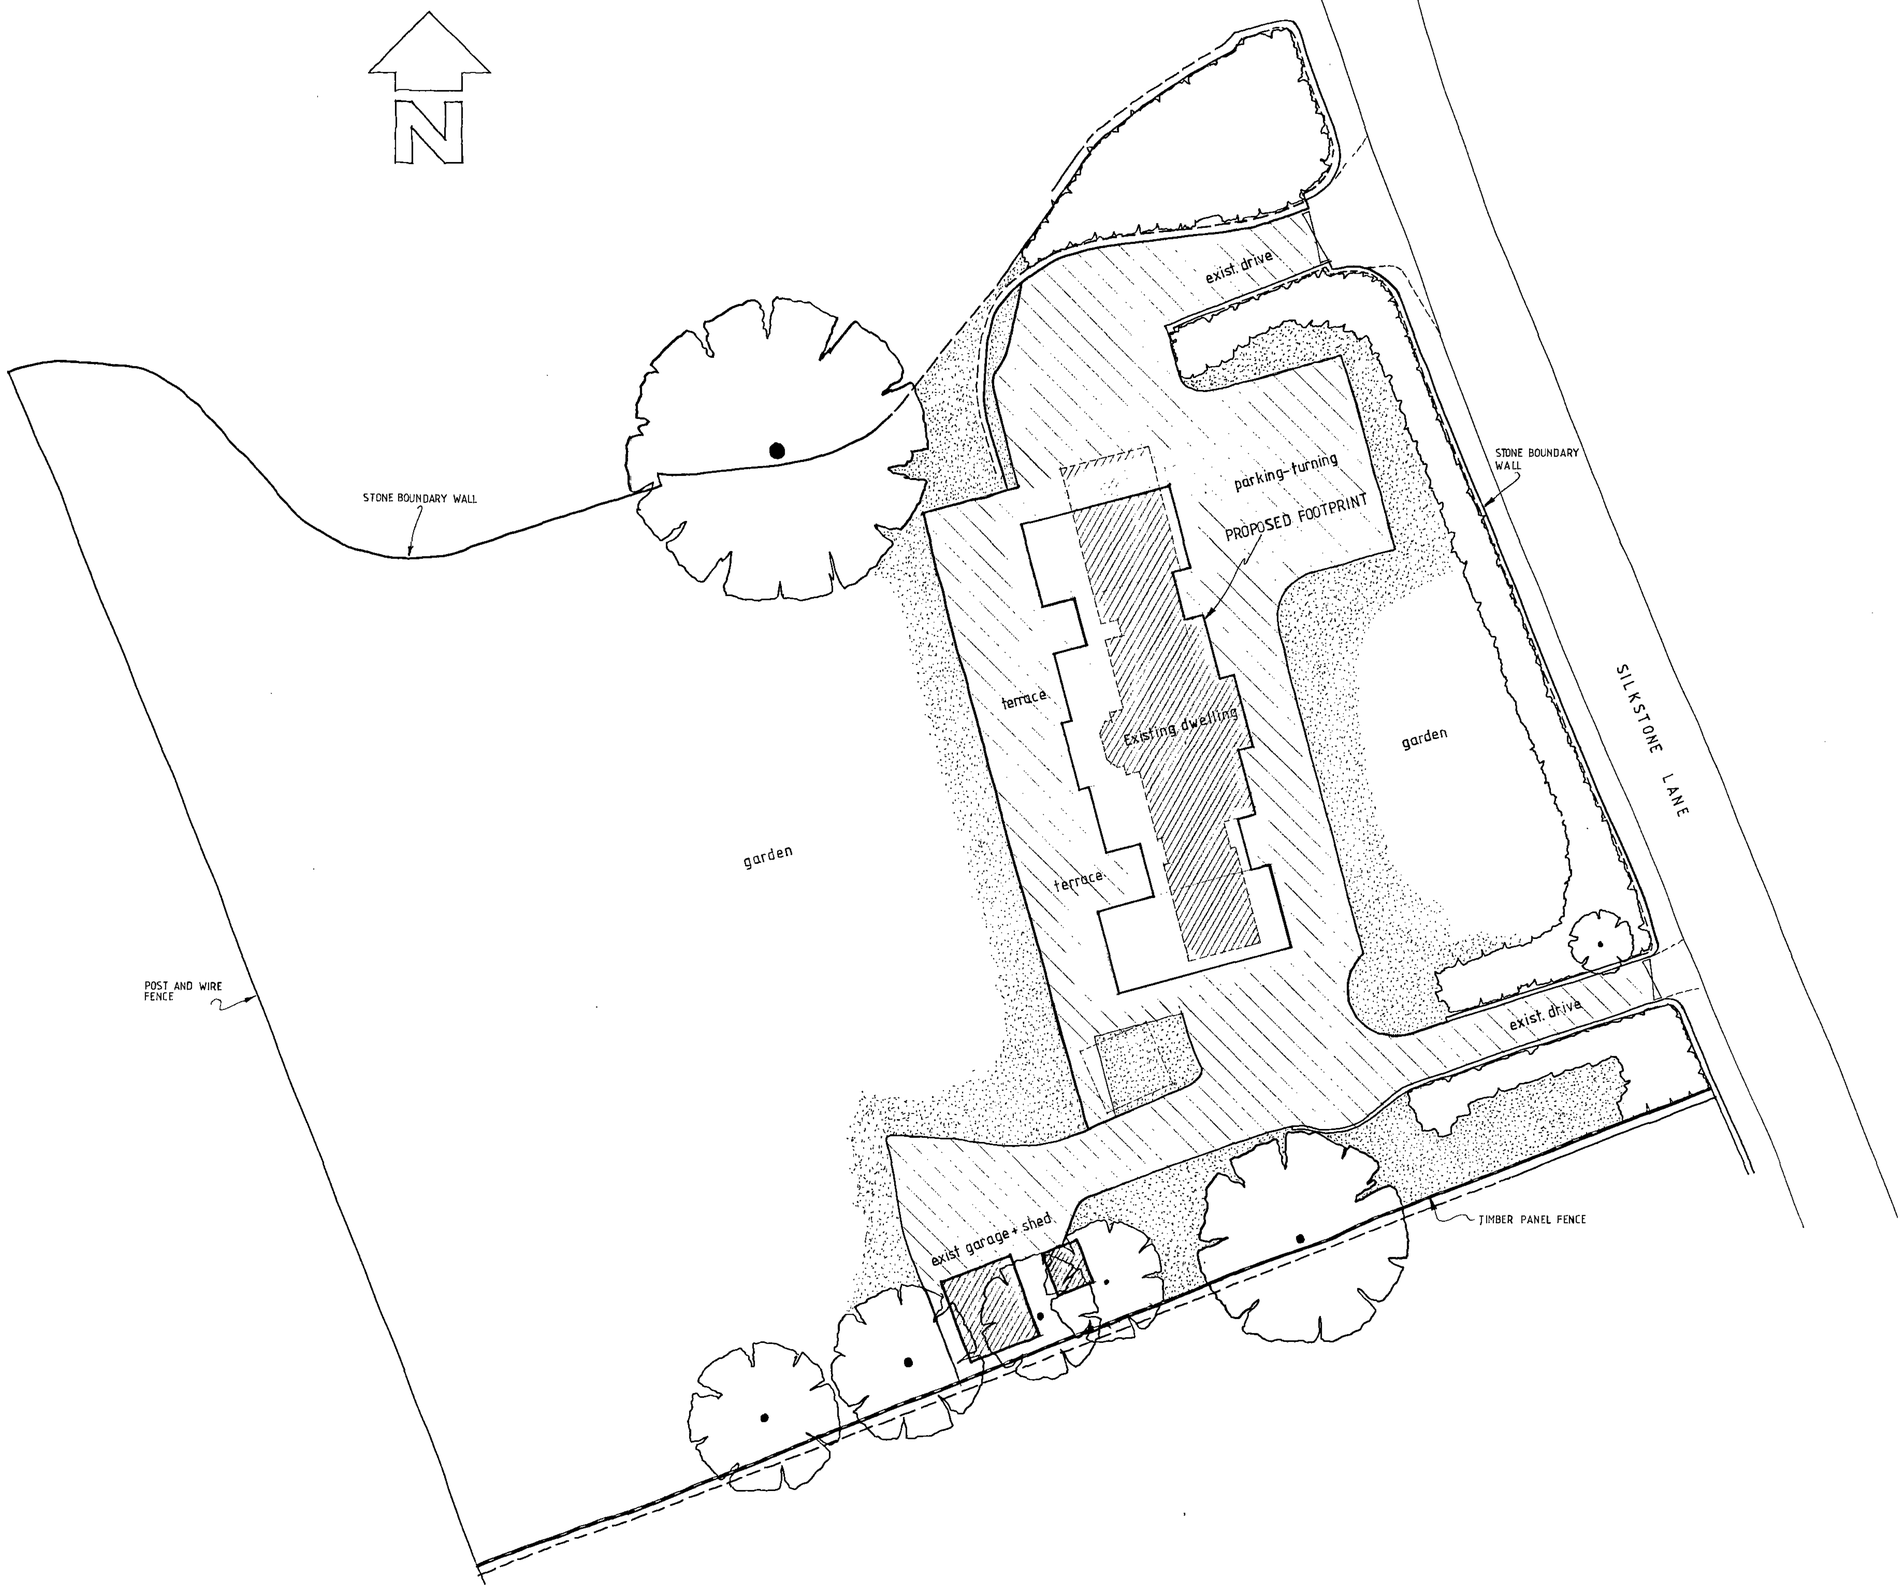

A. OVERALL DWELLING SIZE REDUCED.

REVISIONS

PETER DIMBERLINE
CHARTERED ARCHITECT
Dip. Arch RIBA
2 TIPSEY COURT
WAKEFIELD ROAD
STAINCROSS
BARNSLEY S75 6FZ
TEL/FAX (01226) 390947

CLIENT
Mr and Mrs Nutt

PROJECT
Proposed extension and alterations to existing dwelling

LOCATION
'Windmill Hill'
12 Silkstone Lane, Cawthorne

DRAWING
Proposed site plan

SCALES 1:200, DATE Oct. /10

DRWG.No. 2009/023/03 DRAWN BY P.D.

REV. A

07 FEB 2011