




EXISTING FRONT ELEVATION




PROPOSED FRONT ELEVATION


New window to 'lower' room
New Glazed entrance screen to front with auto-door operation.
ROOF: Roof slates to match existing.
WALLS: Facing brickwork to match existing.

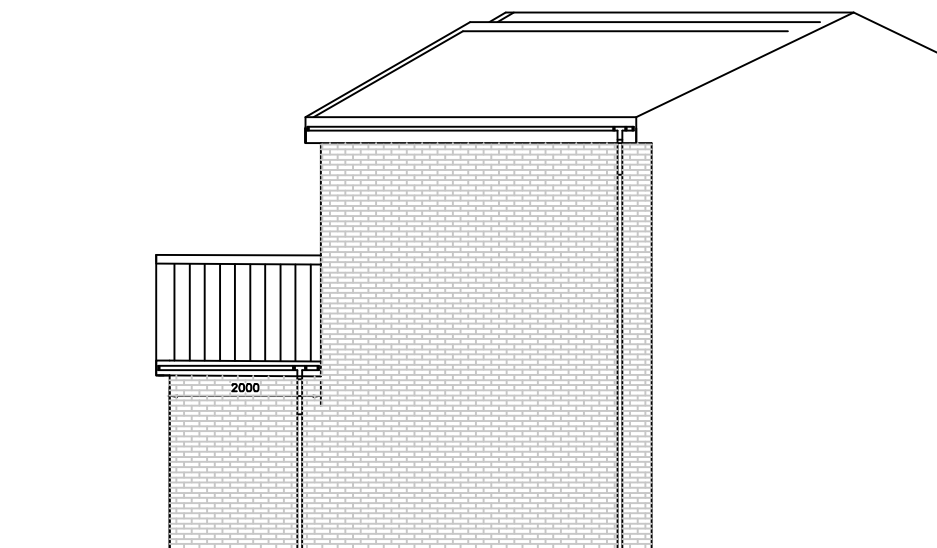


PROPOSED SIDE ELEVATION

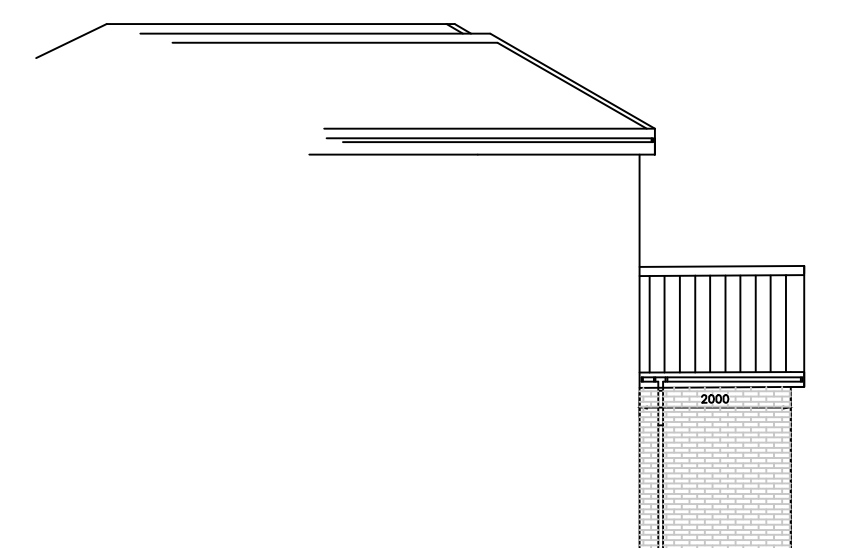


PROPOSED SIDE ELEVATION

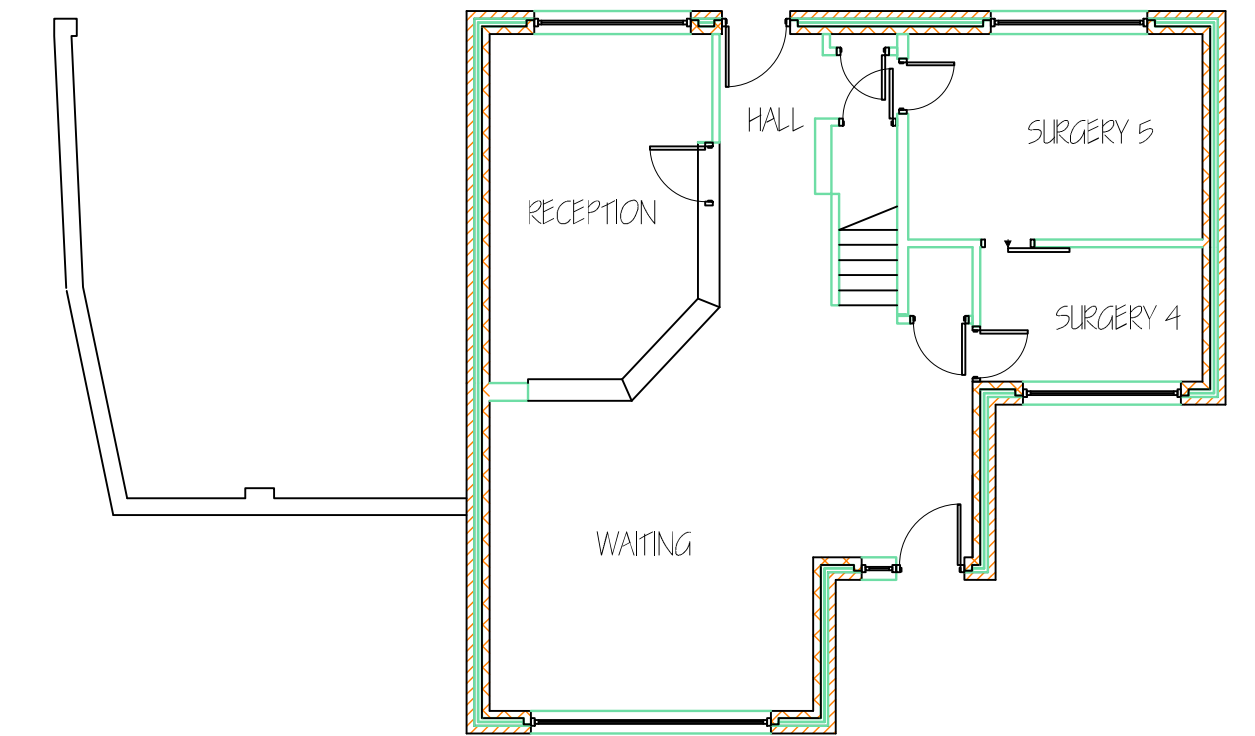


EXISTING GROUND FLOOR PLAN

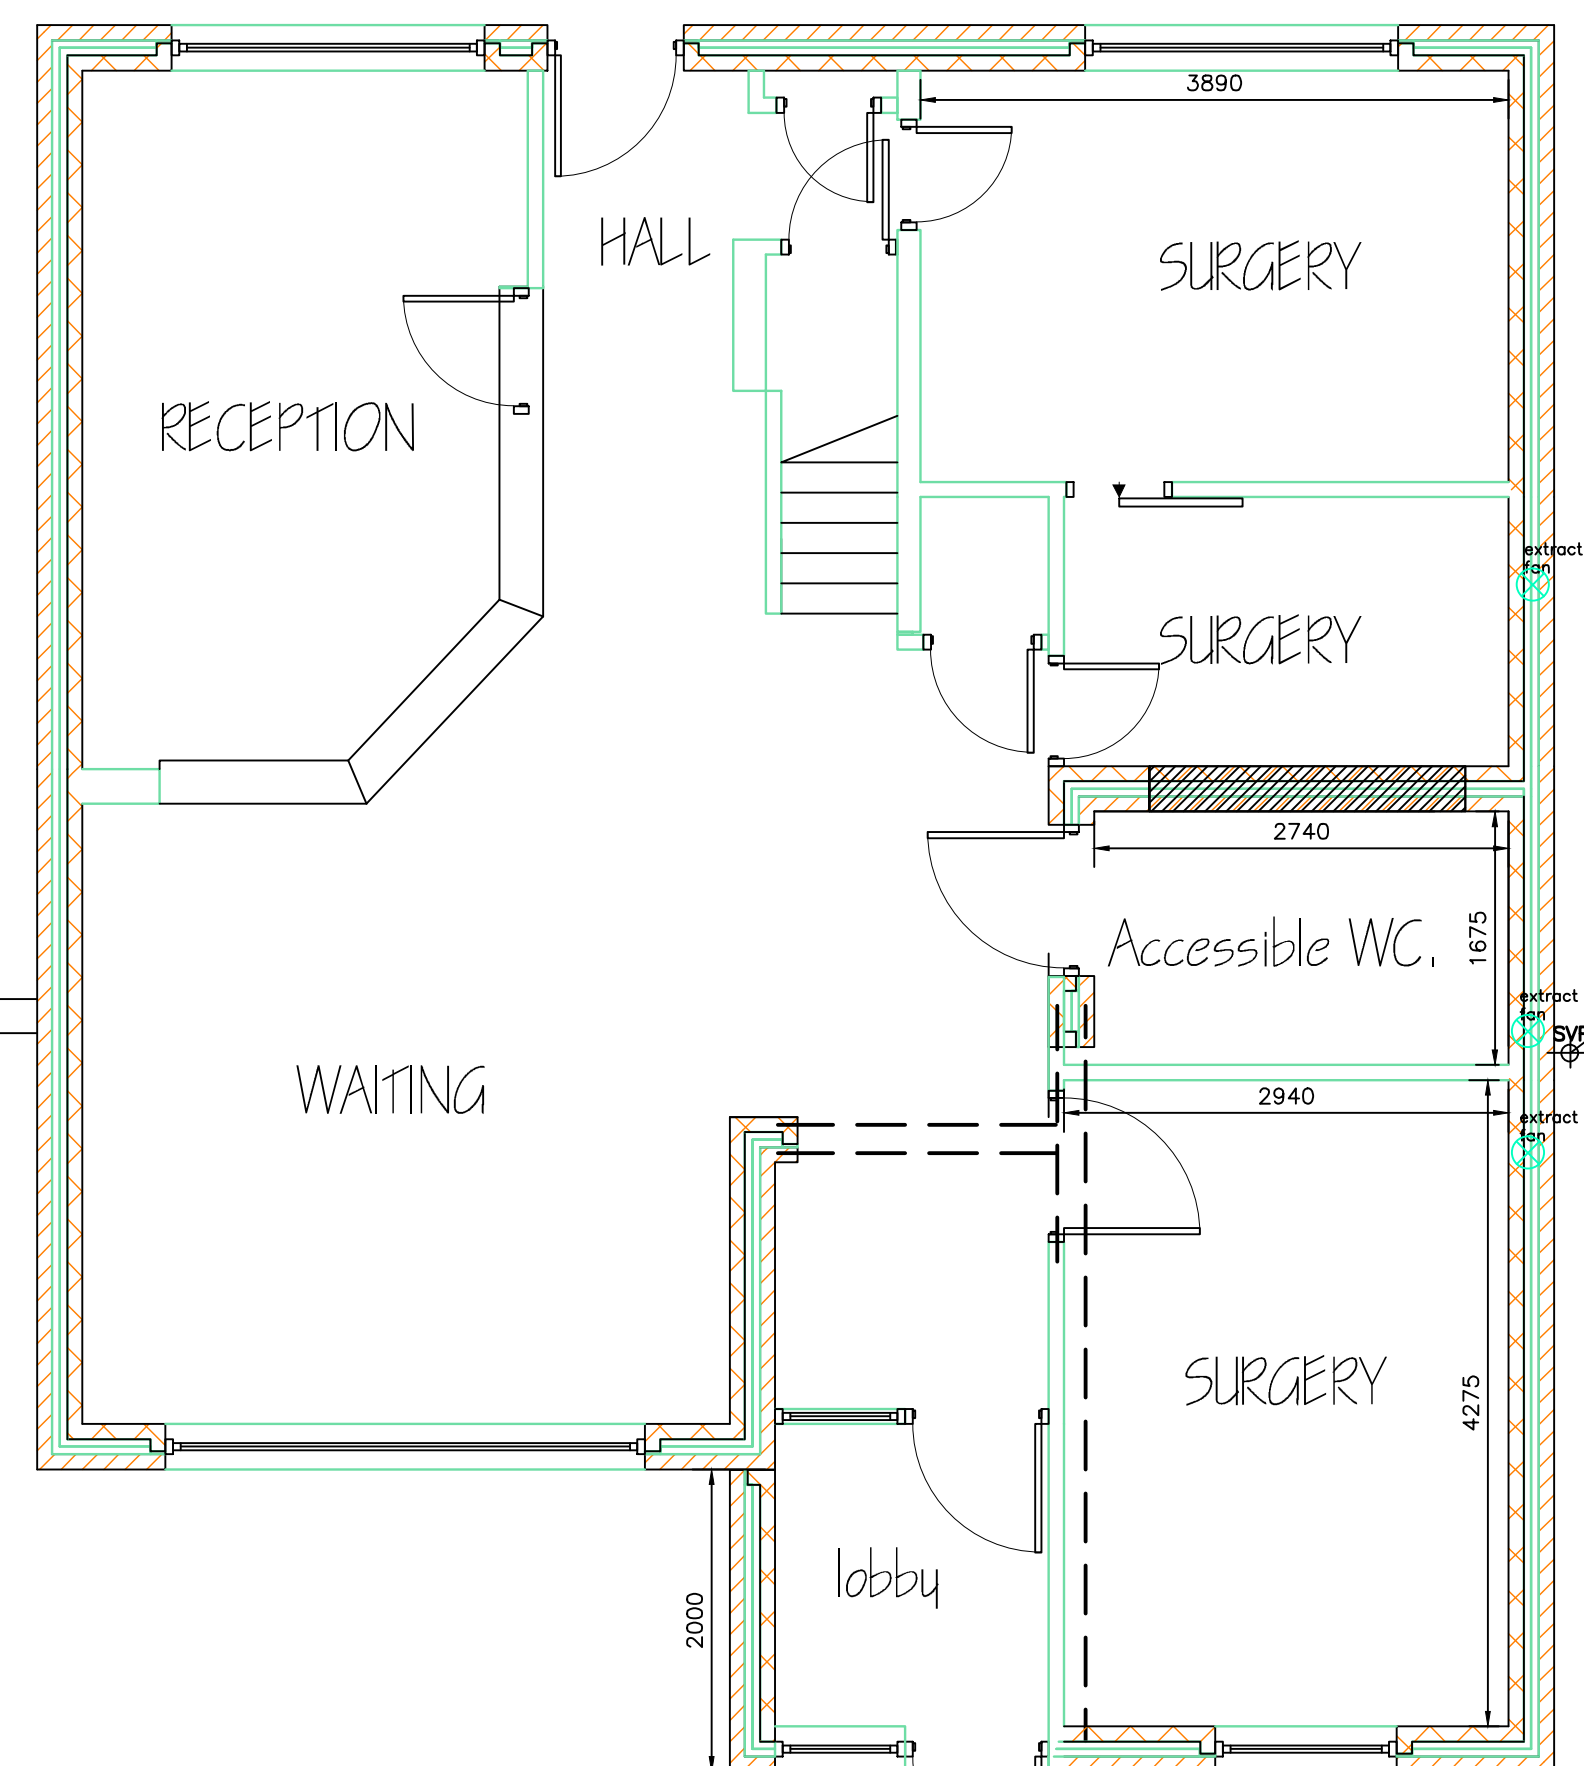


PROPOSED GROUND FLOOR PLAN

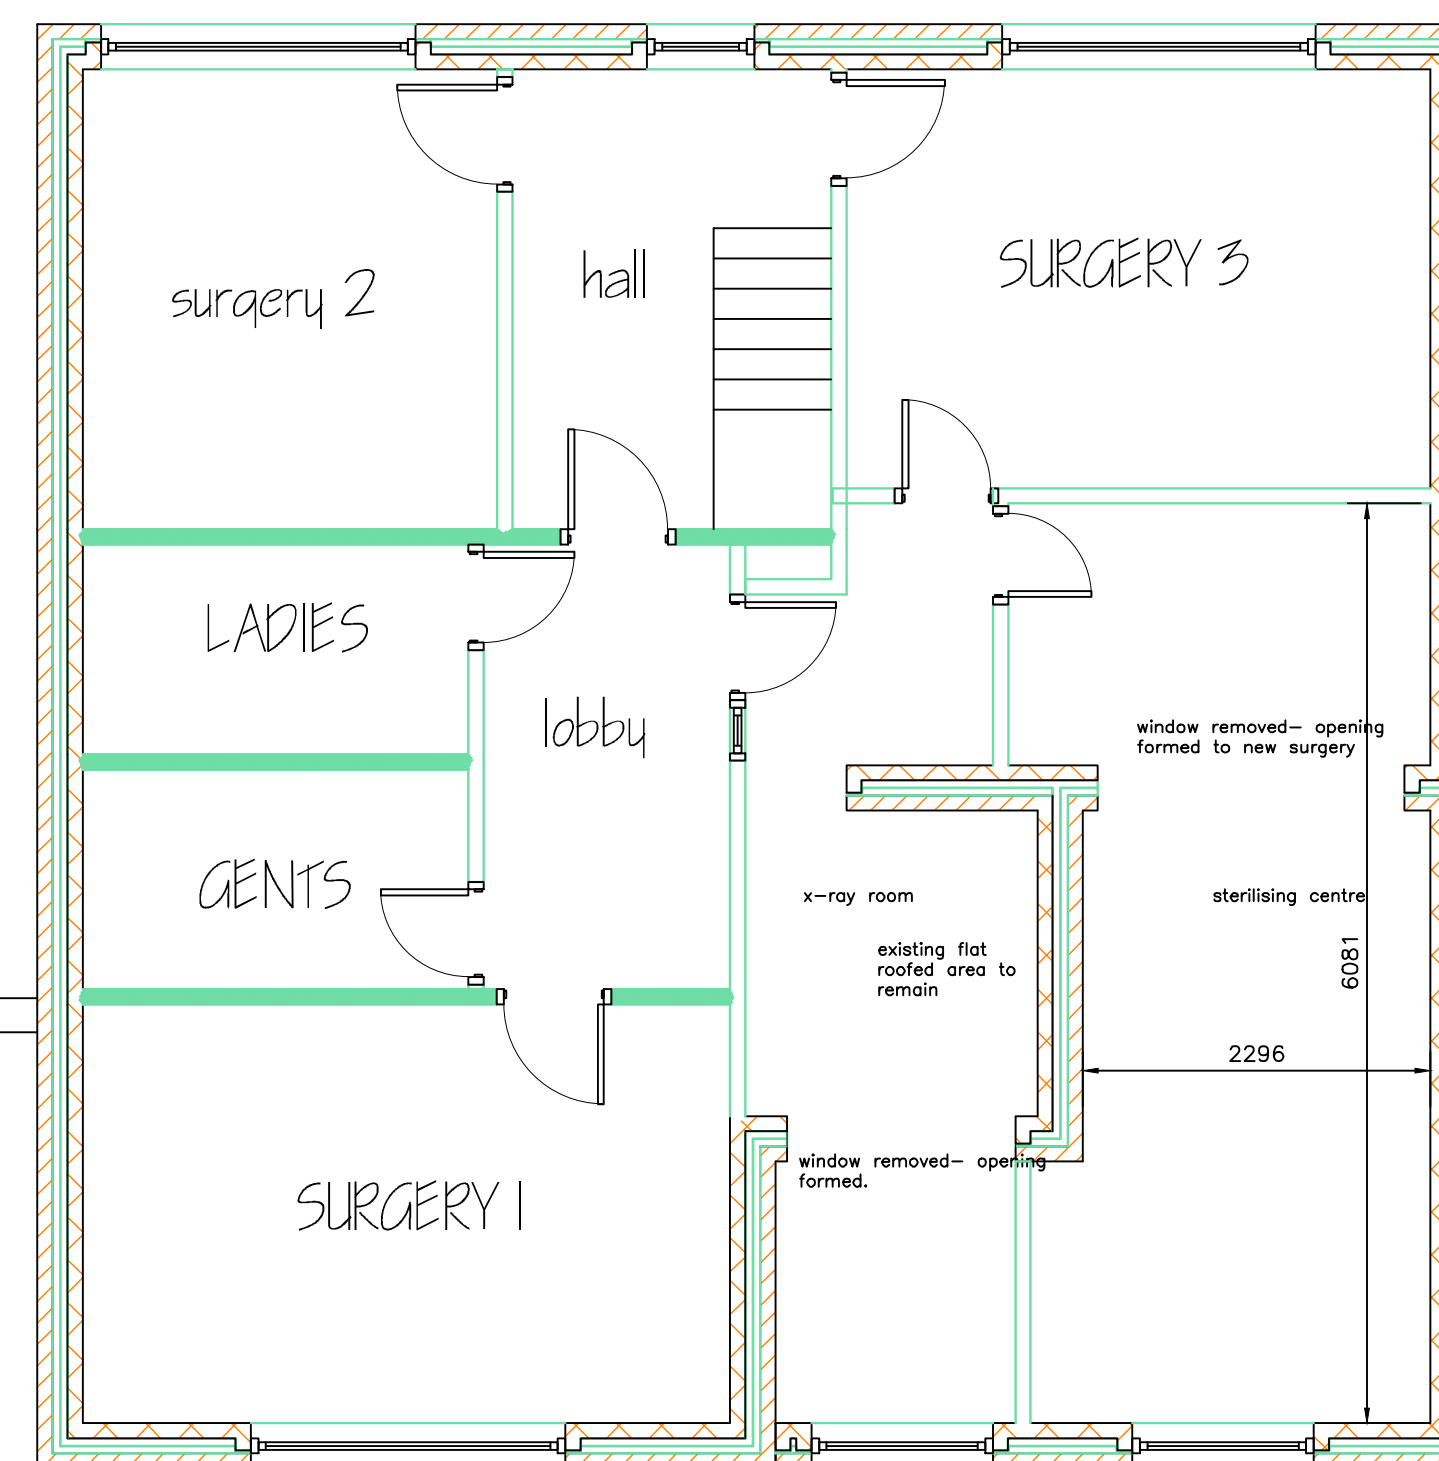

PROPOSED FIRST FLOOR PLAN

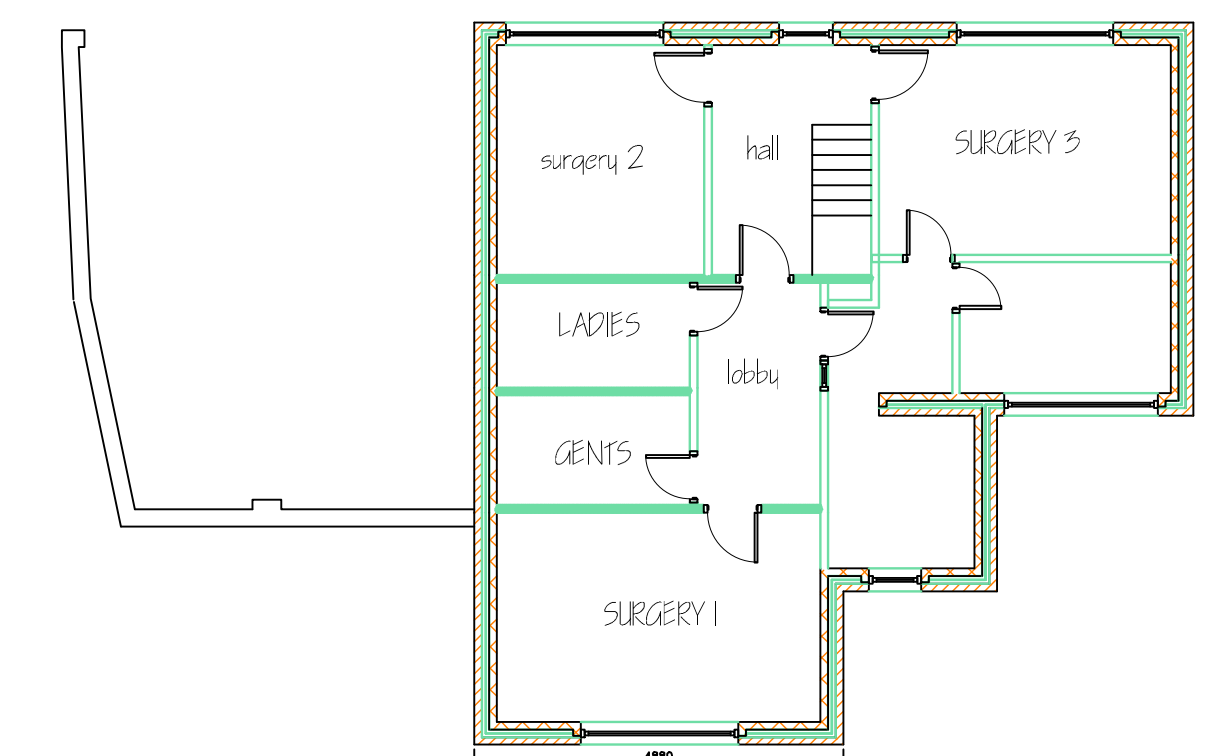


EXISTING FIRST FLOOR PLAN

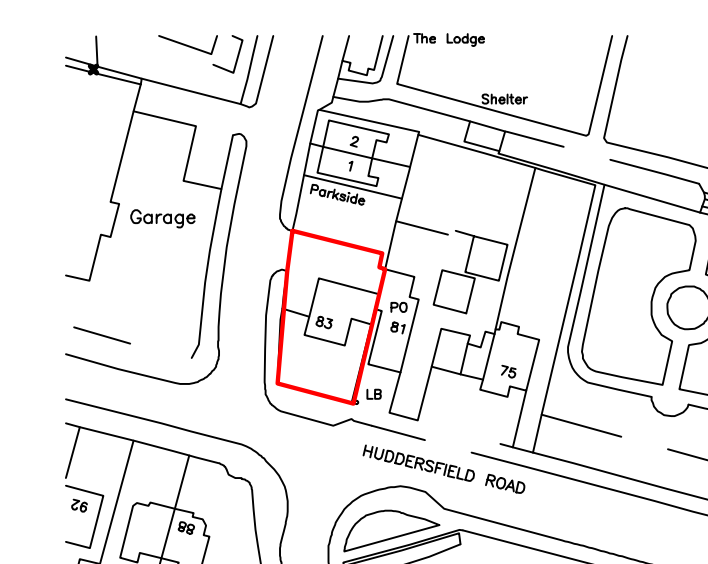

LOCATION PLAN

Actual depth of foundations to be determined on site.
All work to be to the satisfaction of the local authority.
All dimensions to be checked on site and any discrepancies must be notified immediately.
All dimensions are in millimetres unless otherwise stated.
Information given on this drawing is subject to local authority approval.
Do not scale this drawing.

PROJECT MANAGEMENT services

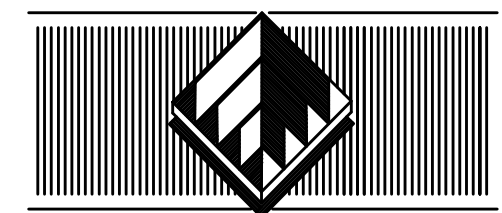

CHARTERED BUILDING CONSULTANTS

4 HUDDERSFIELD ROAD, BARNLEY, SOUTH YORKSHIRE S70 2LT
TELEPHONE (01226) 286276
FAX (01226) 731265 E-mail: info@pmsdesign.co.uk
CLIENT

HANSON & SPEAKMAN
HUDDERSFIELD ROAD, BARNLEY

PROJECT
EXTENSION TO DENTAL SURGERY
PLANNING DRAWING

FILE NAME	DWG.No	SCALE	DATE	DRAWN	REV.
hanon_surgery 2009_2010.dwg	2268/ 01	1:50	07/ 2009	jlb	