


Revision		Date
A	BUILDING CONTROL SUBMISSION.	20 07 15
B	PLOTS 09, 10, 11 & 12 MIRRORED IN PLACE TO IMPROVE ACCESS AND LEVELS.	14 03 16
C	UPDATED TO SUIT PLANNERS COMMENTS.	11 04 16
D	UPDATED TO SUIT CLIENT COMMENTS.	16 05 16
E	UPDATED TO SUIT HIGHWAYS COMMENTS.	29 06 16
F	LINE OF BACK OF FOOTPATH RELOCTED TO SUIT VISIBILITY SPLAY	29 07 16
G	UPDATED BUILDING CONTROL SUBMISSION.	08 05 17

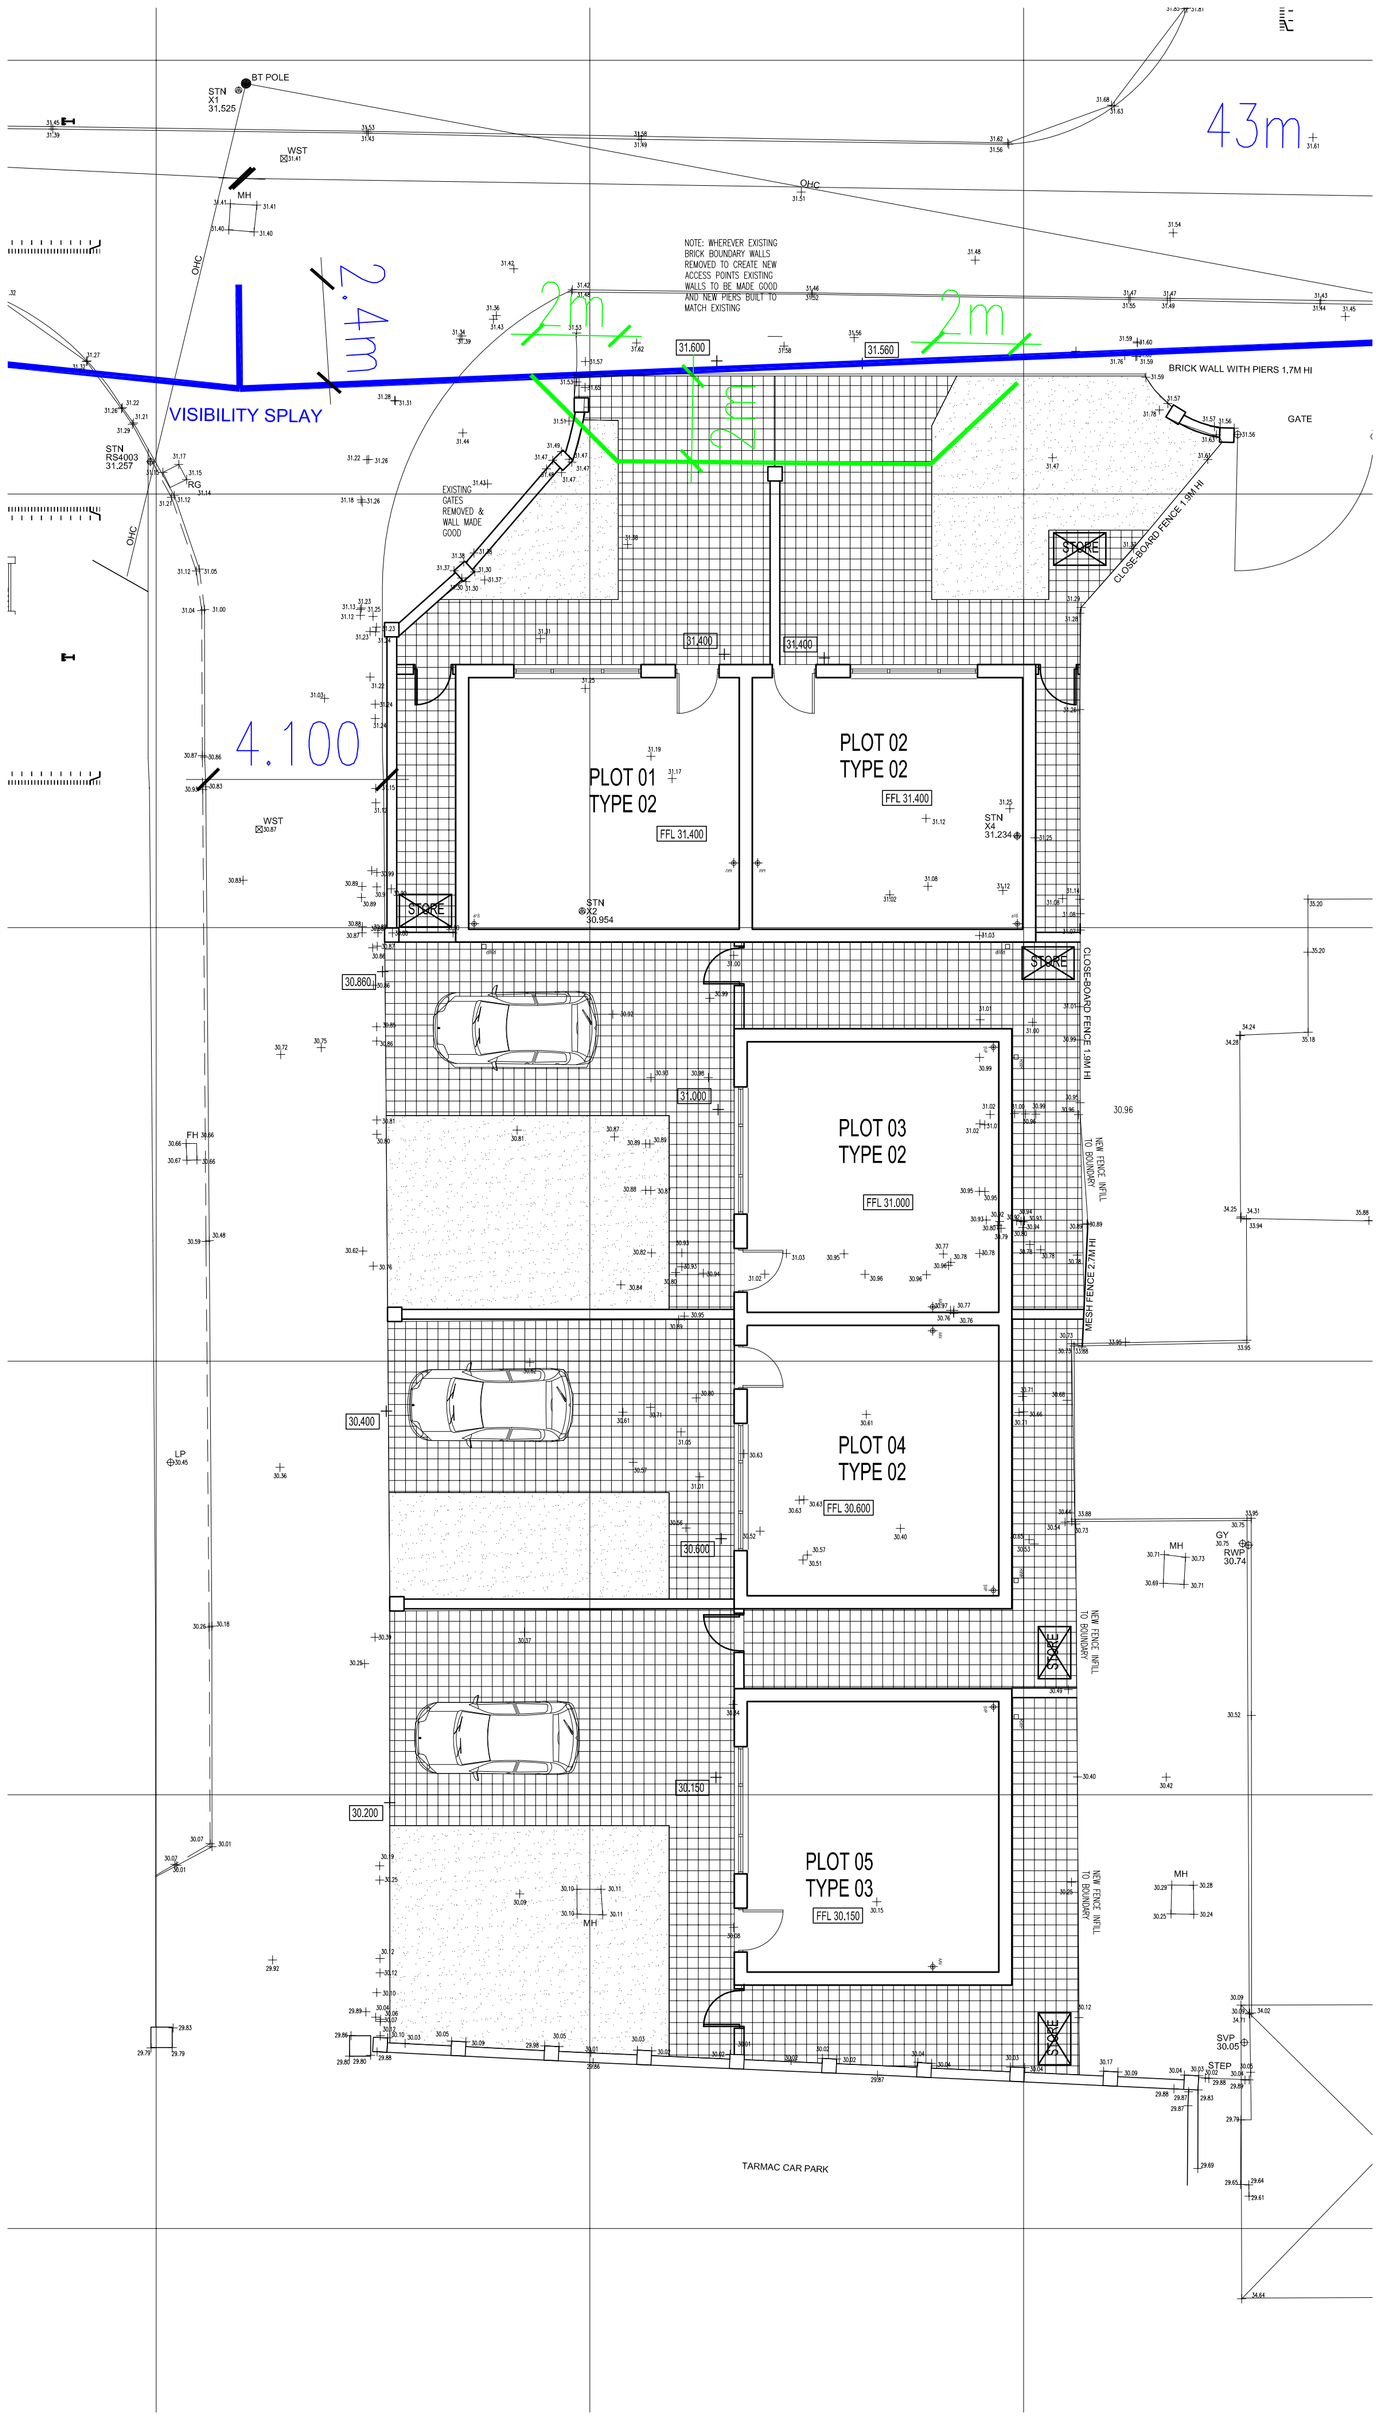

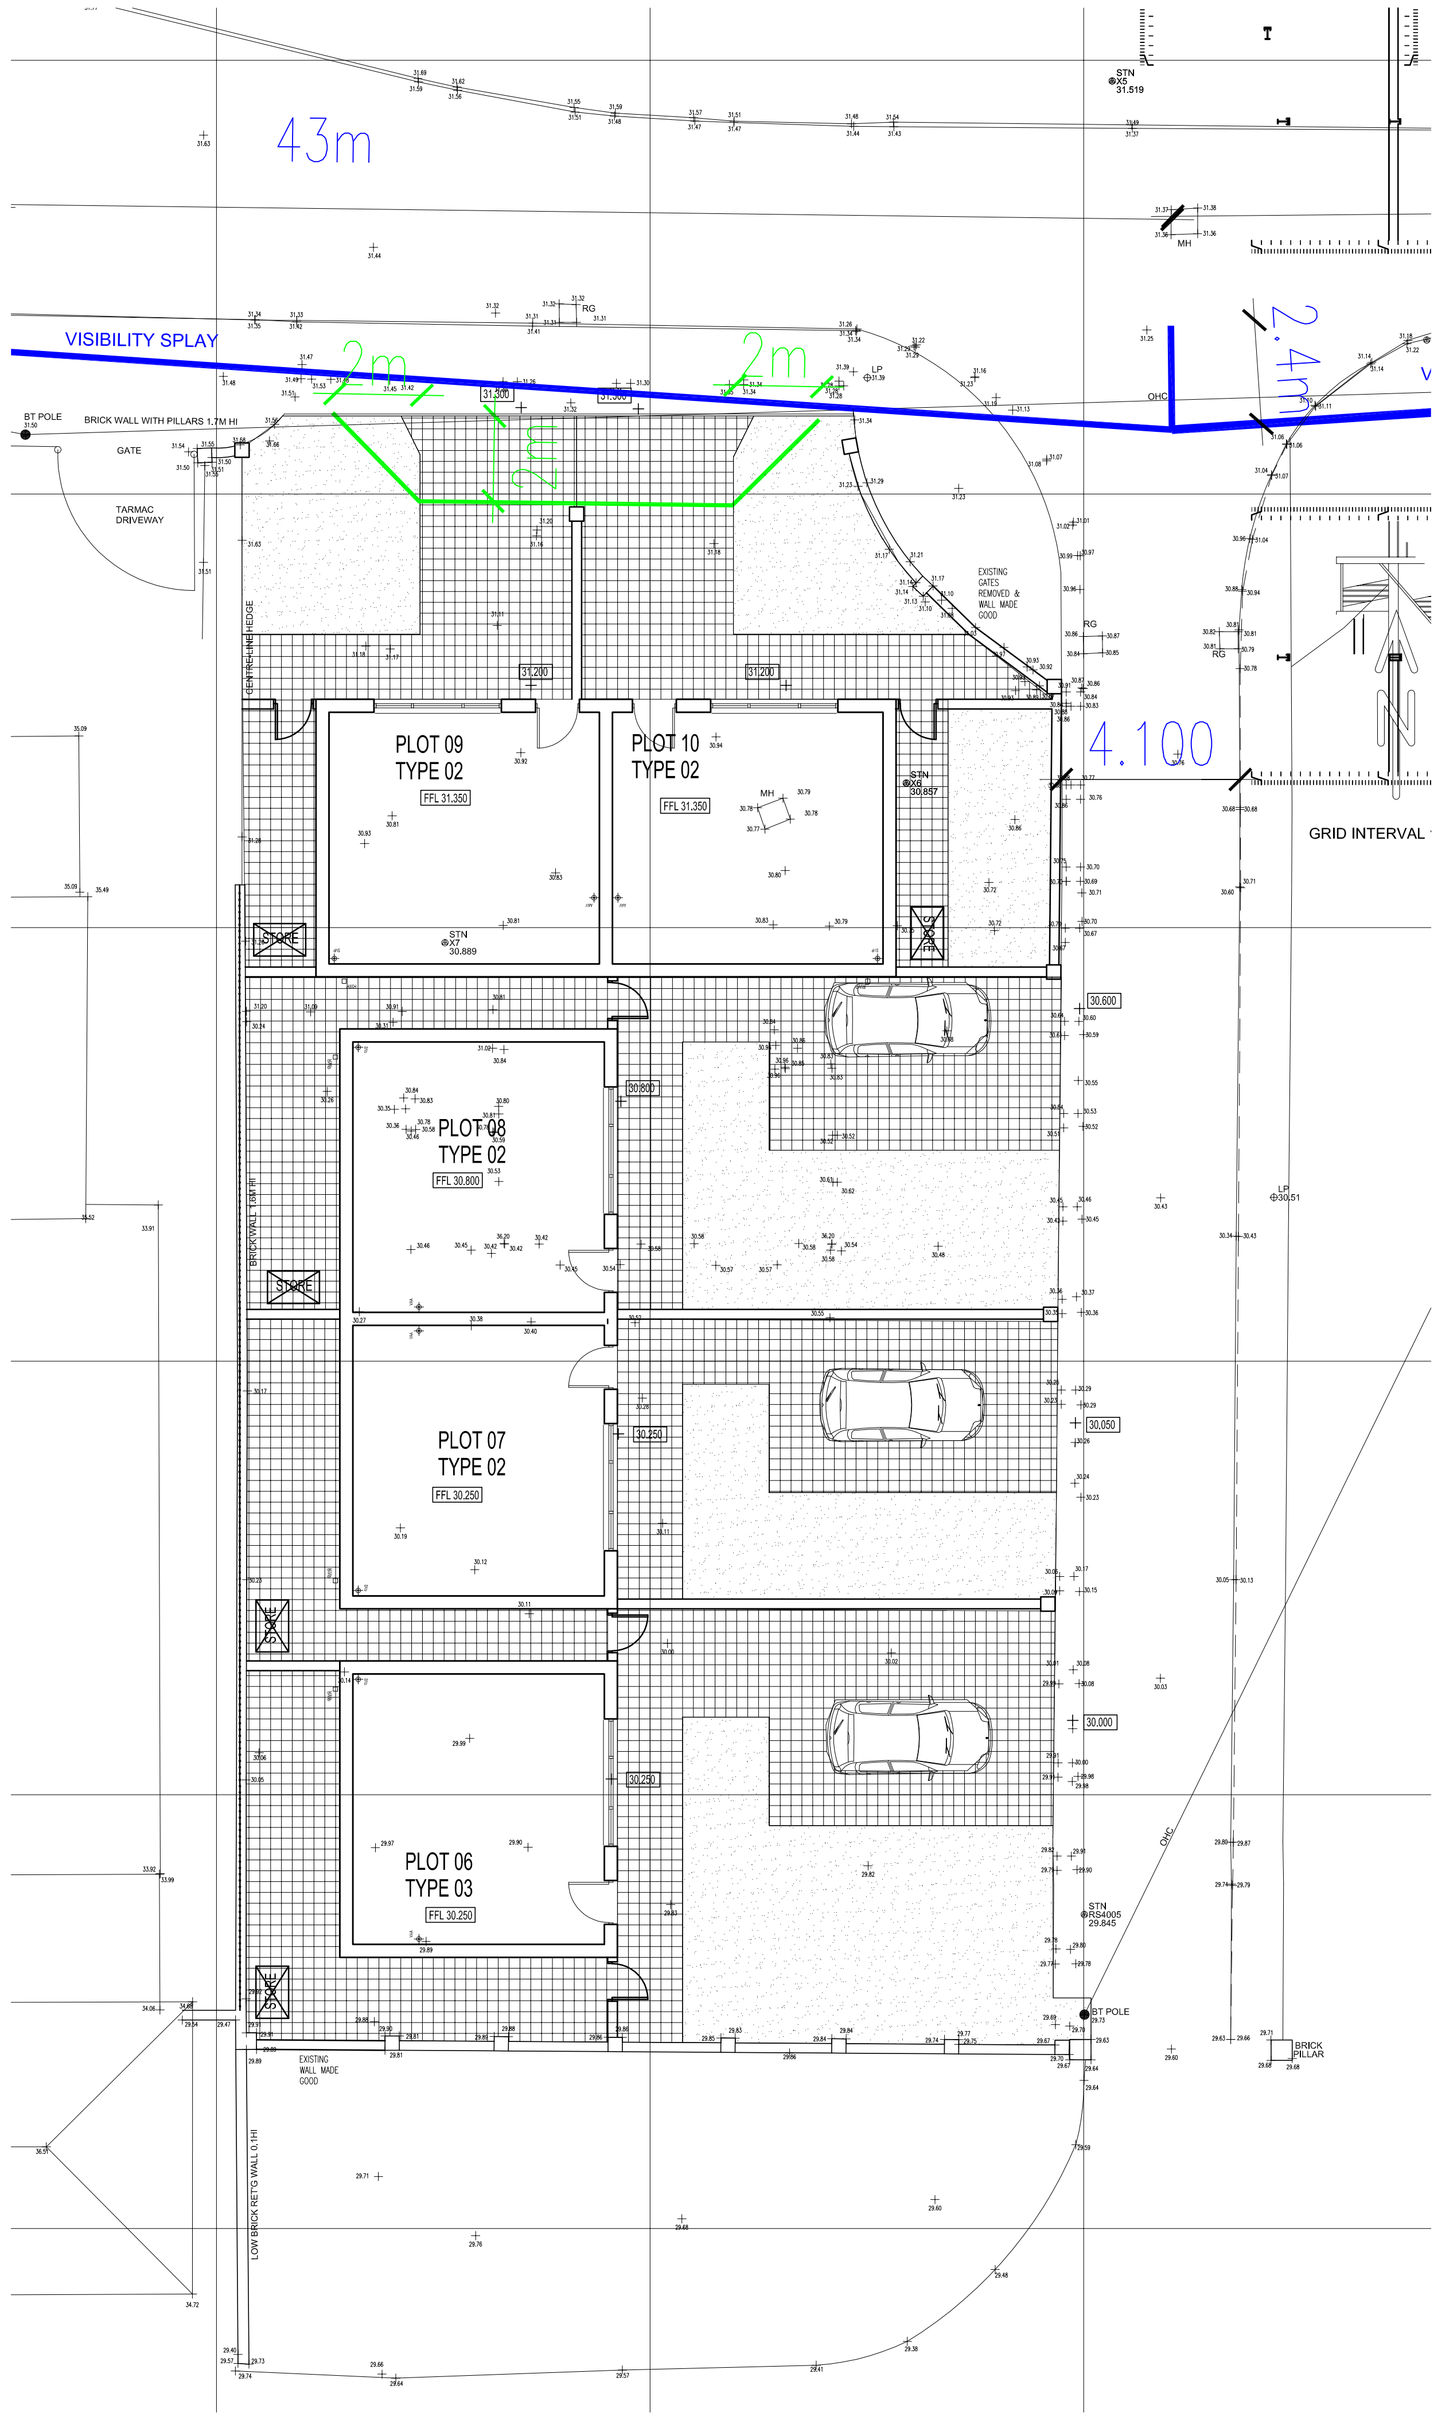

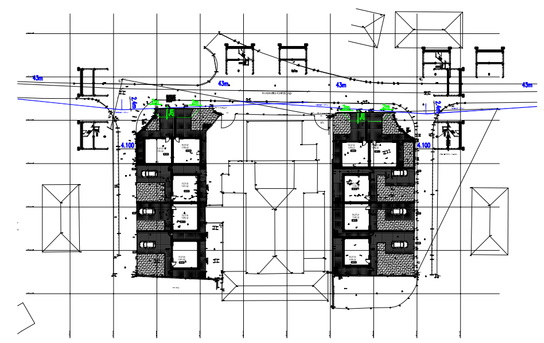

SITE LOCATION PLAN
SCALE 1:1000 @ A1

AAD Architects Ltd

AAD Architects Ltd
WFI House, 2 Queens Road,
Sheffield S2 4DG
tel: 0114 2759896

Coalfields Regeneration Trust	*Client*
Washington Road, Goldthorpe	*Job*
Barnsley	
Site & Location Plans	*Title*

DRAWN	CHECKED	DATE	SCALE	
MH		*JULY 2015*	A3 ISSUE: *1:200*	A1 ISSUE: *1:100*
REVISION	DRAWING STATUS		DRAWING NUMBER	
G	-		*2334 -101*	

© COPYRIGHT EXISTS ON THE DESIGNS AND INFORMATION SHOWN ON THIS DRAWING
The Contractor must verify all dimensions on site before making shop drawings or commencing work of any kind. No dimensions to be scaled from this drawing. Architect to be notified of any discrepancies in dimensions immediately.