


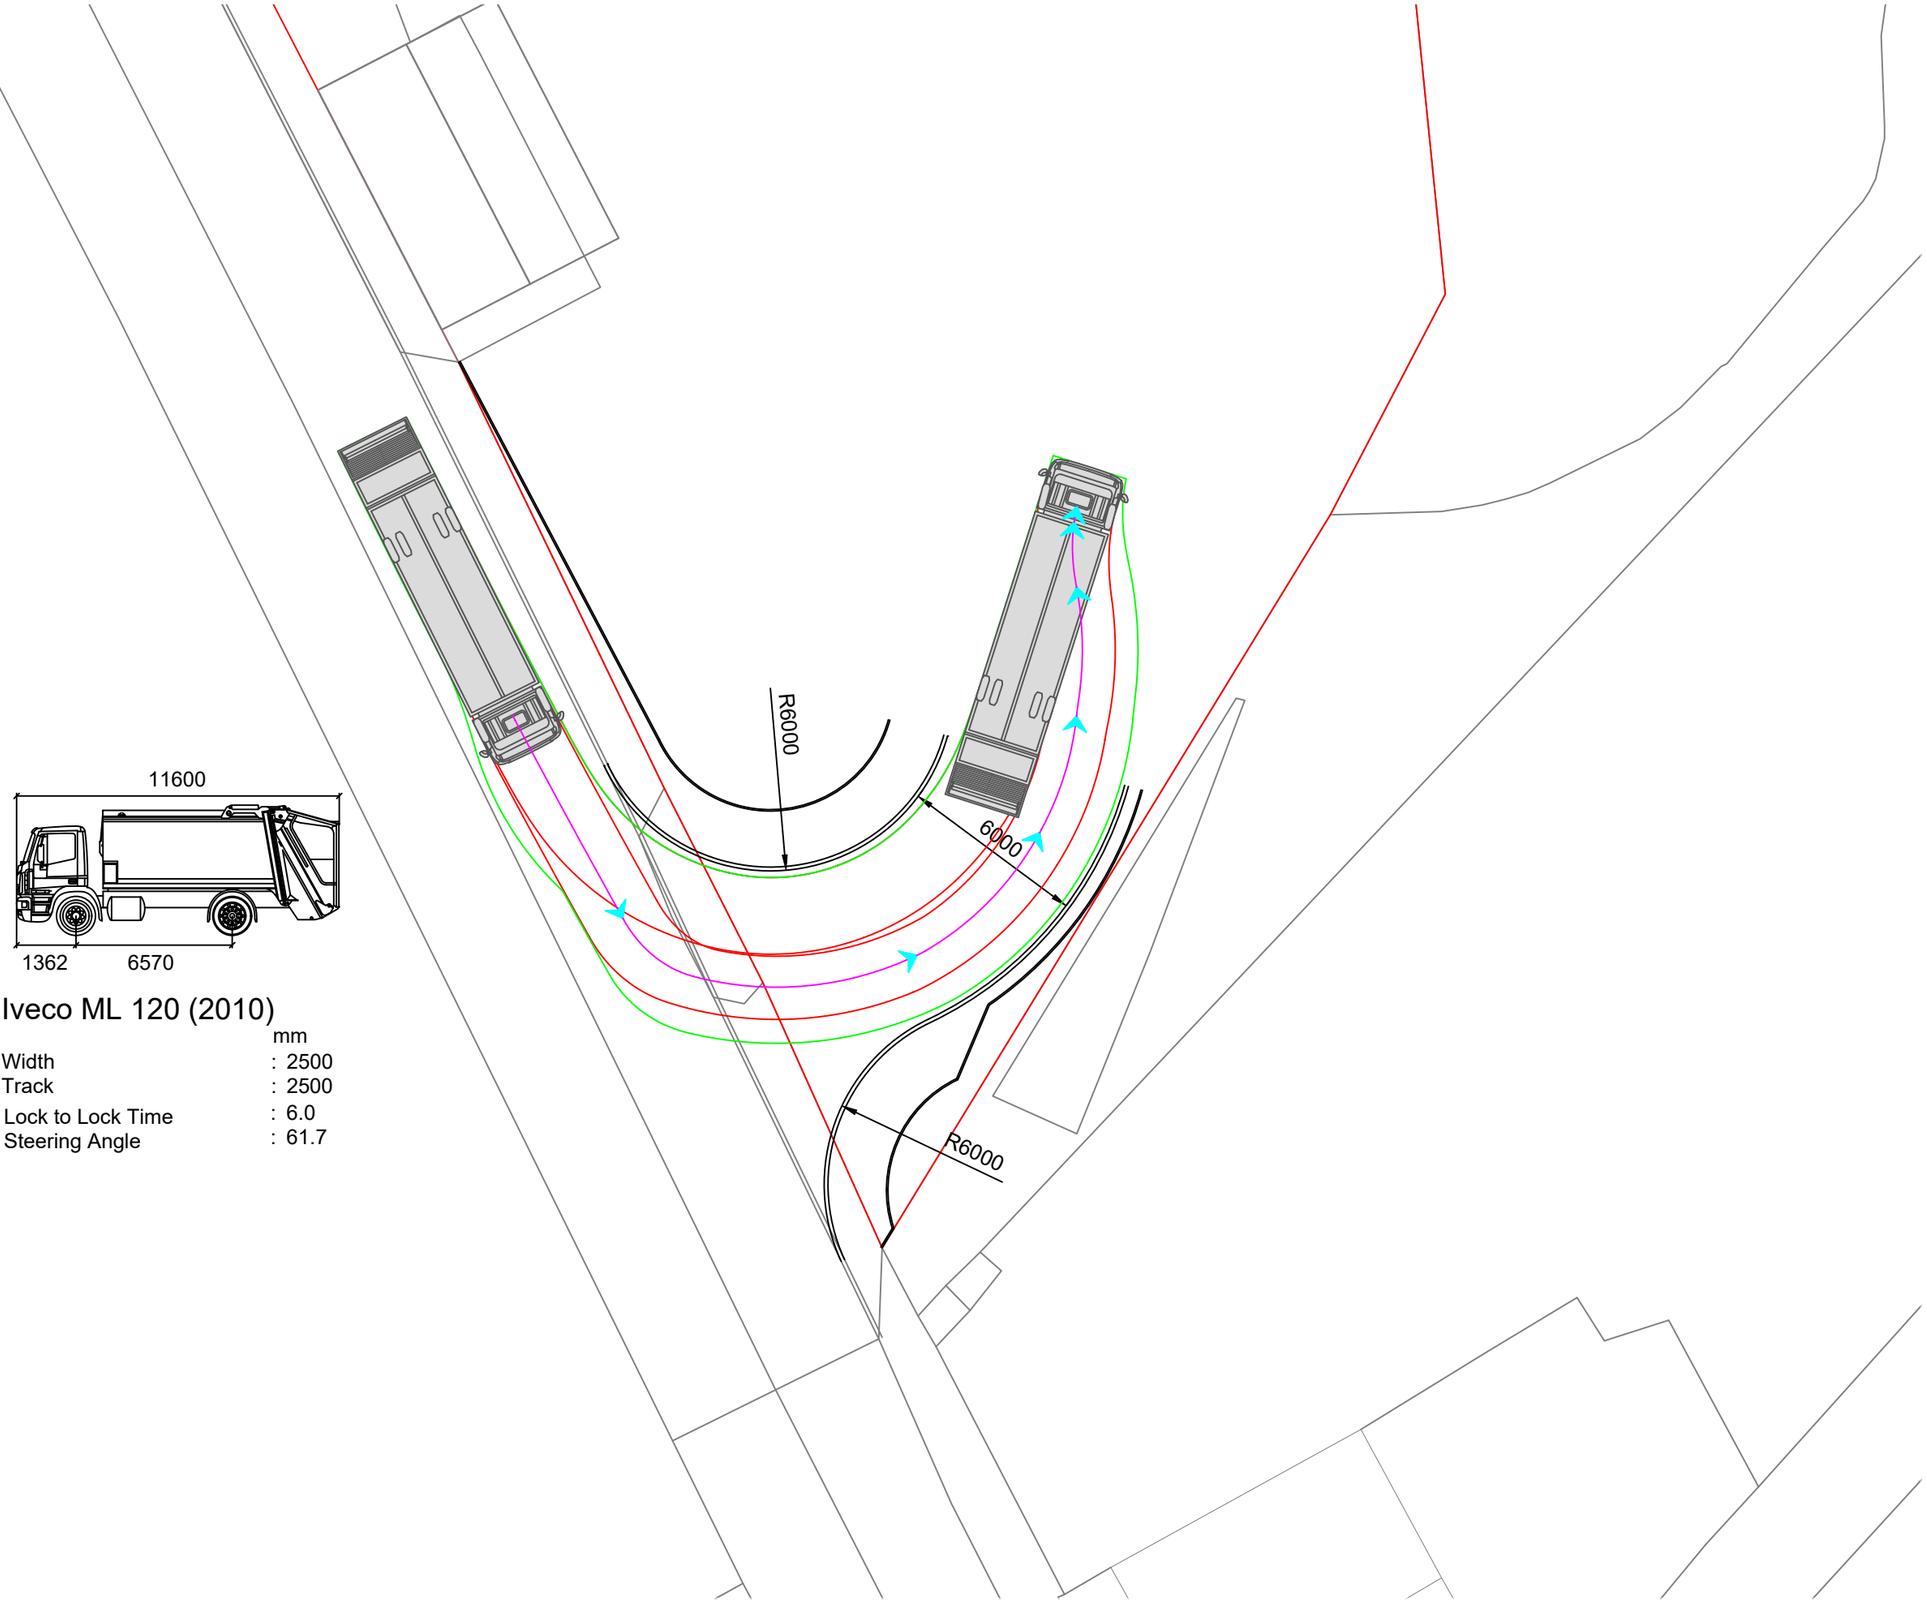

Iveco ML 120 (2010)

	mm
Width	: 2500
Track	: 2500
Lock to Lock Time	: 6.0
Steering Angle	: 61.7

GENERAL NOTES

This drawing shows the provisional design only and is subject to Local Authority approval. This drawing should not be scaled for setting out purposes unless specified.

This drawing is based on a topographical/ordnance survey provided by others.

REV	DATE	DESCRIPTION
B	27.09.2022	Vehicle profile added
A	08.09.2022	Access proposals and retracking
	31.08.2022	Initial design

PROJECT

THE OLD PIT YARD
CROW EDGE

TITLE

ACCESS PROPOSALS

SCALE

1:200 @ A3

DRAWING

2126 101 rev B

DATE

27.09.2022

PARAGON HIGHWAYS
OFFICE 20/21 THE REAR WALLED GARDEN,
THE NOSTELL ESTATE,
WAKEFIELD WF4 1AB
01924 291536 /
MAIL@PARAGONHIGHWAYS.COM