
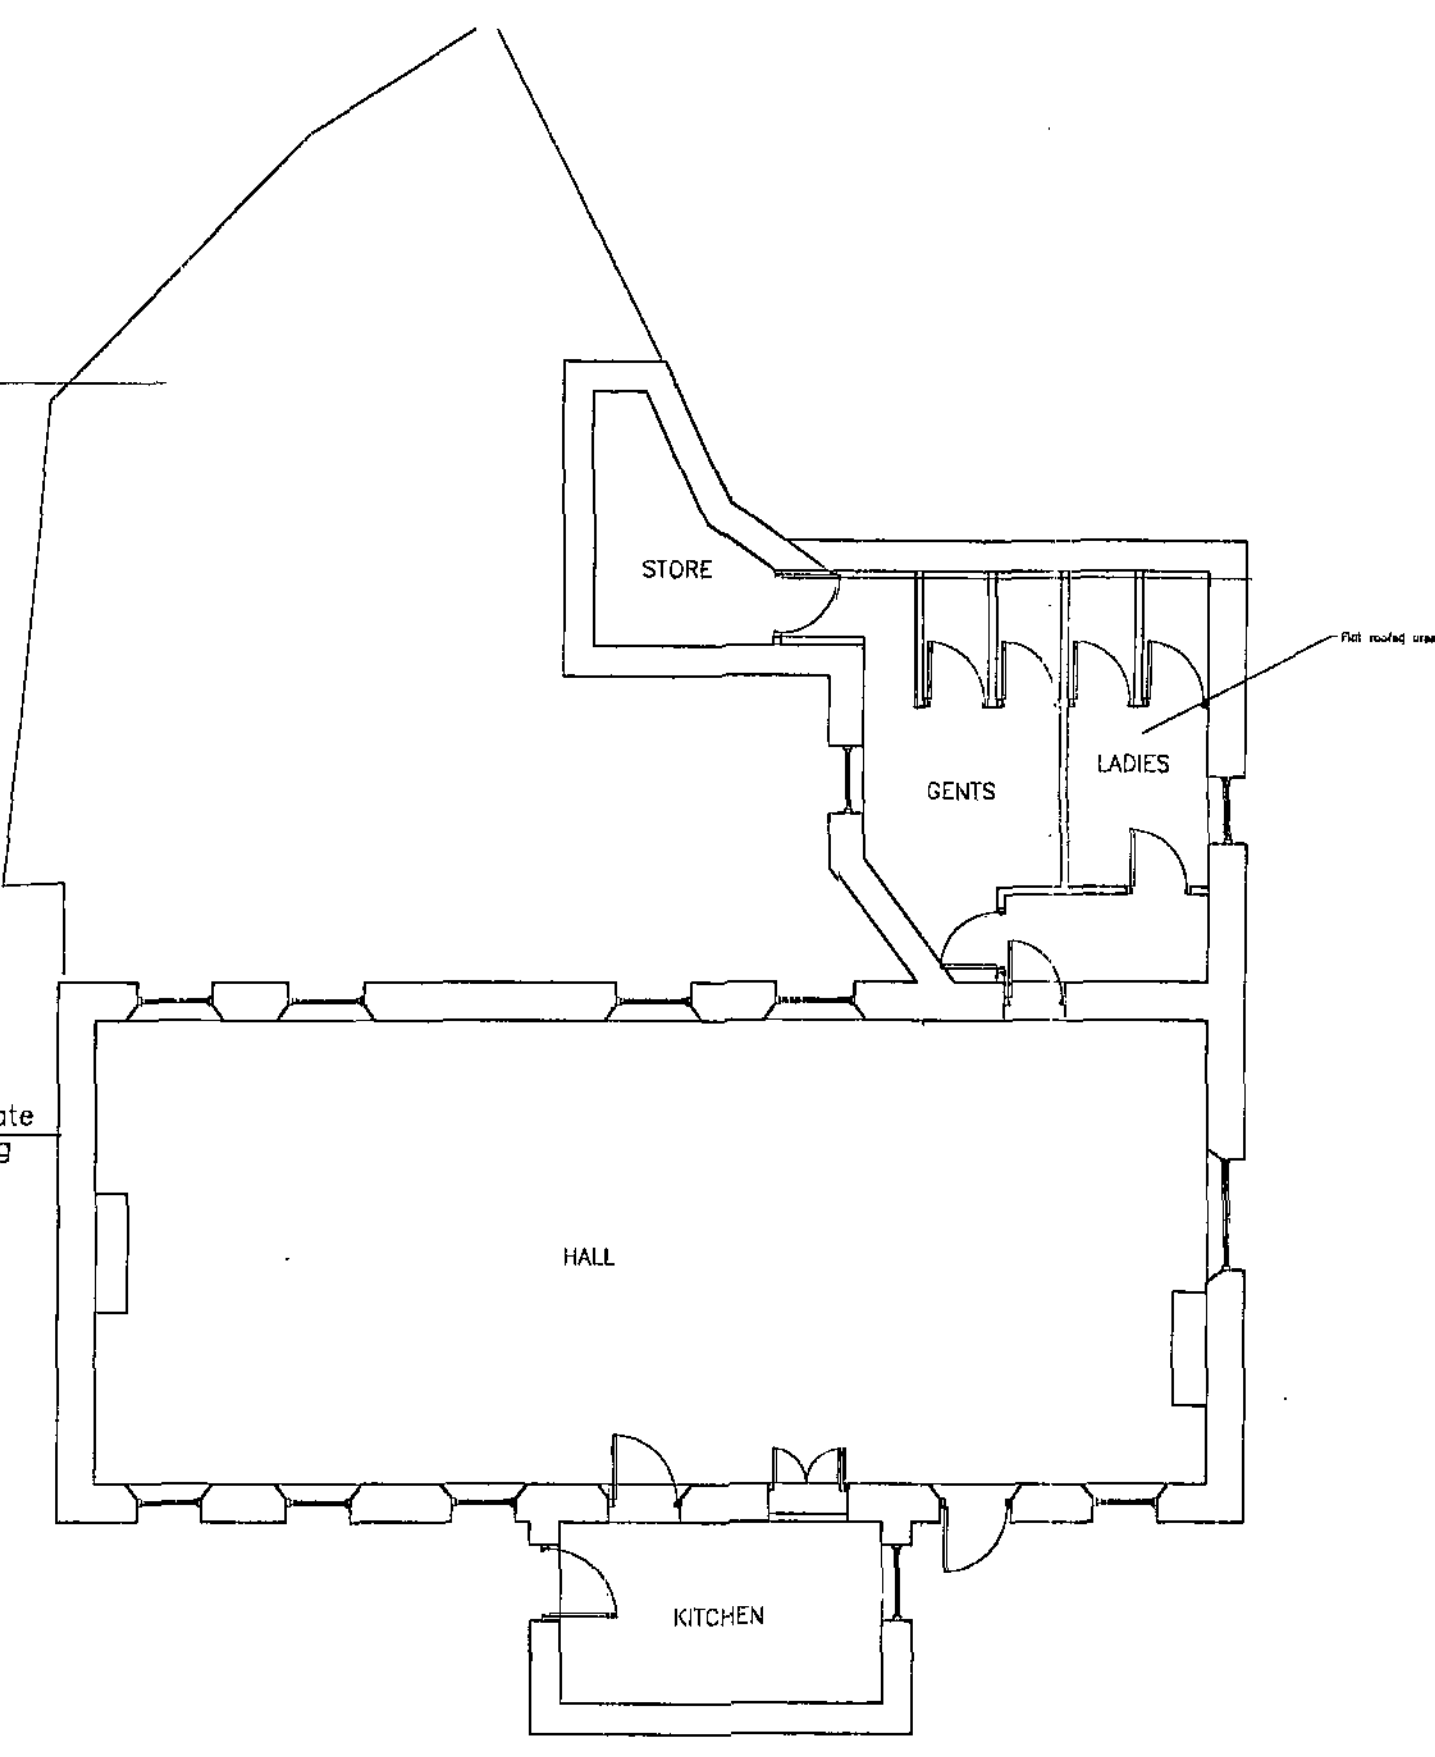
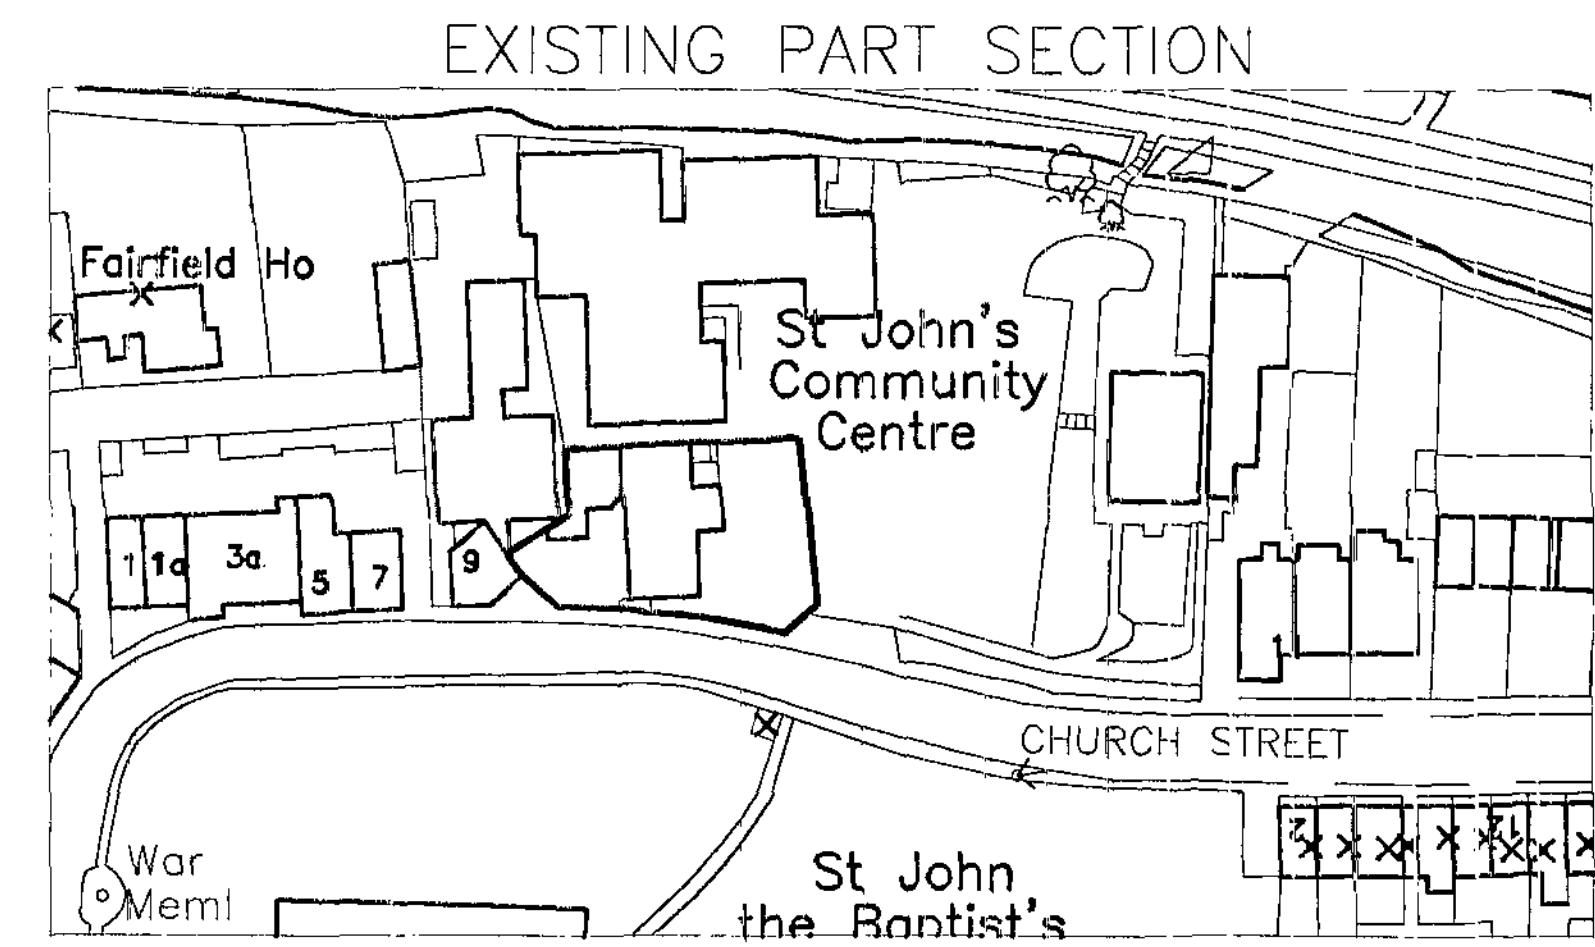
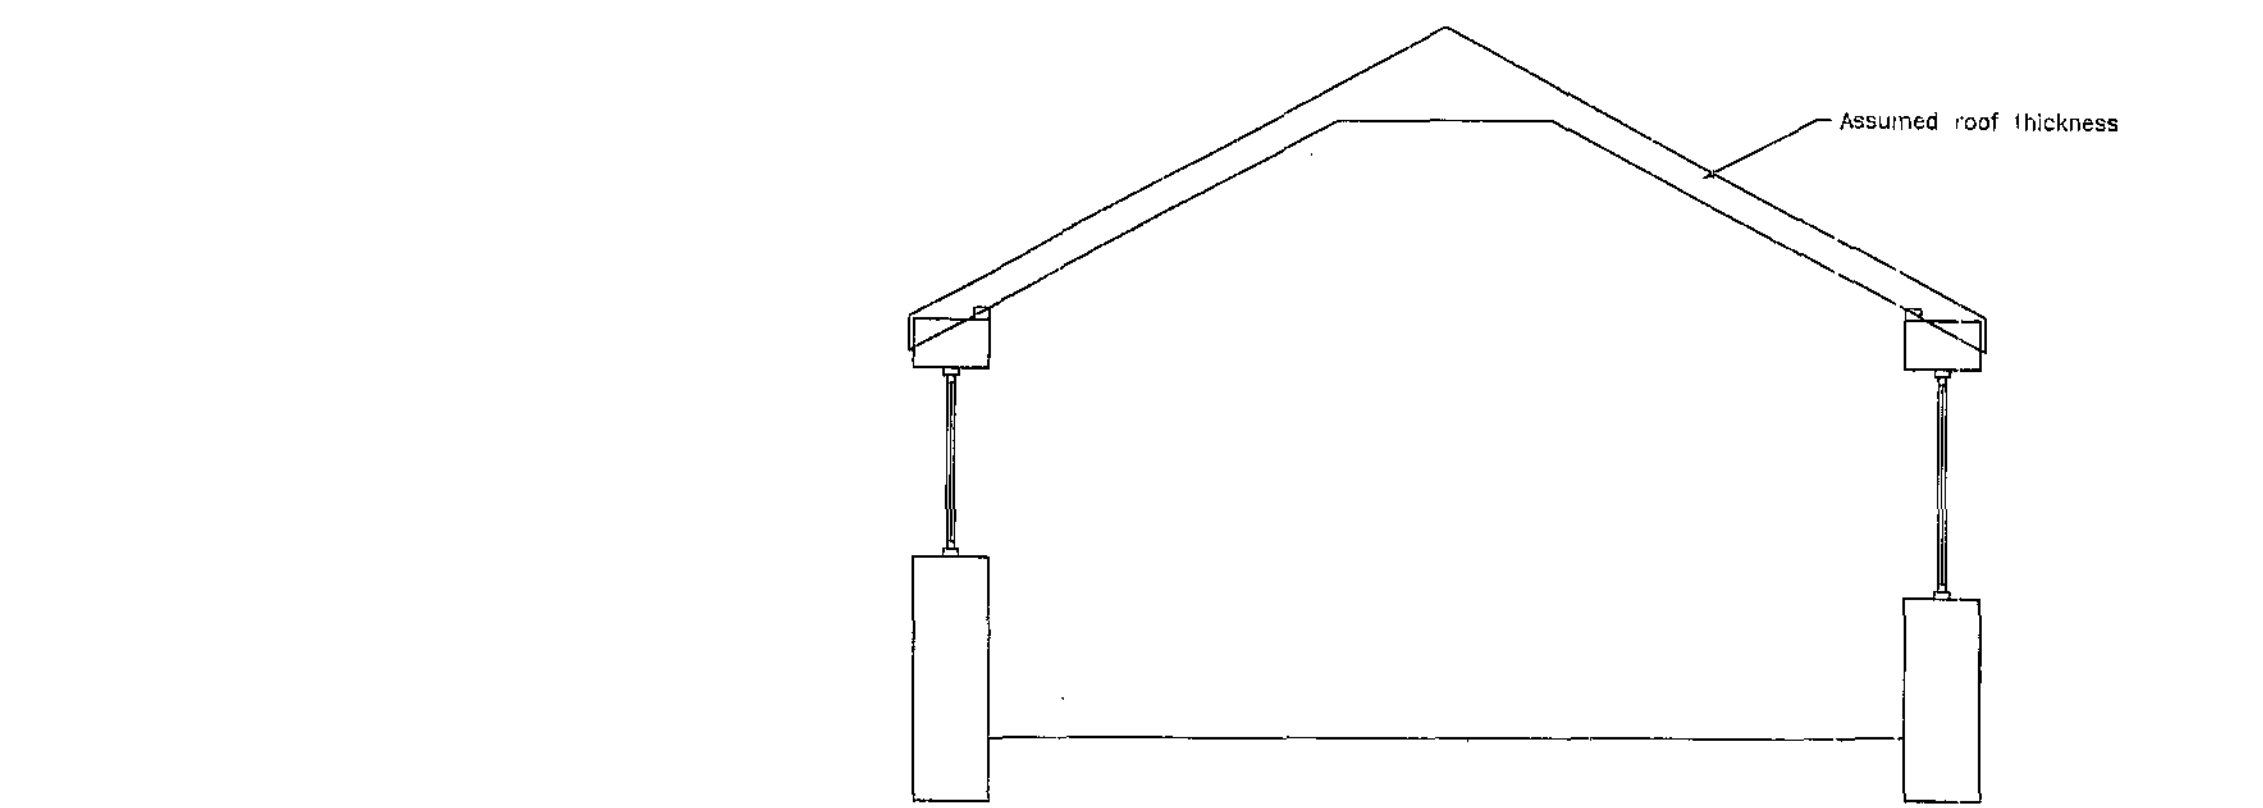


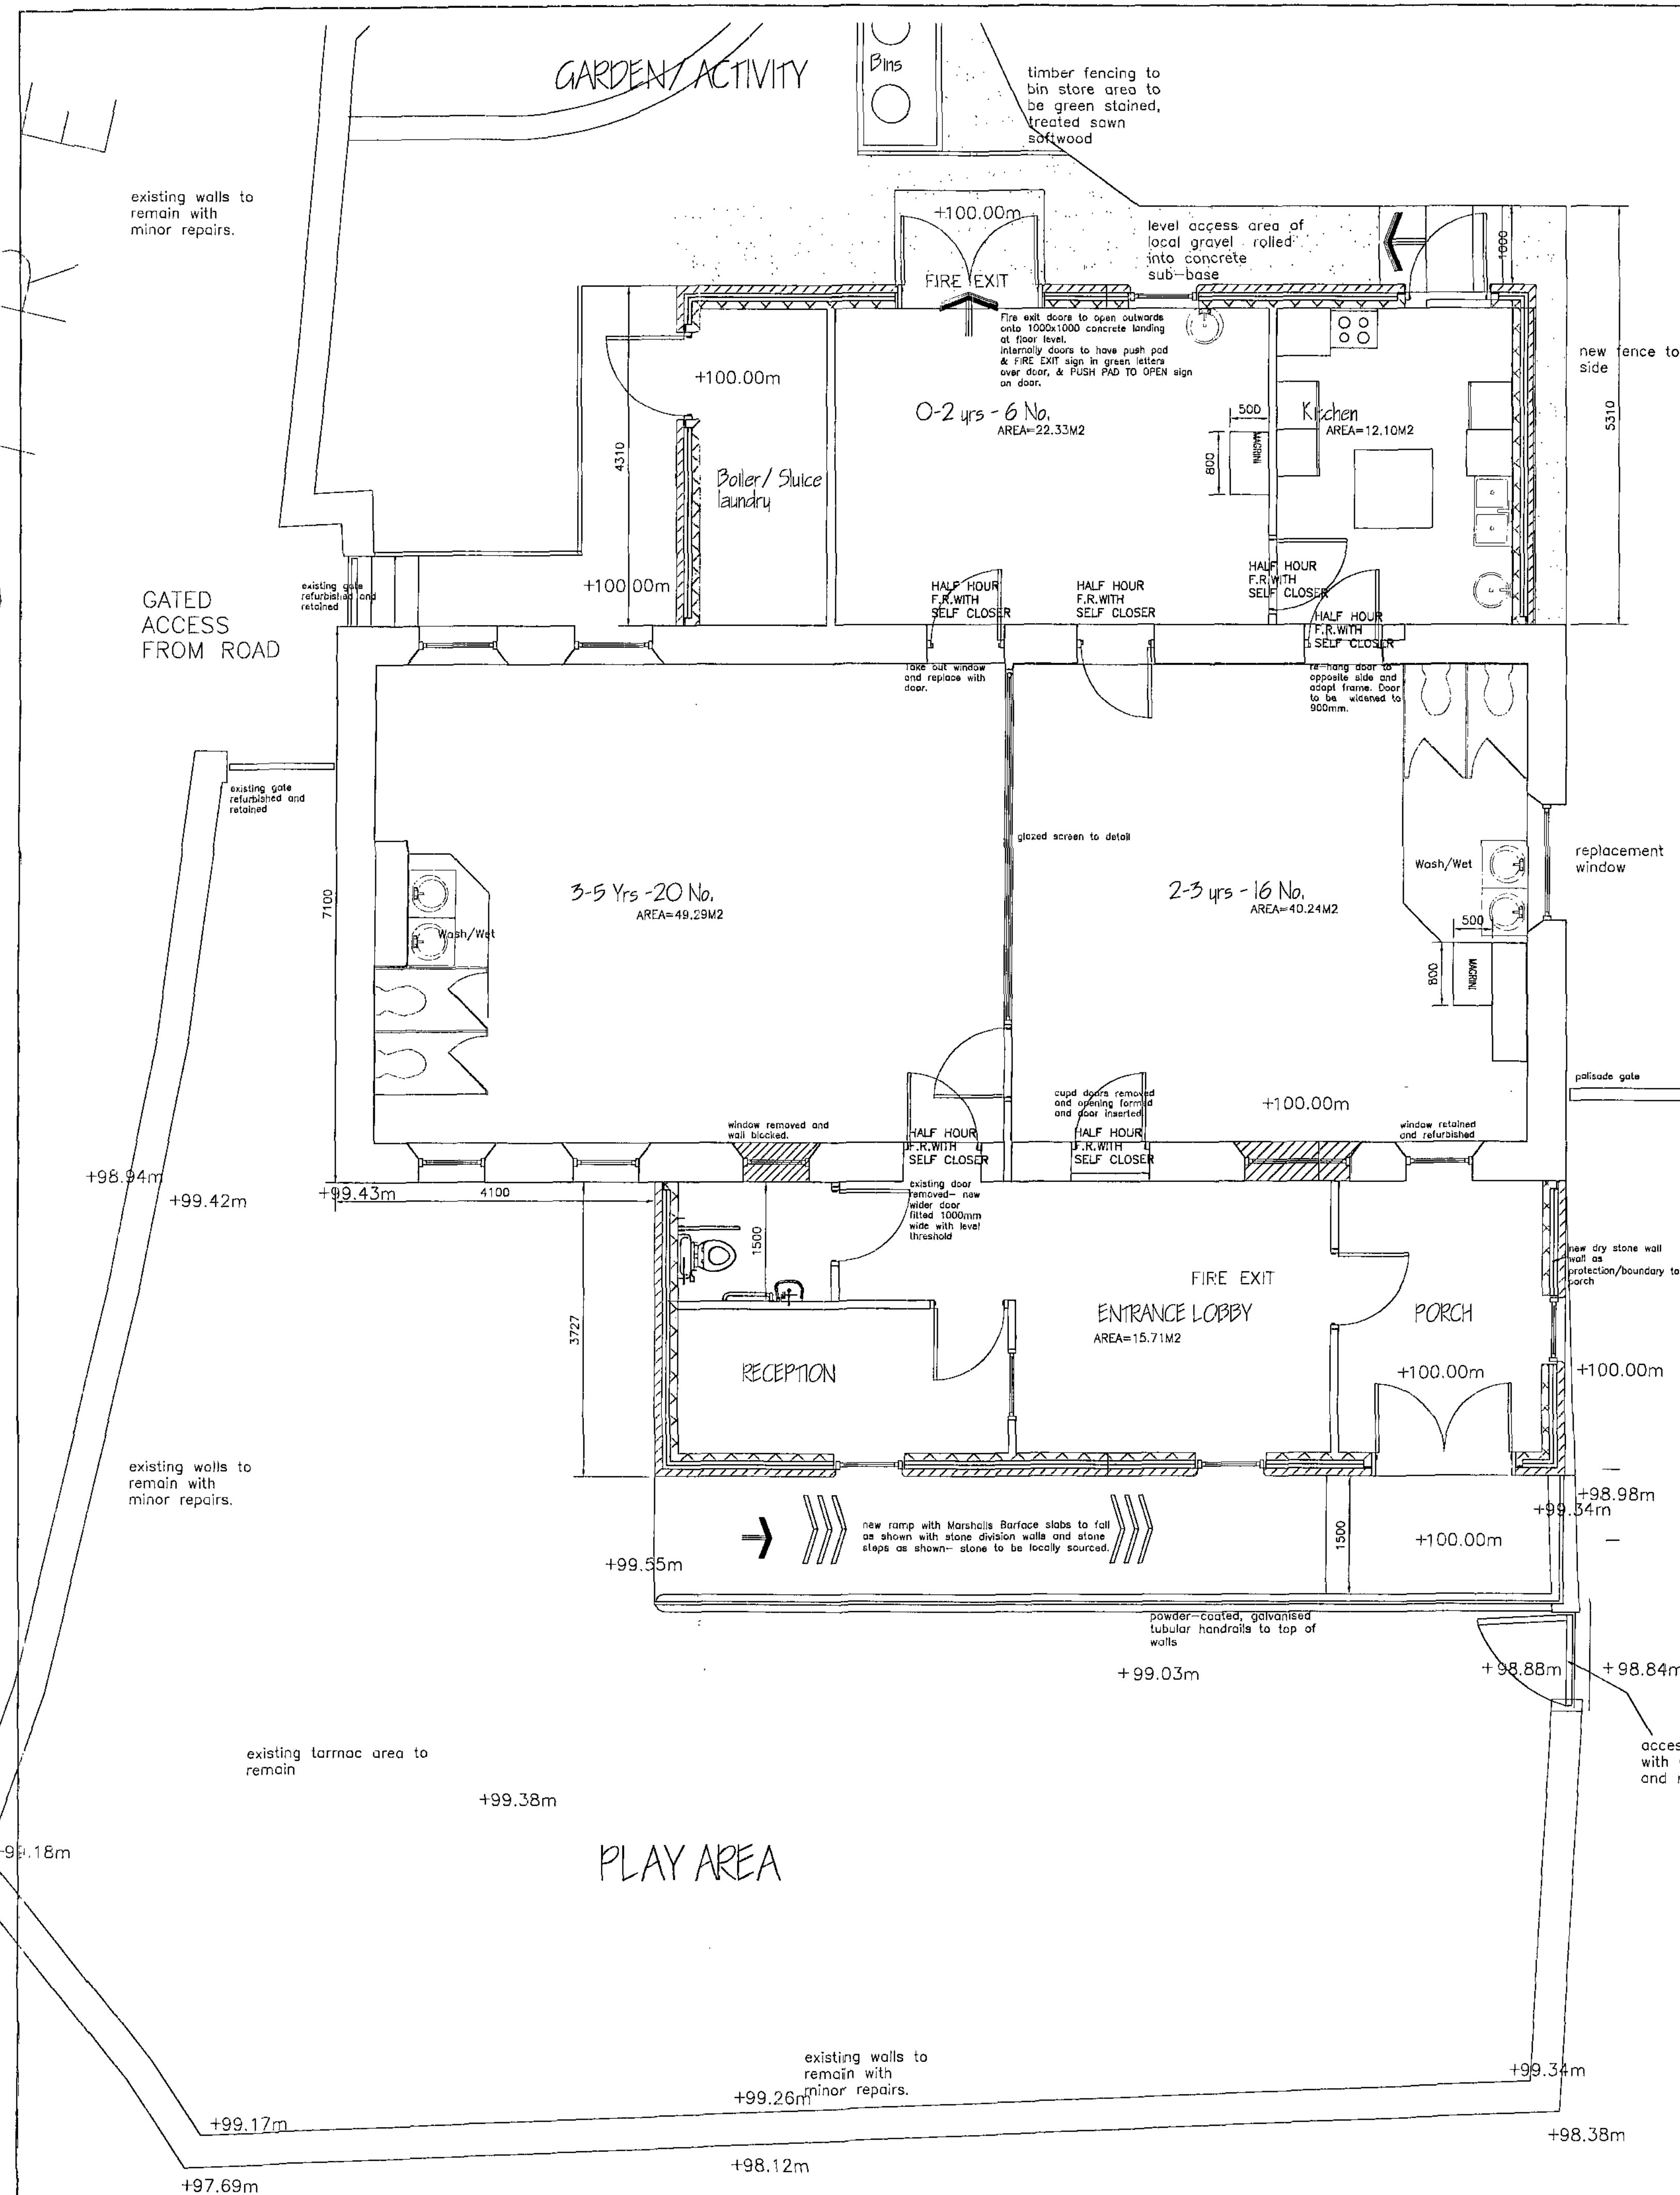

BMSC
01 NOV 2007
E. POST

E- ramp changed, windows added (plg and mnt.) 29/10/07
D- ramp levels amended 22/10/07
C- minor amendments (P Towers) 01/10/07
B- access control details added 23/8/07
A- amended layout line, ramp, details 22/8/07

Actual depth of foundations to be determined on site.
All work to be to the satisfaction of the local authority.
All dimensions to be checked on site and any discrepancies must be notified immediately.
All dimensions are in millimetres unless otherwise stated.
Information given on this drawing is subject to local authority approval.
Do not scale this drawing.

PROJECT MANAGEMENT services

CHARTERED BUILDING CONSULTANTS

4 HUDDERSFIELD ROAD, BARNESLEY, SOUTH YORKSHIRE S70 2LT
TELEPHONE (01226) 281278
FAX (01226) 731265 E-mail: info@pmsdesign.co.uk

THE NATIONAL SCHOOL

PROJECT
CHURCH STREET, PENISTONE
PROPOSALS

FILE NAME national_school_01.dwg	DWG No 2156/04	SCALE 1:50, 1:100	DATE 07/2007	ISSUED BY JJD	REV. E
-------------------------------------	-------------------	----------------------	-----------------	------------------	-----------