

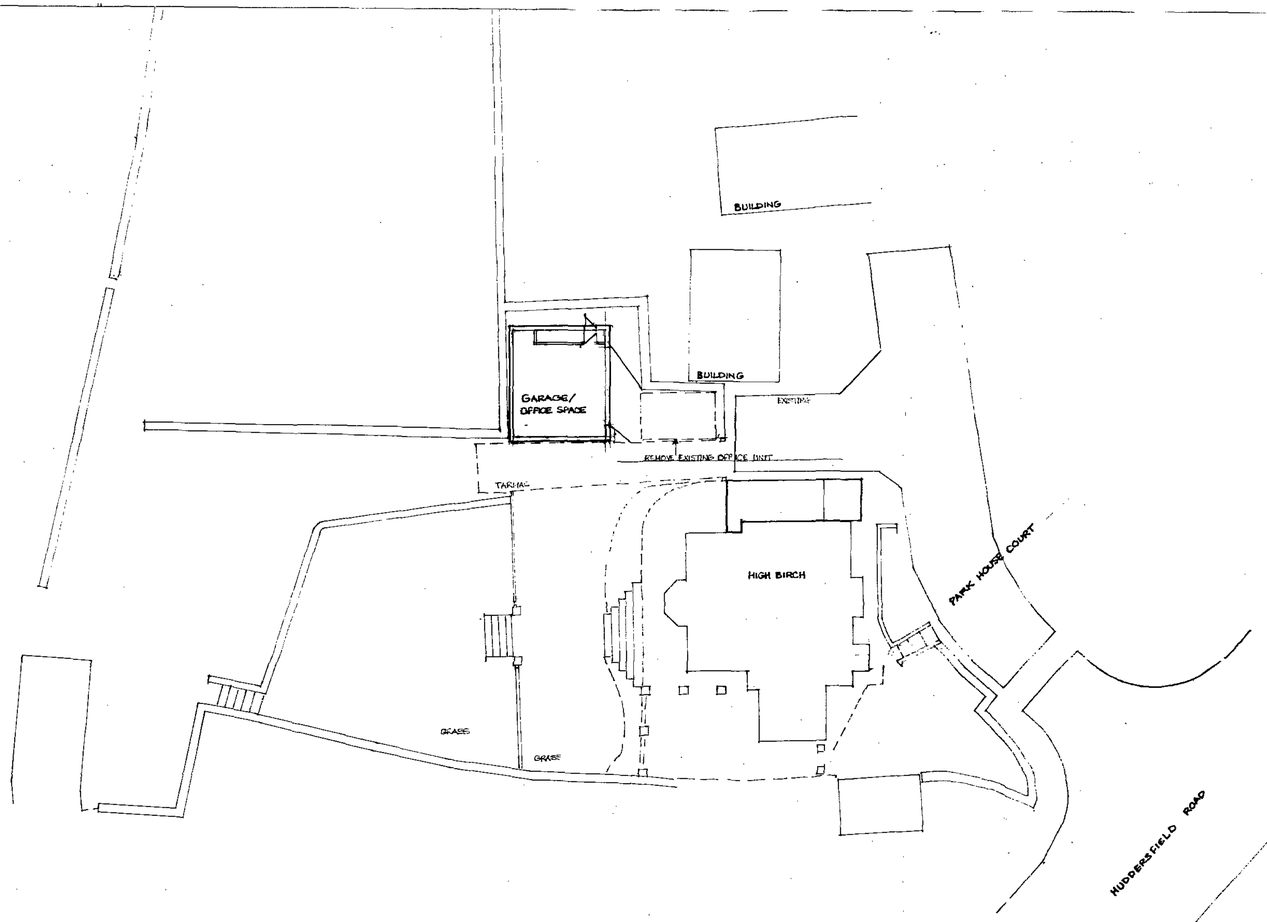


05 AUG 2011

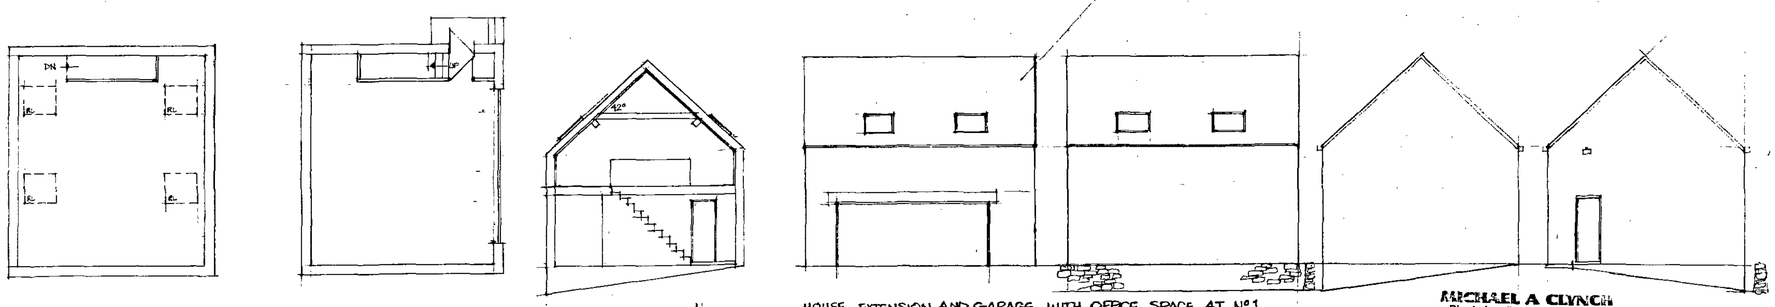


HOUSE EXTENSION AND GARAGE WITH OFFICE SPACE AT Nº1
PARK HOUSE COURT INGBIRCHWORTH GARAGE PLAN AND ELEVATIONS
SITE LAYOUT 1:100 1:200 DRG Nº 2A 7/2011

MICHAEL A CLYNCH
Dip. Arch. Dip. T. P. A.R.I.B.A.
Architect & Town Planner
149 Huddersfield Road, Ingbirchworth
Sheffield S36 7GF Tel: 01226 766308

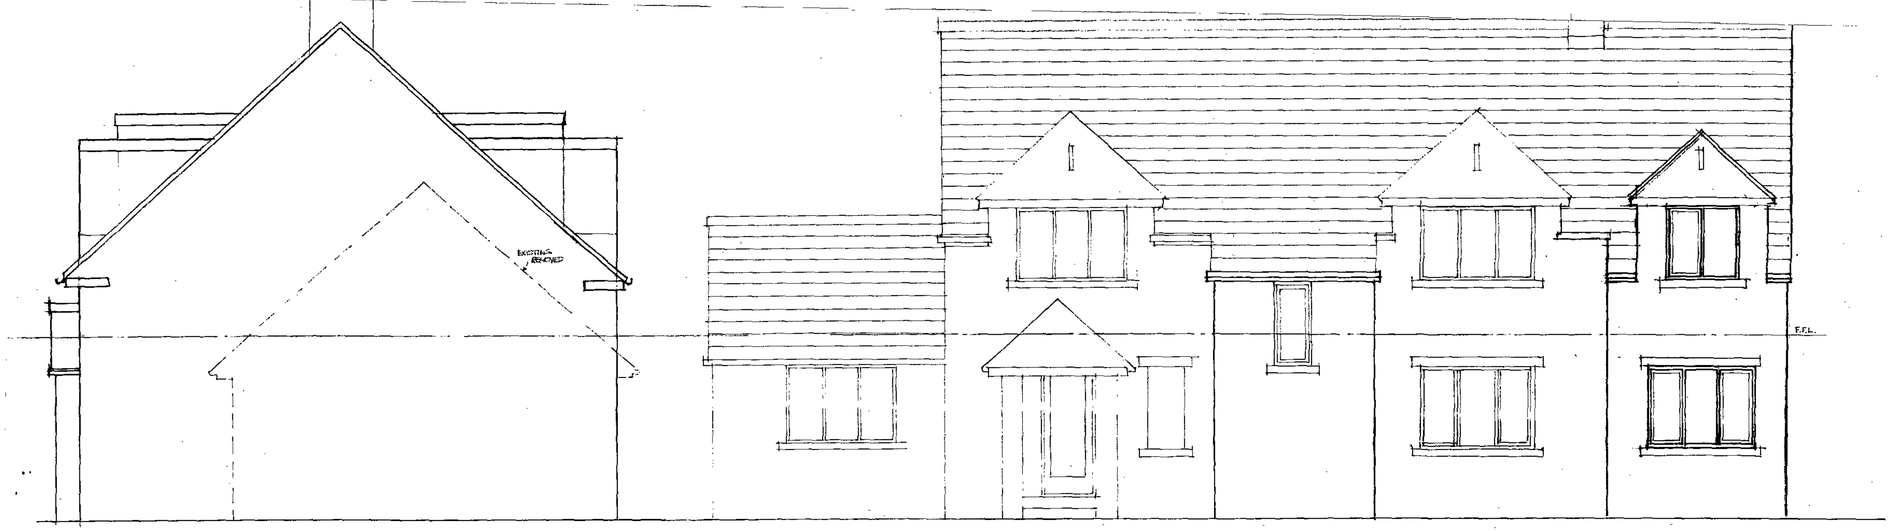


WEST

NORTH (FRONT)

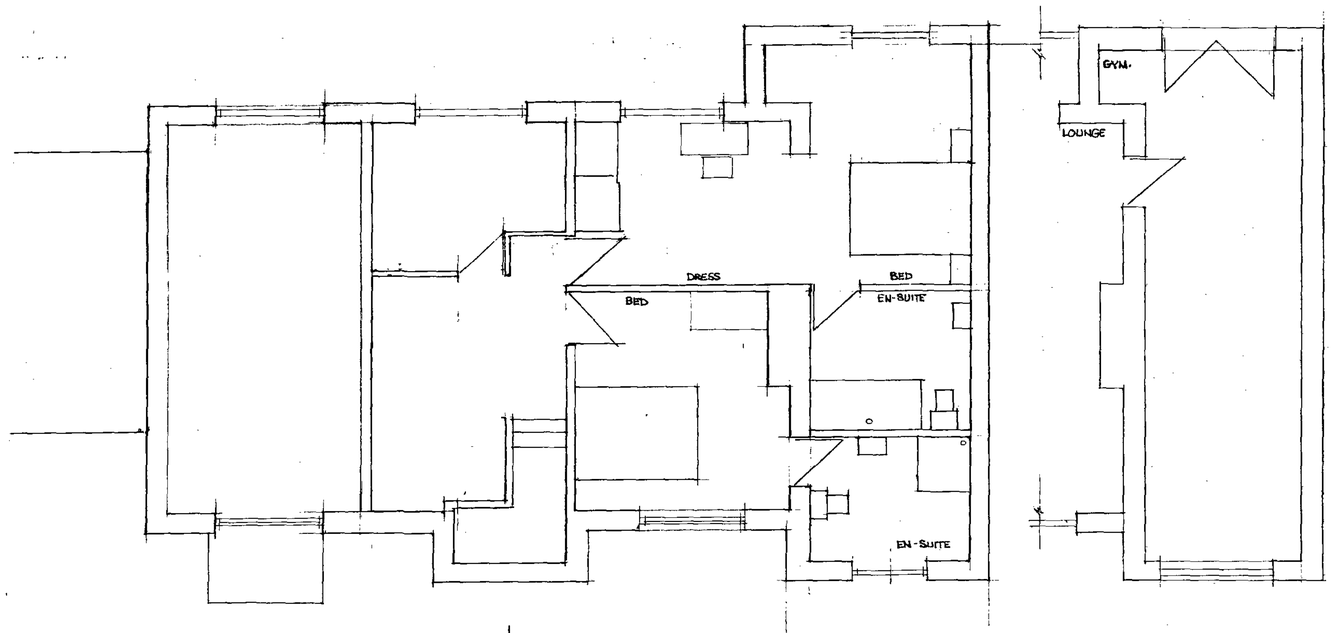

FIRST FLOOR

GROUND FLOOR

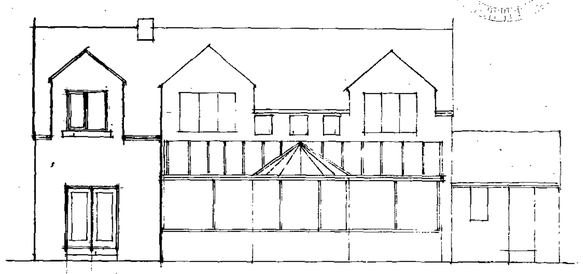

SOUTH (REAR)

RECEIVED
03 AUG 2011

HOUSE EXTENSION AND GARAGE WITH OFFICE SPACE AT No 1 PARK HOUSE COURT INGBIRCHWORTH
PLAN AND ELEVATIONS 1:50 1:100
DRG NO 1A 7/2011

MICHAEL A CLYNCH
Dip. Arch. Dip. T. P. A.R.I.B.A.
Architect & Town Planner
14 Huddersfield Road, Ingbirchworth
Sheffield S36 7GF Tel: 01226 766302