


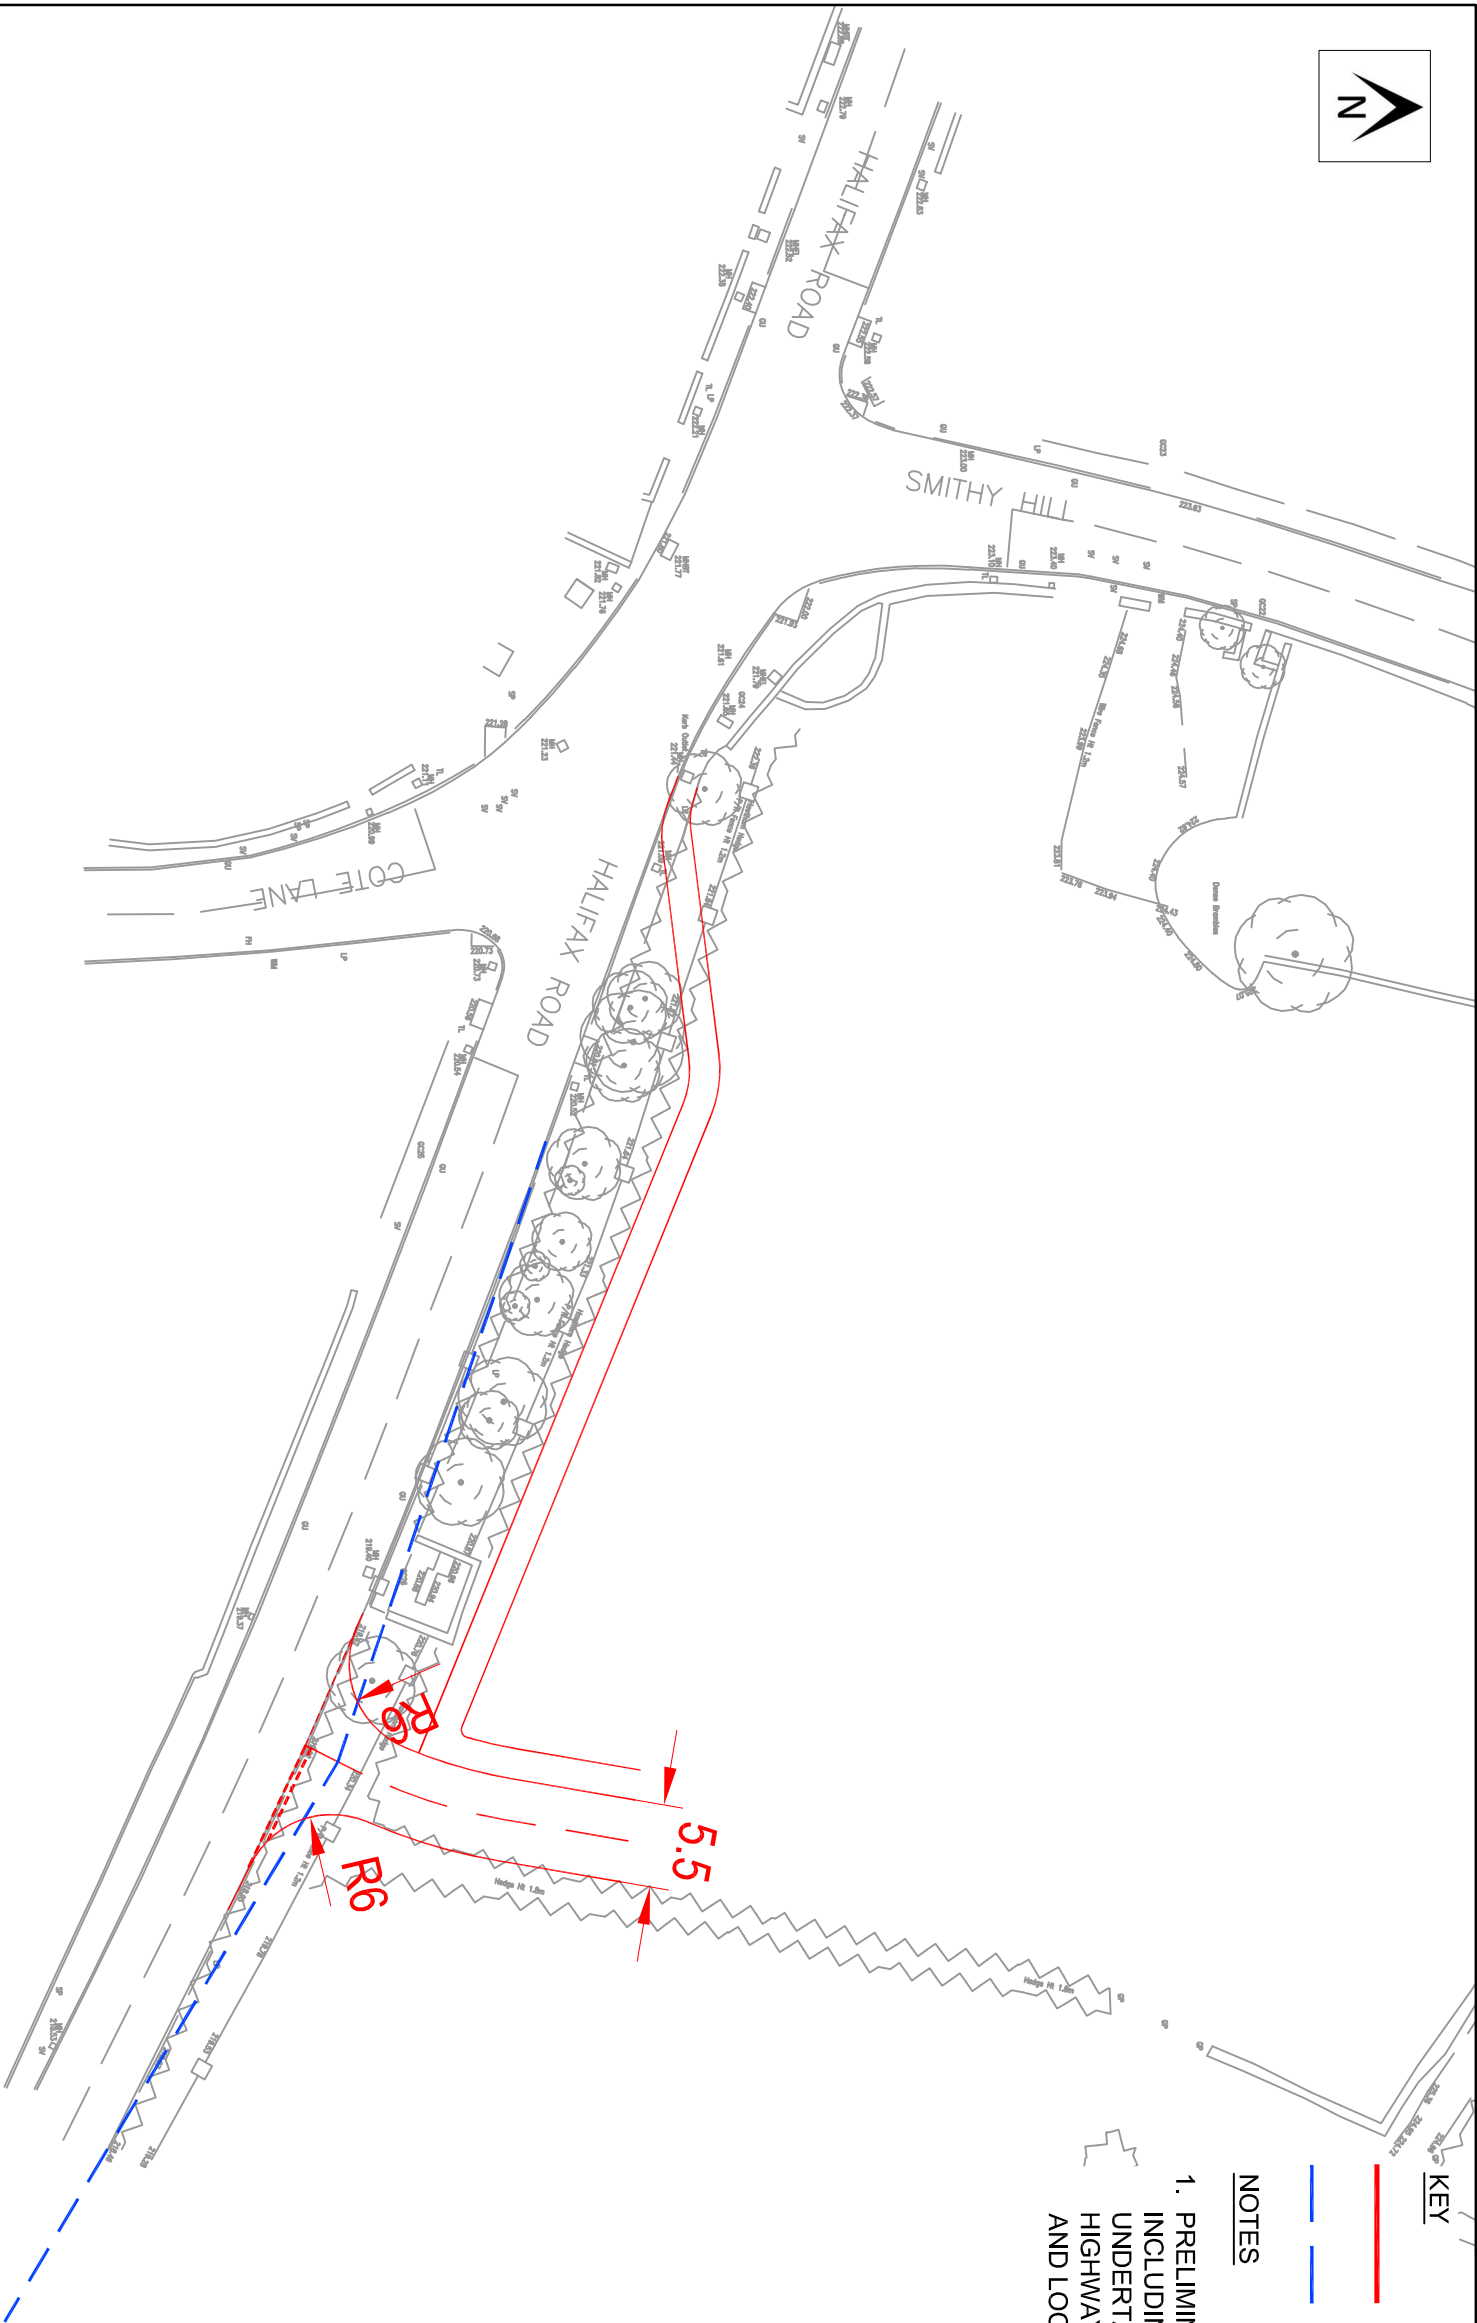

KEY

- PROPOSED ACCESS ARRANGEMENTS
- VISIBILITY SPLAYS 2.4M X 43M

NOTES

1. PRELIMINARY LAYOUT SUBJECT TO DETAILED DESIGN INCLUDING FULL CDM COMPLIANCE, STATUTORY UNDERTAKERS SEARCH/DIVERSION REQUIREMENTS, HIGHWAY DRAINAGE PROVISION, LAND AVAILABILITY AND LOCAL AUTHORITY APPROVAL.

PRELIMINARY
FOR DISCUSSION
PURPOSES ONLY

PROJECT					CLIENT				
HALIFAX ROAD, THURGOLAND					**				
DRAWING TITLE					CHECKED	APPROVED	DRG No.		
PROPOSED SITE ACCESS ARRANGEMENTS					RAM	RAM	17/12/16GA/01		
STATUS					DRAWN BY:	SCALE @ A3	DATE	REV.	
PRELIMINARY					NU	1:500	29/1/17		



Intelligent Highways Solutions
Atlas House, 31 King Street, Leeds LS1 2HL
T 0113 245 1679 F 0113 245 9042