


Reproduced from the FastMAP GIS v4.43

Ordnance Survey 1/1250 mapping
with the permission of the Controller of
Her Majesty's Stationery Office
© CROWN COPYRIGHT
Unauthorised reproduction infringes
Crown Copyright and may lead to prosecution
or Civil Proceedings

Property & Procurement
B.M.B.C.
Springfield House, Barnsley S70 6HH

Date FEB 07

LICENSE No. LA076090

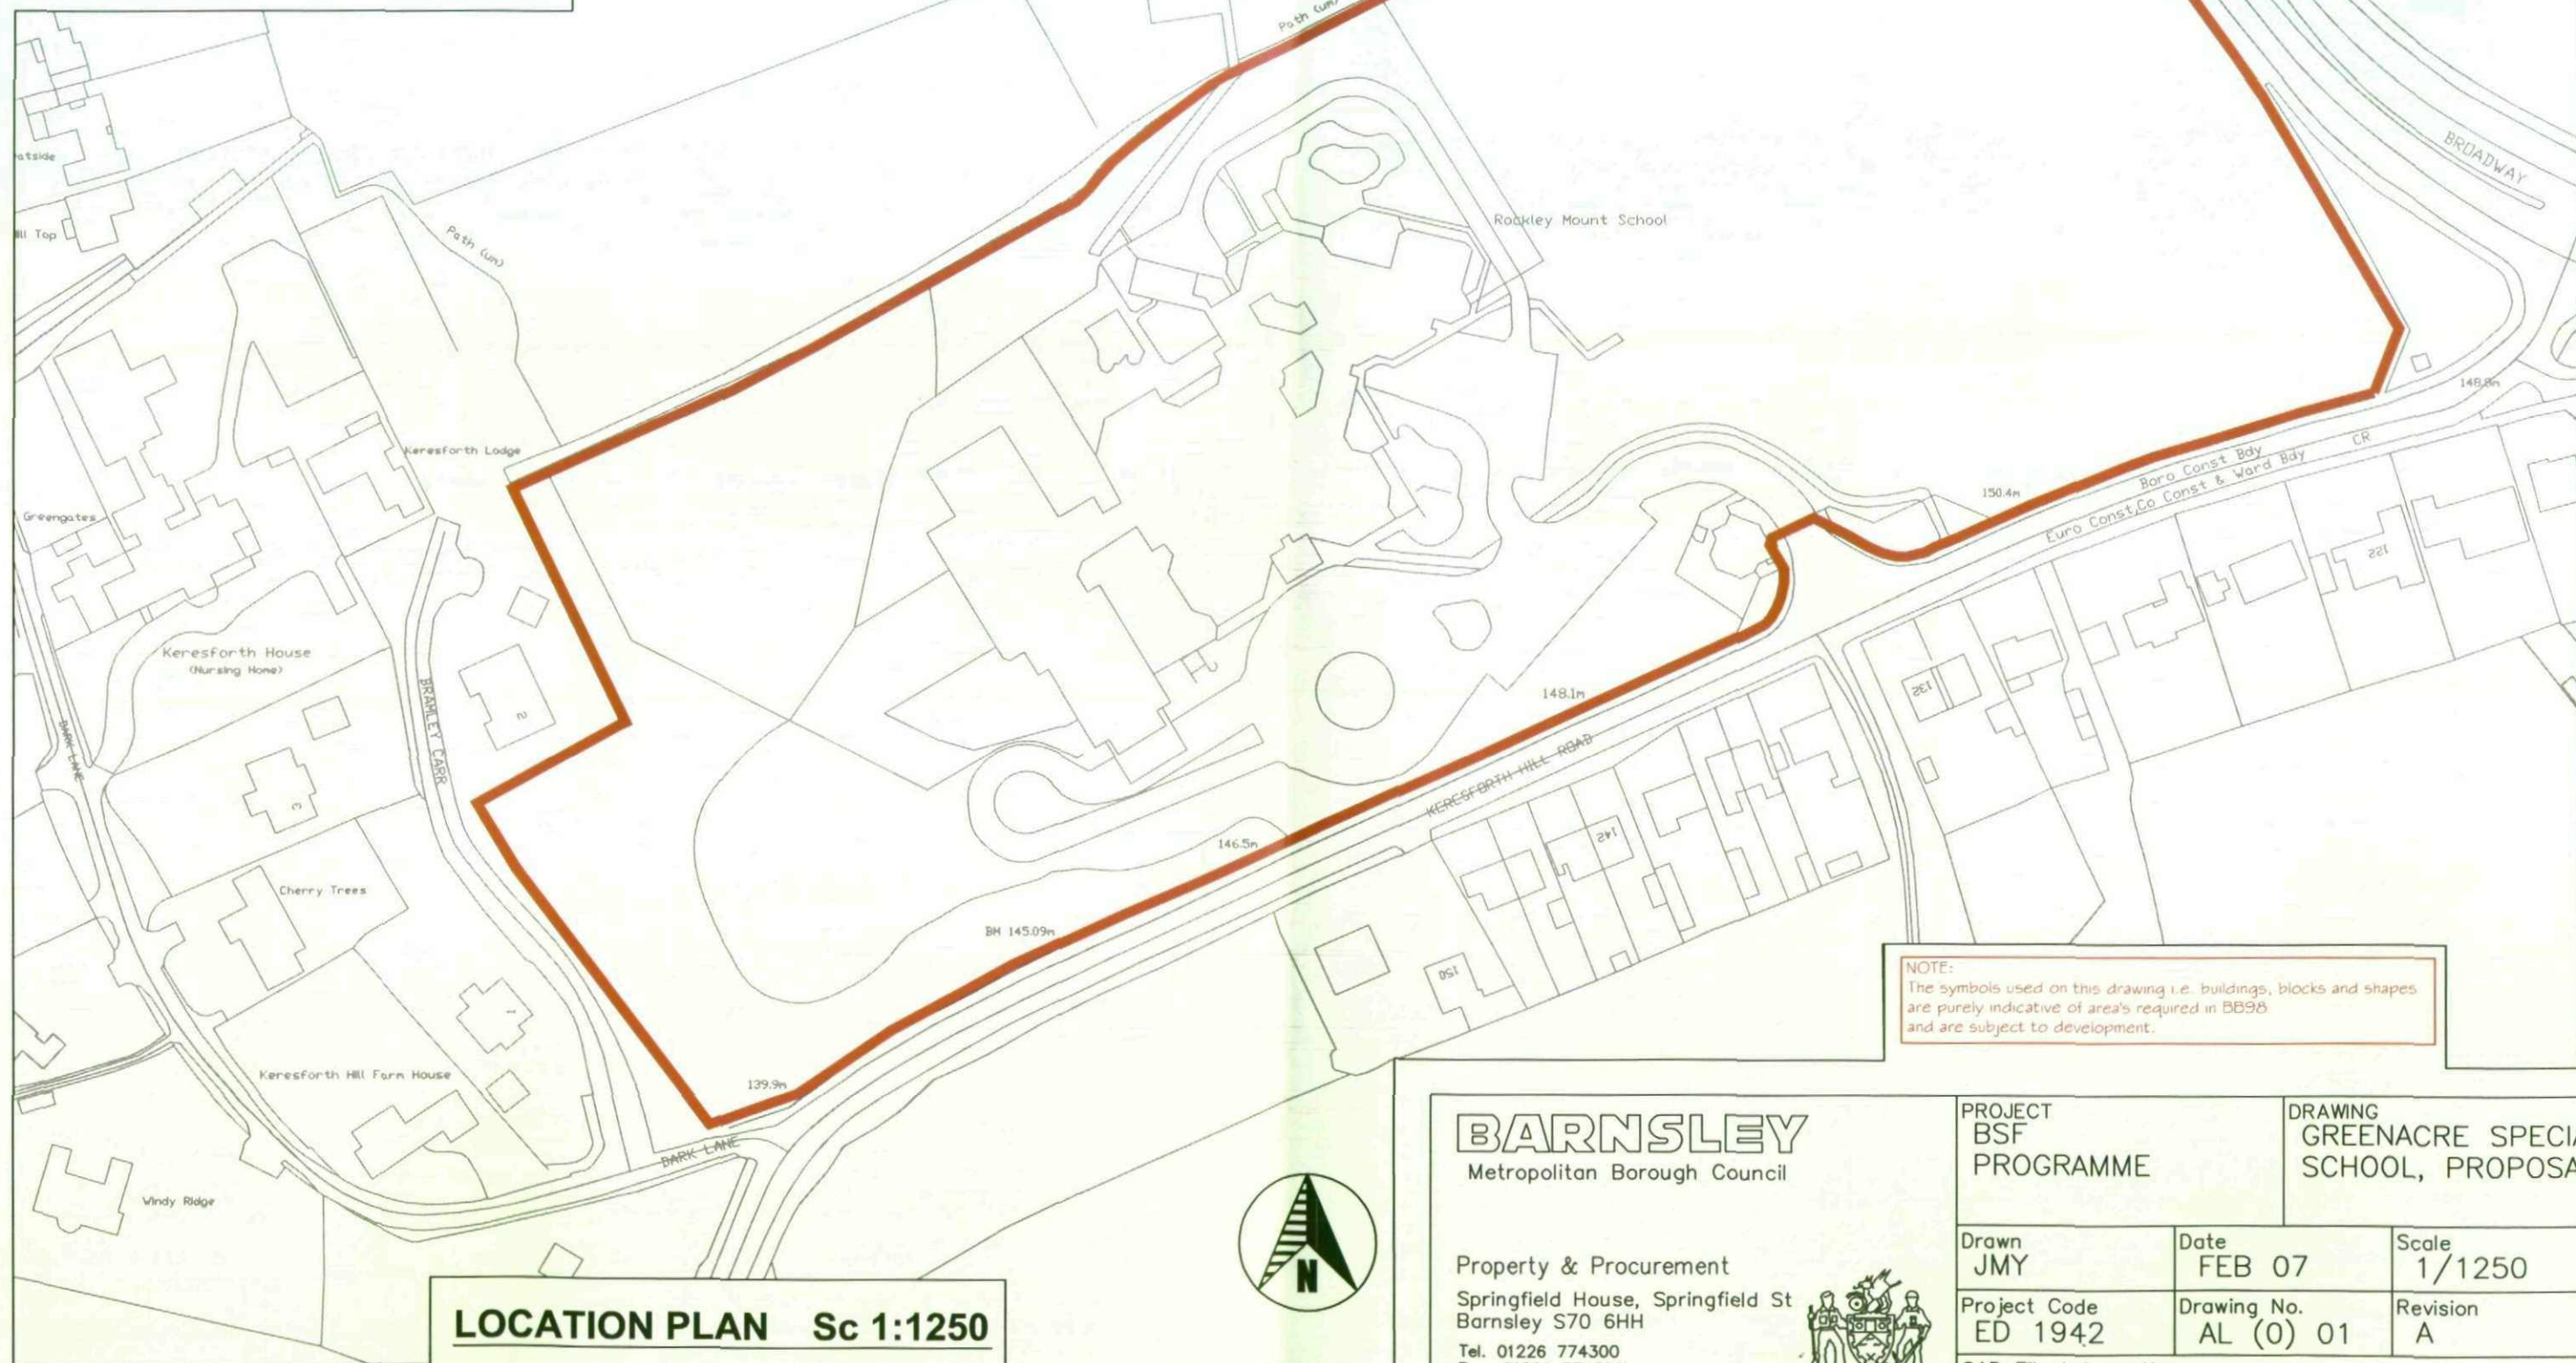

NOTE:
The symbols used on this drawing i.e. buildings, blocks and shapes
are purely indicative of area's required in BB98
and are subject to development.

LOCATION PLAN Sc 1:1250

BARNSELEY
Metropolitan Borough Council

Property & Procurement
Springfield House, Springfield St
Barnsley S70 6HH
Tel. 01226 774300
Fax. 01226 774399



PROJECT
BSF
PROGRAMME

DRAWING
GREENACRE SPECIAL
SCHOOL, PROPOSALS

Drawn
JMY

Date
FEB 07

Scale
1/1250

Project Code
ED 1942

Drawing No.
AL (0) 01

Revision
A

CAD File Information