

The Copyright of this drawing remains with Consult Construct and is not to be reproduced without written approval. Dimensions are not to be scaled from this drawing. The Contractor is to check all dimensions on site and report any discrepancies to the Contract Administrator. This drawing is to be read in conjunction with all other standard documentation.

Revisions

REV





Consult Construct
PROPERTY CONSULTANTS AND CONTRACTORS

project:
11A WEST STREET
WORSBOROUGH
BARNLEY S70 5PF

client:
IBC HEALTHCARE

drawing title:
SITE LOCATION PLAN

project no : 23.3094	drawing no : 01	rev : -	scale : 1:100 (A3)	date : 01.11.23
-------------------------	--------------------	------------	-----------------------	--------------------

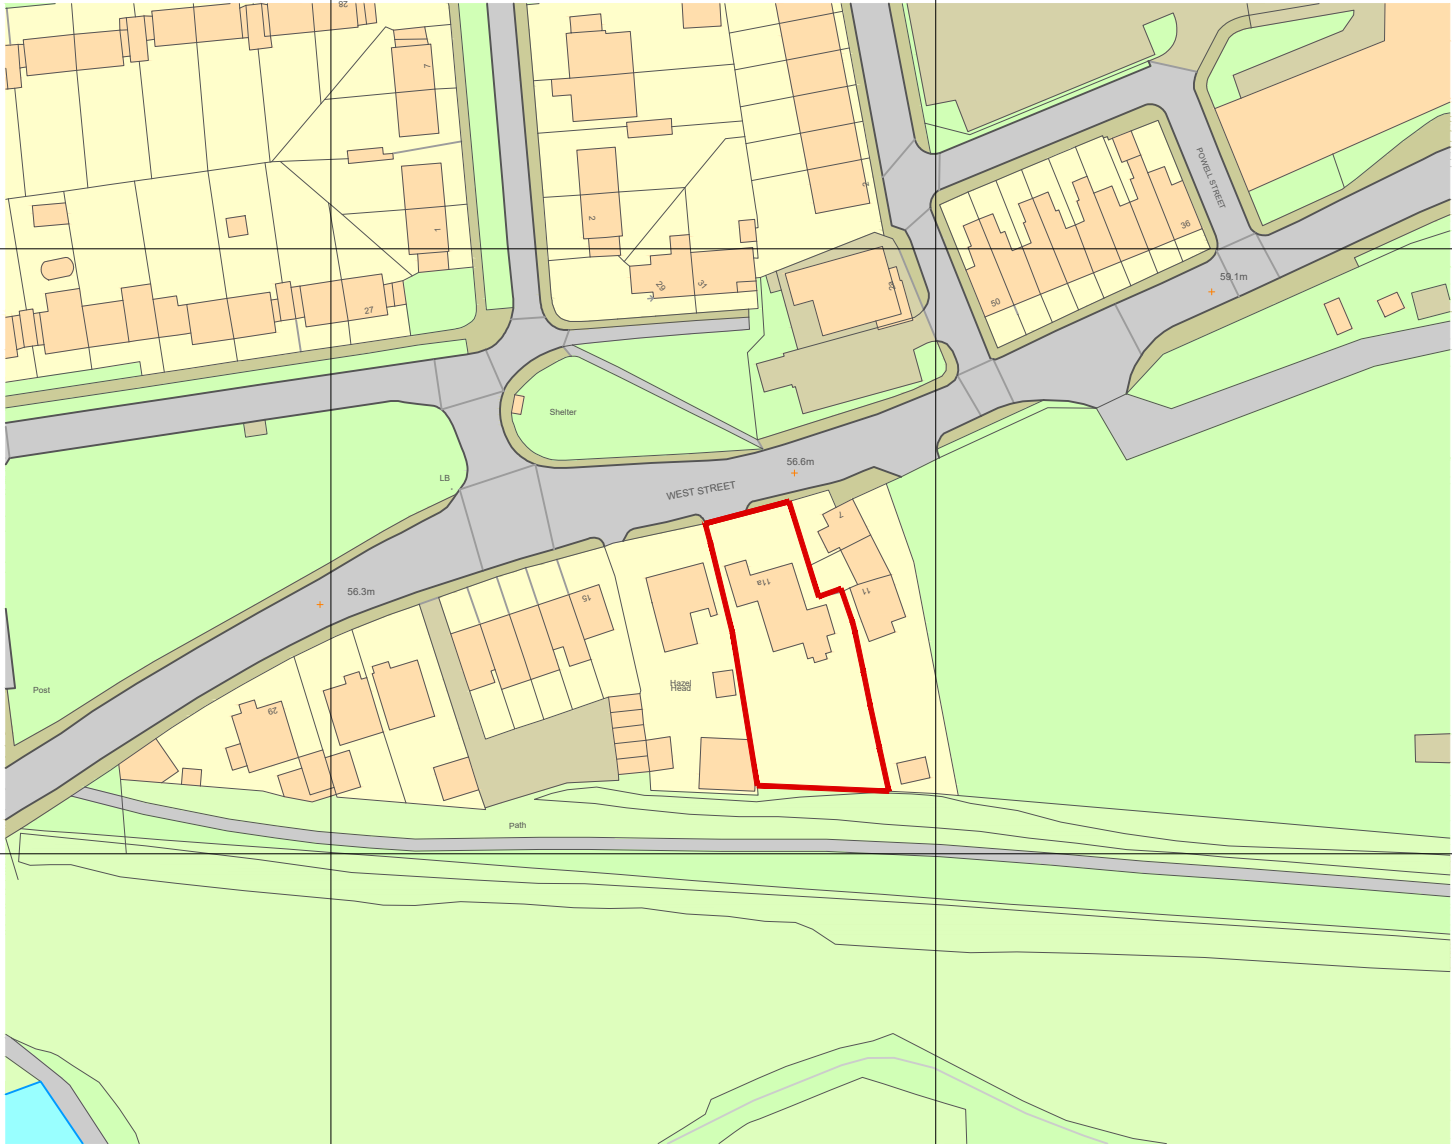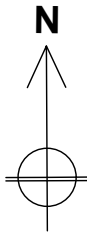

Mapping contents © Crown copyright and database rights 2023 Ordnance Survey 100035207

SITE LOCATION PLAN

