



EAST ELEVATION

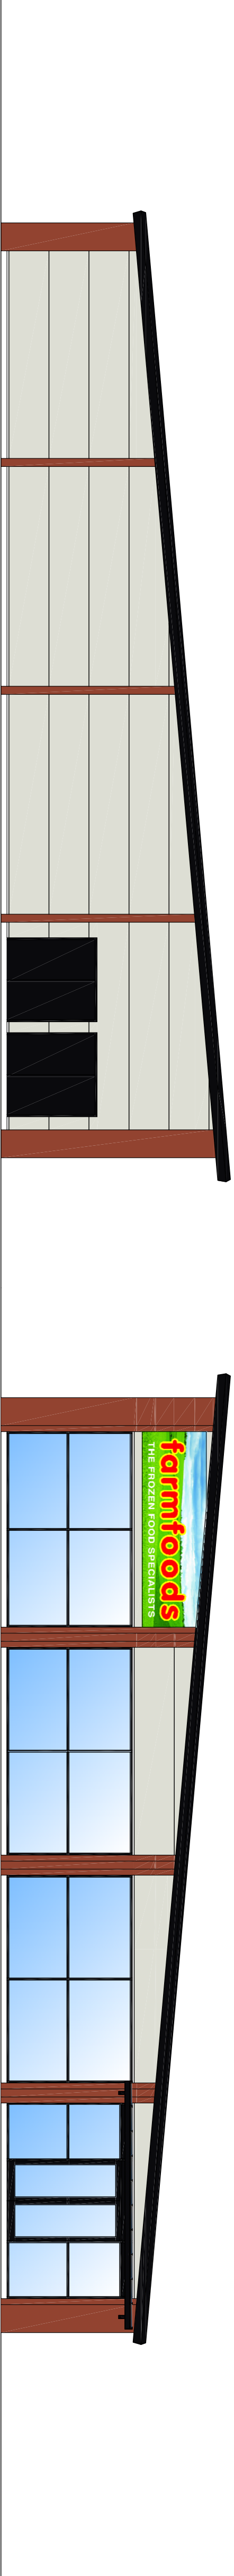

NORTH ELEVATION

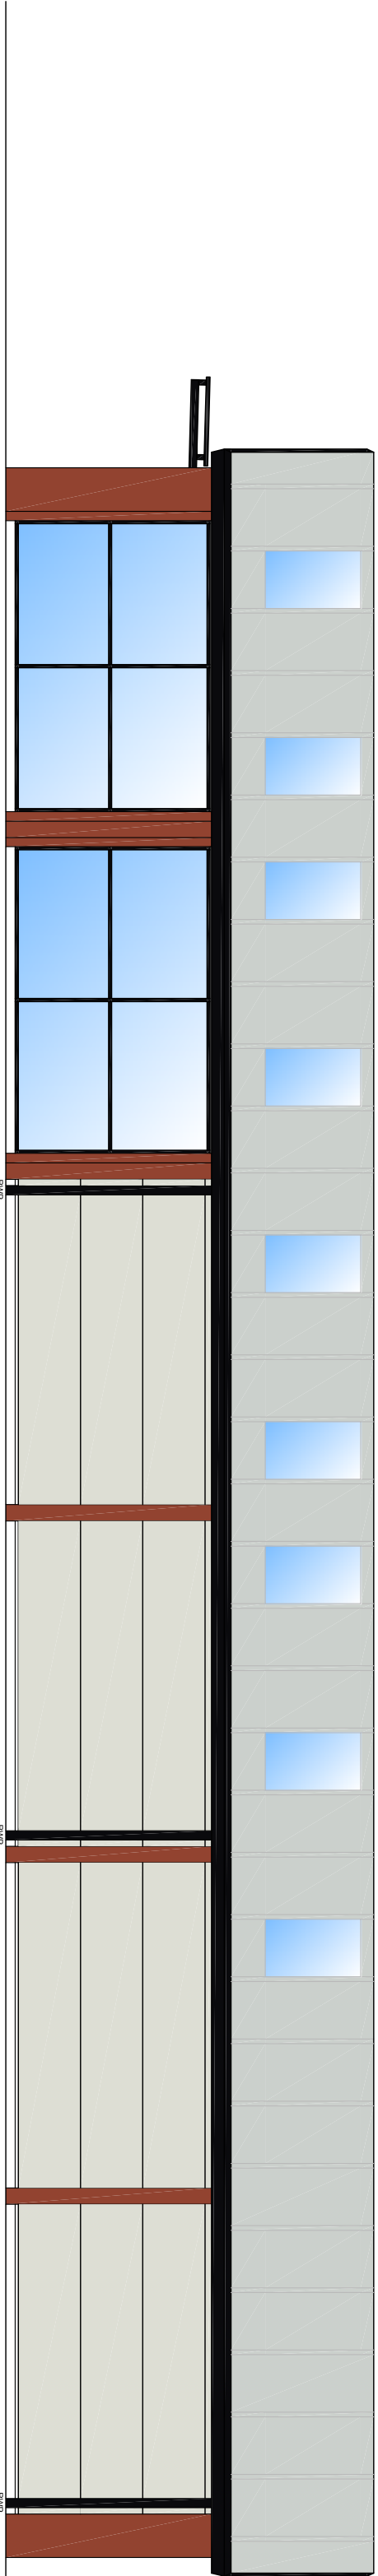

WEST ELEVATION

MATERIALS

- WALL CLADDING – KS1000 MICRO-RIB COMPOSITE PANEL CLADDING COLOUR WHITE/GREY (RAL 9002)
- COLUMN CASING – KINGSPAN FLAT COMPOSITE PANEL CLADDING COLOUR COPPER BEECH (RAL 040 40 40)
- ROOF – KINGSPAN KS1000RW COMPOSITE PANEL COLOUR GOOSEWING GREY (BS 00 A 05)
- ROOF LIGHTS – 20% KINGSPAN POLYCARB CLEAR ROOF LIGHTS
- GUTTERS & DOWN PIPES – ALUMINIUM GUTTERS & DOWN PIPES COLOUR JET BLACK (RAL 9005)
- FASOAS & SOFFITS – PRESSED METAL COLOUR JET BLACK (RAL 9005)
- DOOR FRAMES, DOORS AND WINDOW FRAMES – POWDER COATED JET BLACK (RAL 9005)
- ROLLER SHUTTERS – POWDER COATED RAL 9005 (JET BLACK) SOLID LATHE UP TO 1m AFFL, PERFORATED LATH FROM 1m to 2m AFFL AND SOLID LATHE ABOVE.

