


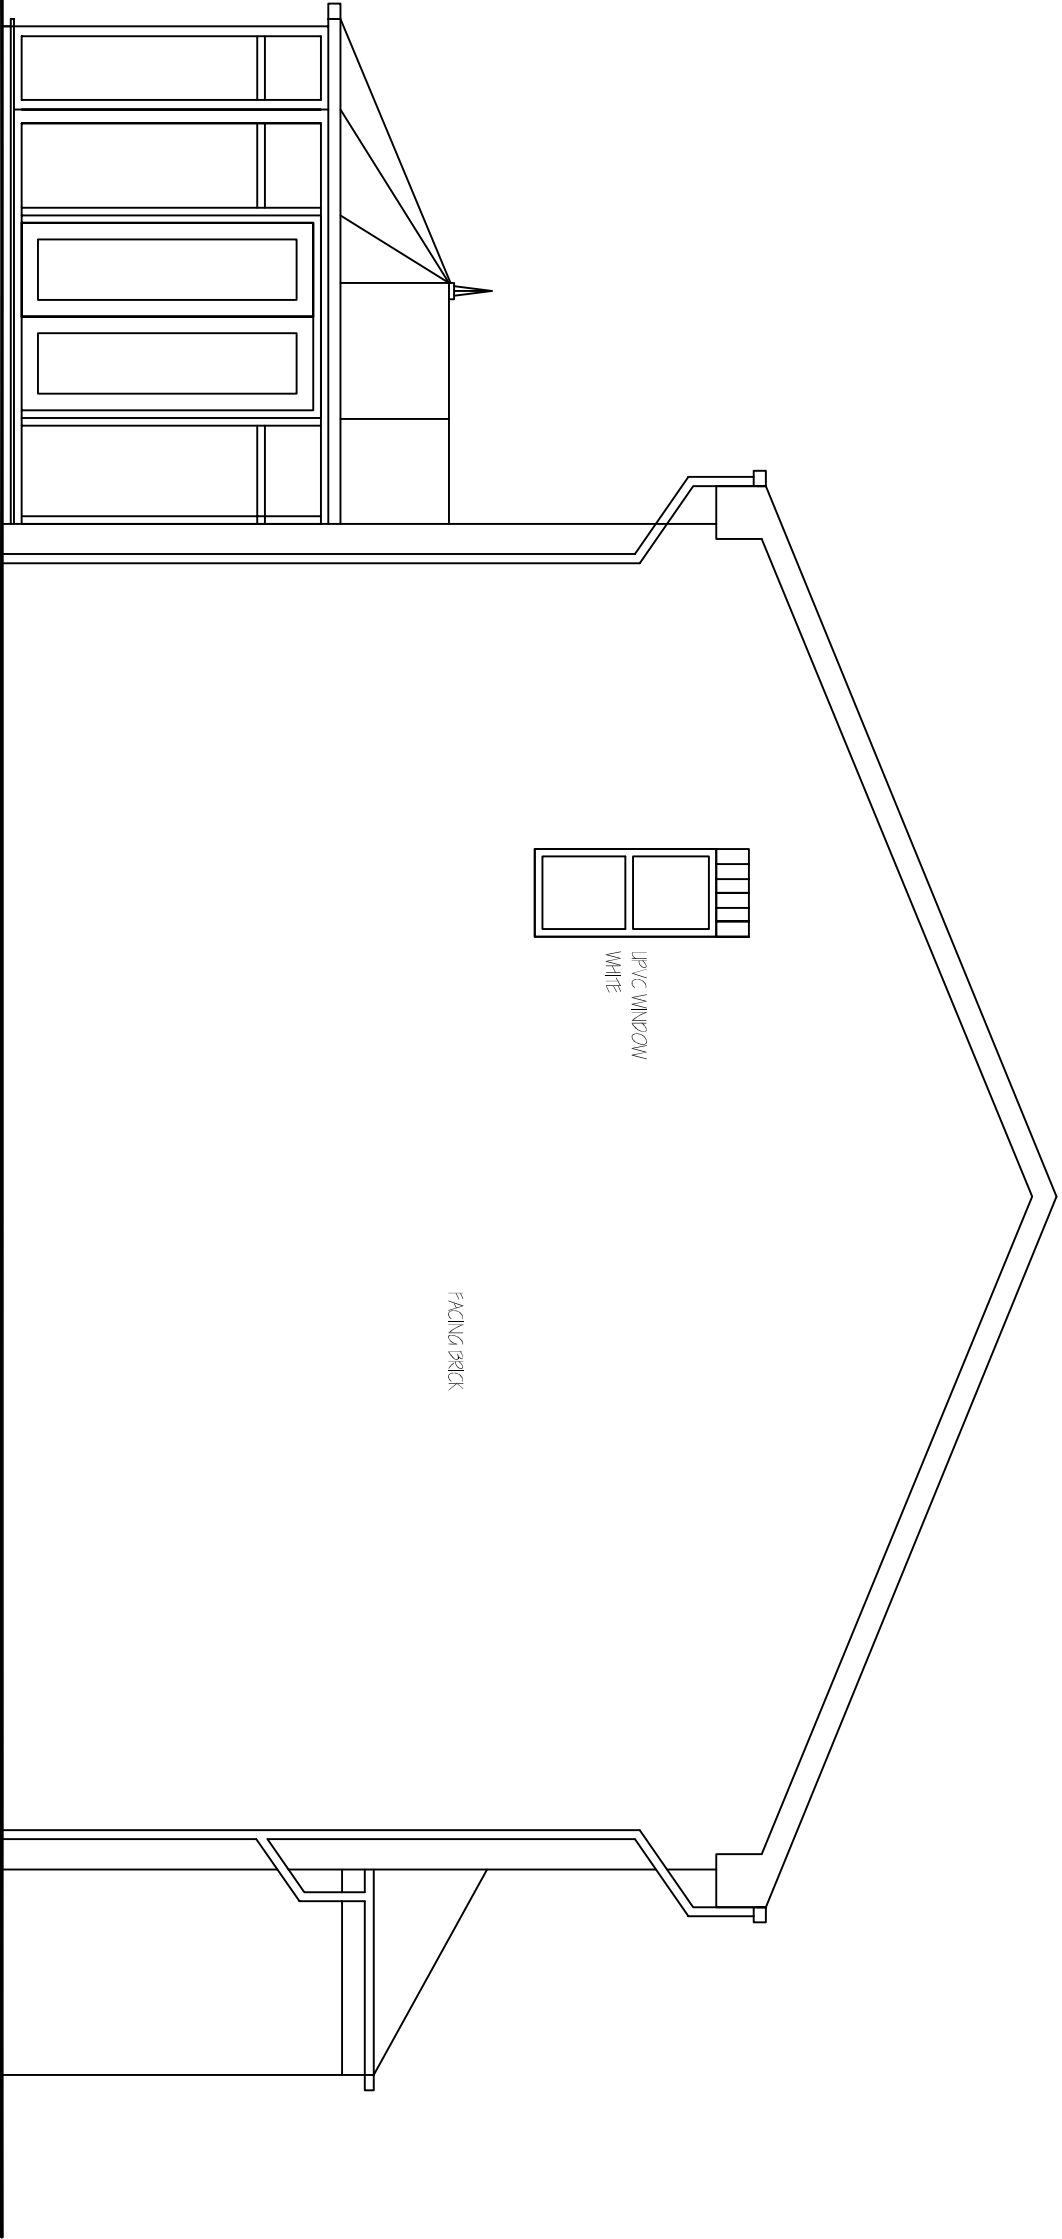

EXISTING SIDE
ELEVATION 1:50

Revisions	A. Side elevation added		04-08-15
This drawing is for planning permission only and is not a construction drawing.			
Drawing Title	EXISTING-SIDE-ELEVATION		
Job No. - Dwg No.	R&AS/2015/2	.	—
Client:	MR & MRS R STEVENSON 23 BRAHAM CROFT WIMBORNE DORSET BARNSTLEY S73 8BE		
Scale.	1:50		