
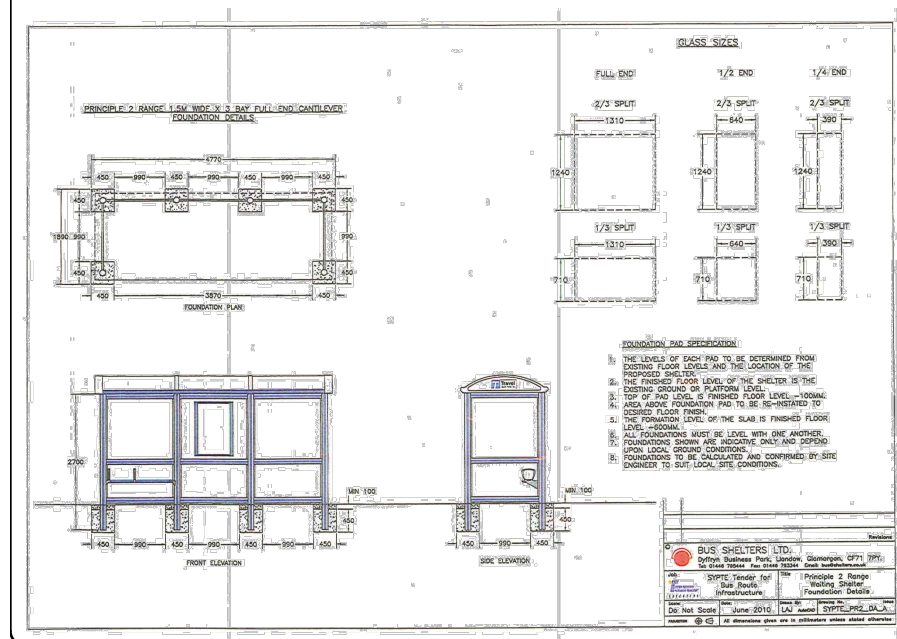


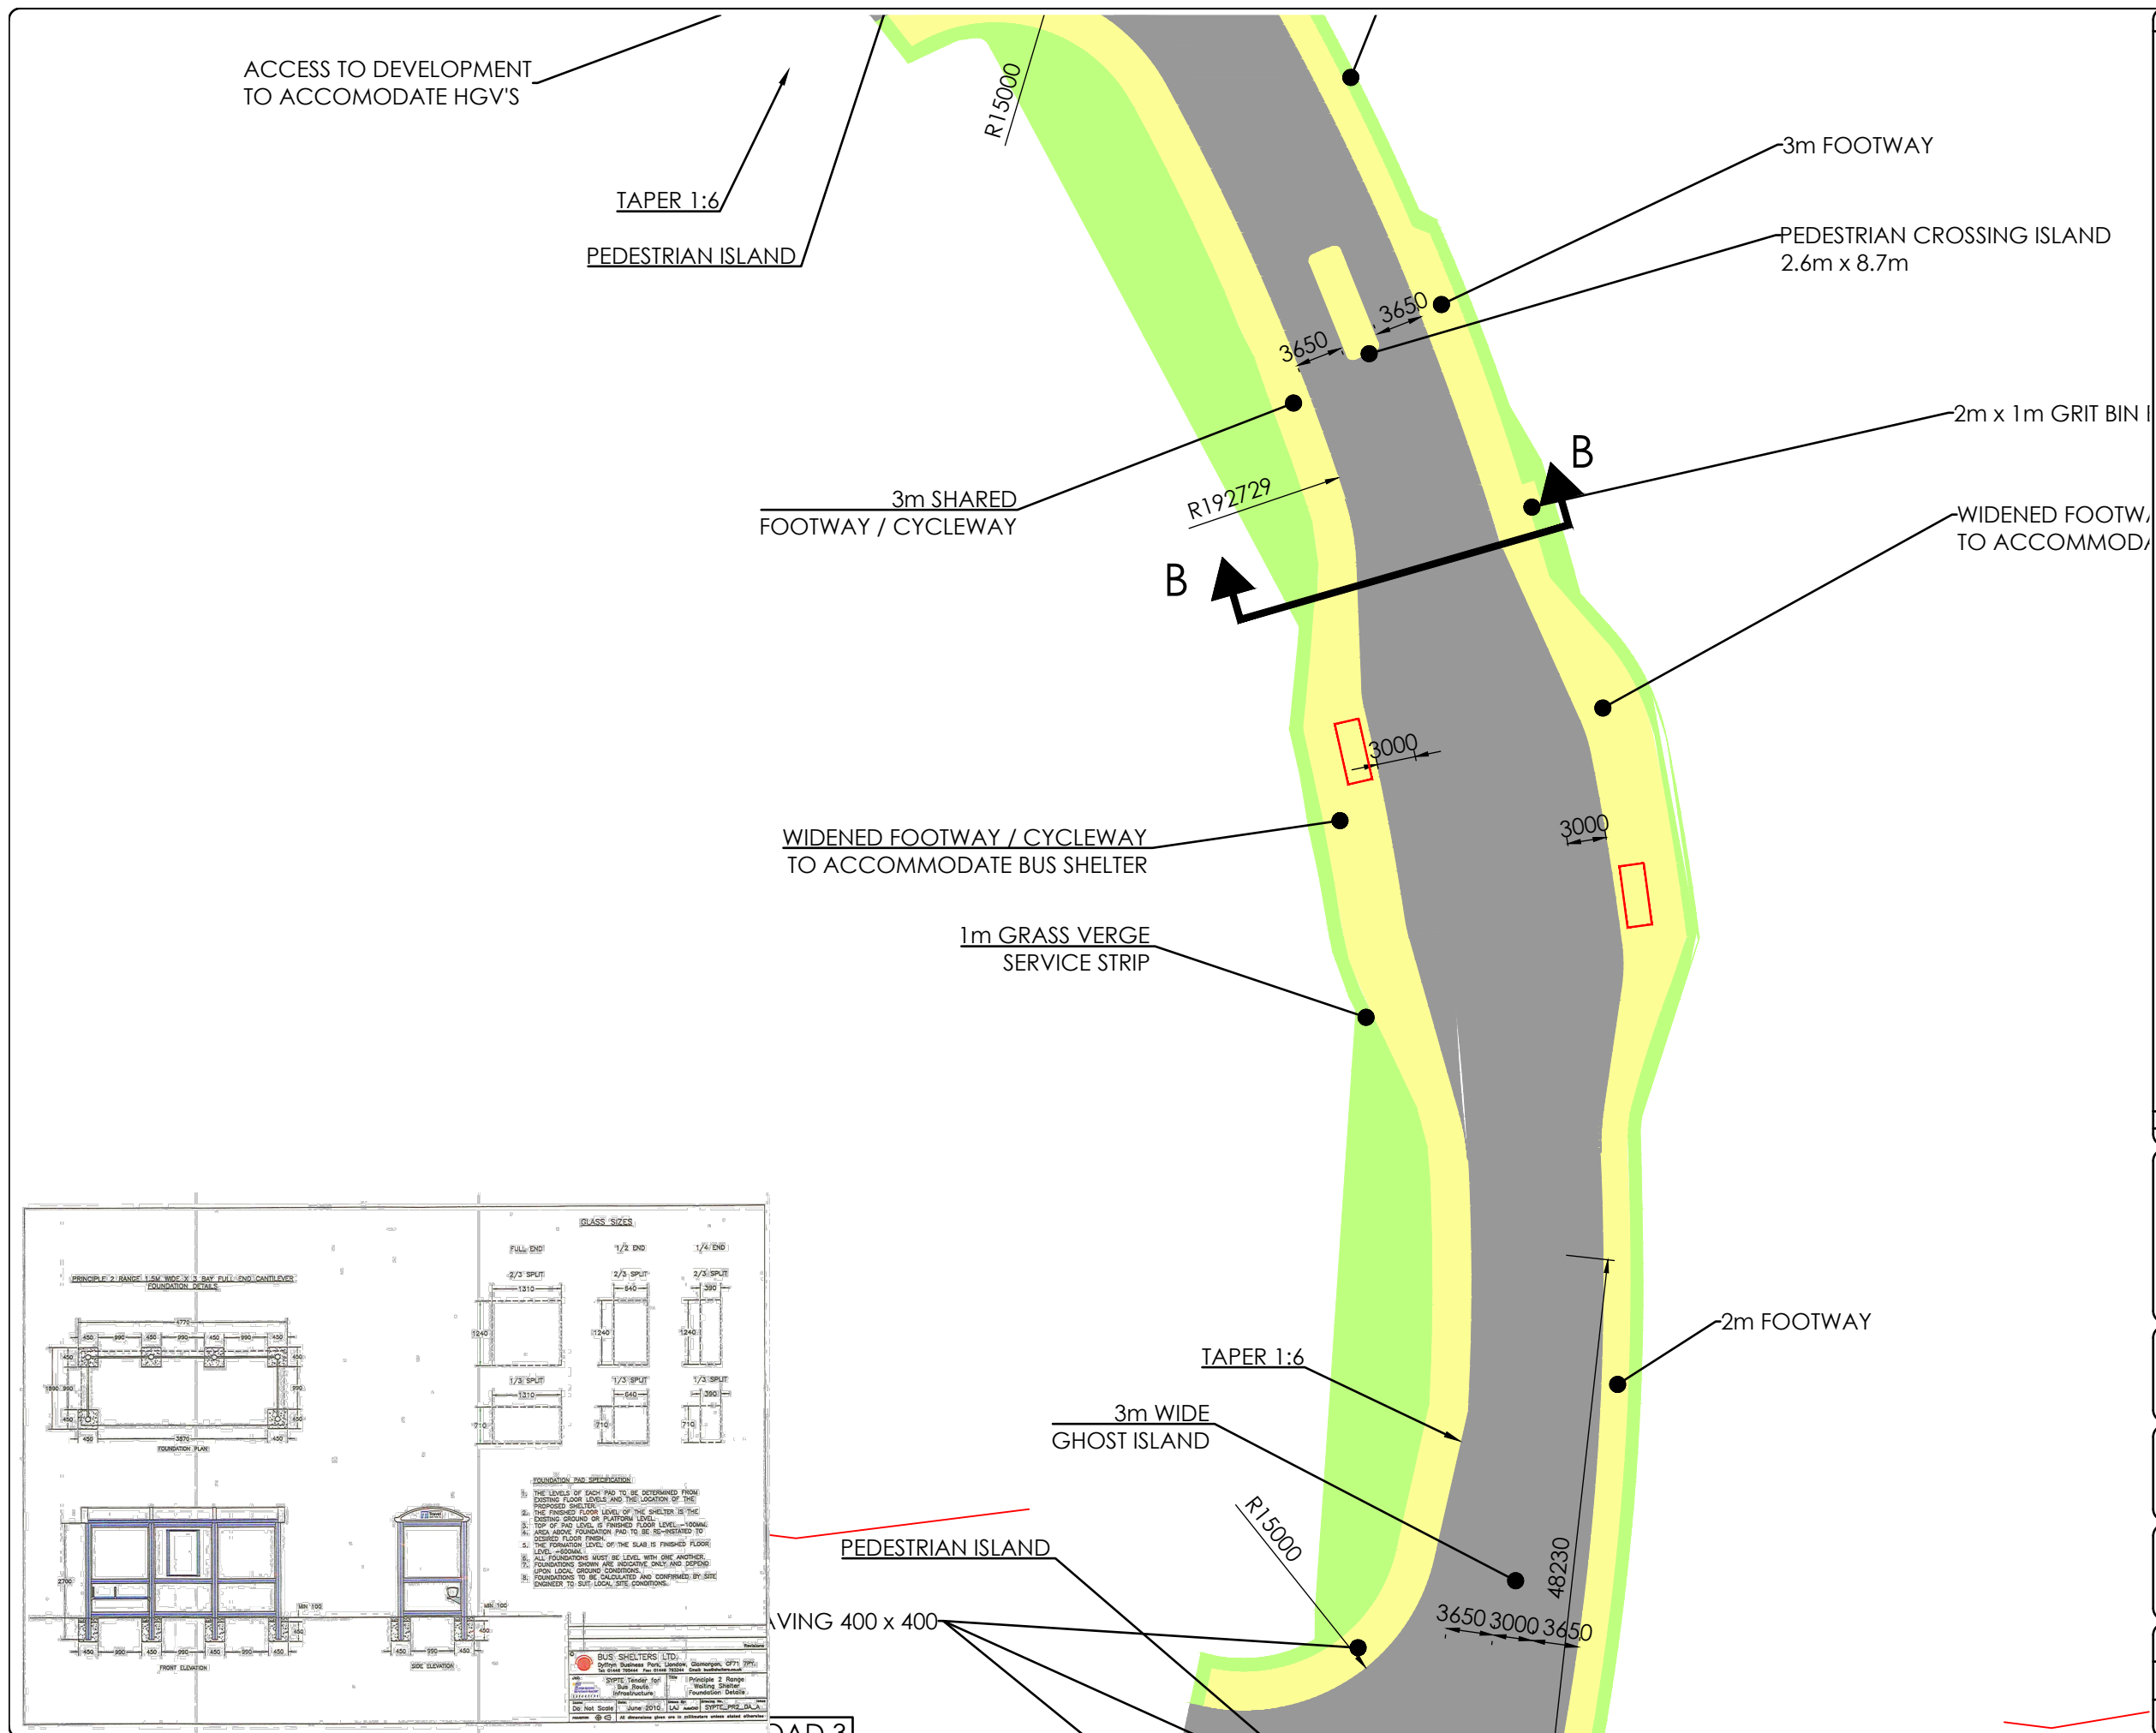

Notes:

1. This drawing is subject to copyright and is not to be reproduced in part or whole without approval.
2. Do not scale this drawing - check all dimensions on site.
3. Base drawing is JPG Drawing No. 4652-2-jpg-sw-00-dr-d-1670

Key:

SOLAR POWERED 3 BAY FULL END SHELTER REAL TIME ENABLED. EXACT LOCATION TO BE DETERMINED SYPTE FOLLOWING SITE VISIT

A	30.05.23	UPDATED TO REFLECT CLIENT COMMENTS	KG
-	21.04.23	INITIAL ISSUE	KG
Rev:	Date:	Status/Amendments:	By:

mosodi
mobility solutions through design and innovation

Manchester
0161 413 5168

Leeds
0113 323 0854

Client:
HARWORTH

Project:
ROCKINGHAM

Drawing Title:
BUS SHELTER LOCATION PLAN

Drawn By: KG	Checked By: RAM	Approved By: RAM
Scale: 1:500	Paper Size: A3	Date Created: 21.04.3
Drawing Number: 22105.IN.01		Drawing Revision: A