


Rev	Date	Description
A	NOV 19	MINOR UPDATE FOLLOWING COMMENTS FROM CLIENT
B	FEB 20	UPDATED IN LINE WITH BUILDING CONTROL QUERIES
C	JUL 20	VELUXS OMITTED, CONSERVATION AREA ROOF LIGHTS ADDED

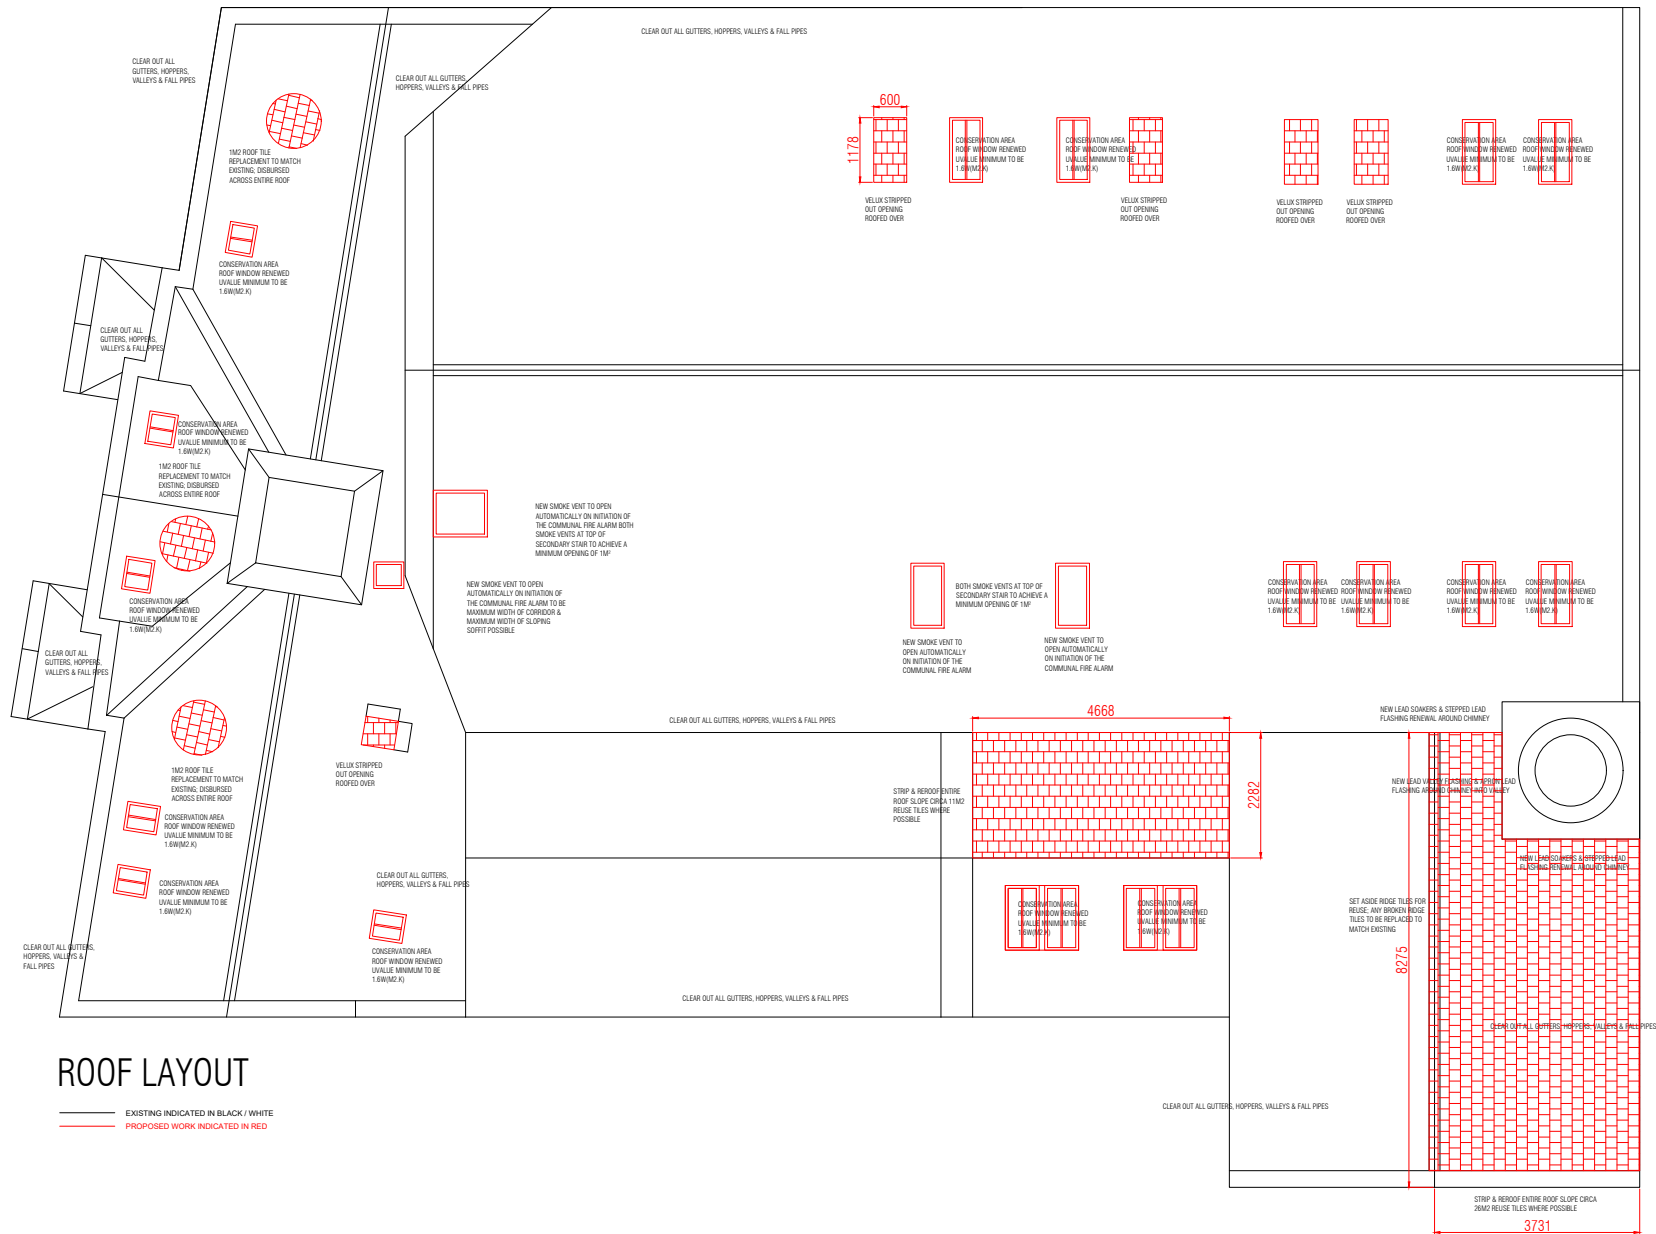

ROOF LAYOUT

— EXISTING INDICATED IN BLACK / WHITE
— PROPOSED WORK INDICATED IN RED



Arcus Consulting LLP
Walsley 0192 486 8000 Manchester 0161 955 3222 London 0208 8742 2612
Liverpool 0151 708 1080 Newcastle 0191 272 5761
info@arcus.co.uk www.arcus.co.uk

Client
RIVERSIDE
-

Project
BEDSITS TO FLATS
HOLDEN HOUSE, 2 RACE STREET, BARNSELY, S70 1BG

Title
SETTING OUT PLAN
ROOF LAYOUT

Scale	Date	Stage
1:50	NOV 19	WORKING DWG
Job No	Drawing No	Rev
6078	222	AS INDICATED
Drawn	Approved	
NW	AR	

This drawing is the copyright of Arcus. Contractors must check all dimensions on site. Do not scale the drawings. Only figured dimensions are to be worked to.