


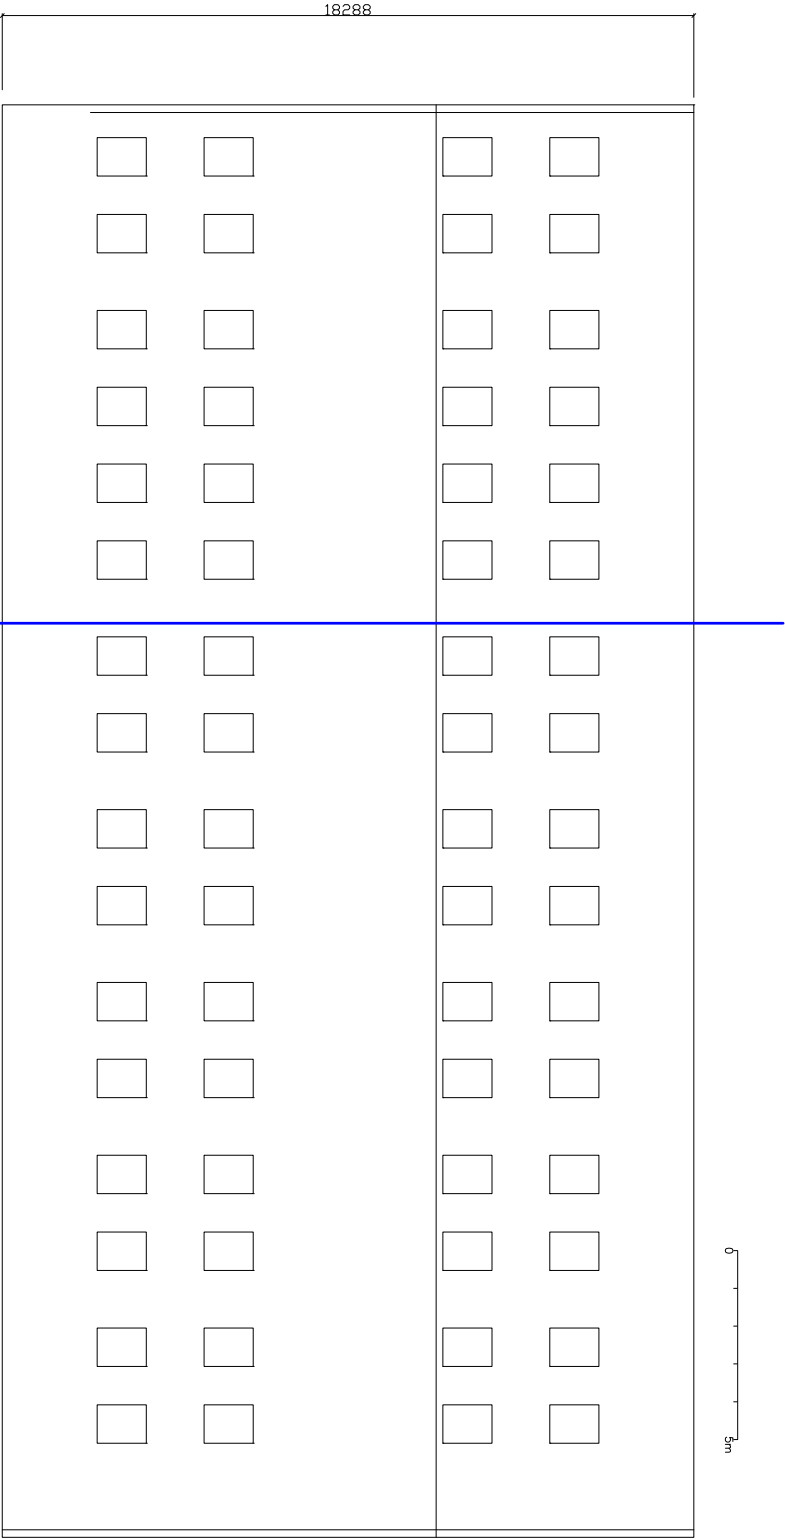

Title			Gable Elevations	
Client	J & LM Wood Sheep Wintering		Date:	
Project	SHed PP-04116032		10/04/15	
Drq Ref:	FB_99-002 Rev:	Drawn: PR	Scale: 1:200	