
Darley Cliffe Hall, Rear Garden, Tree Protection Fence Rev 1

Key

84 lm of protective fencing

Tree removed

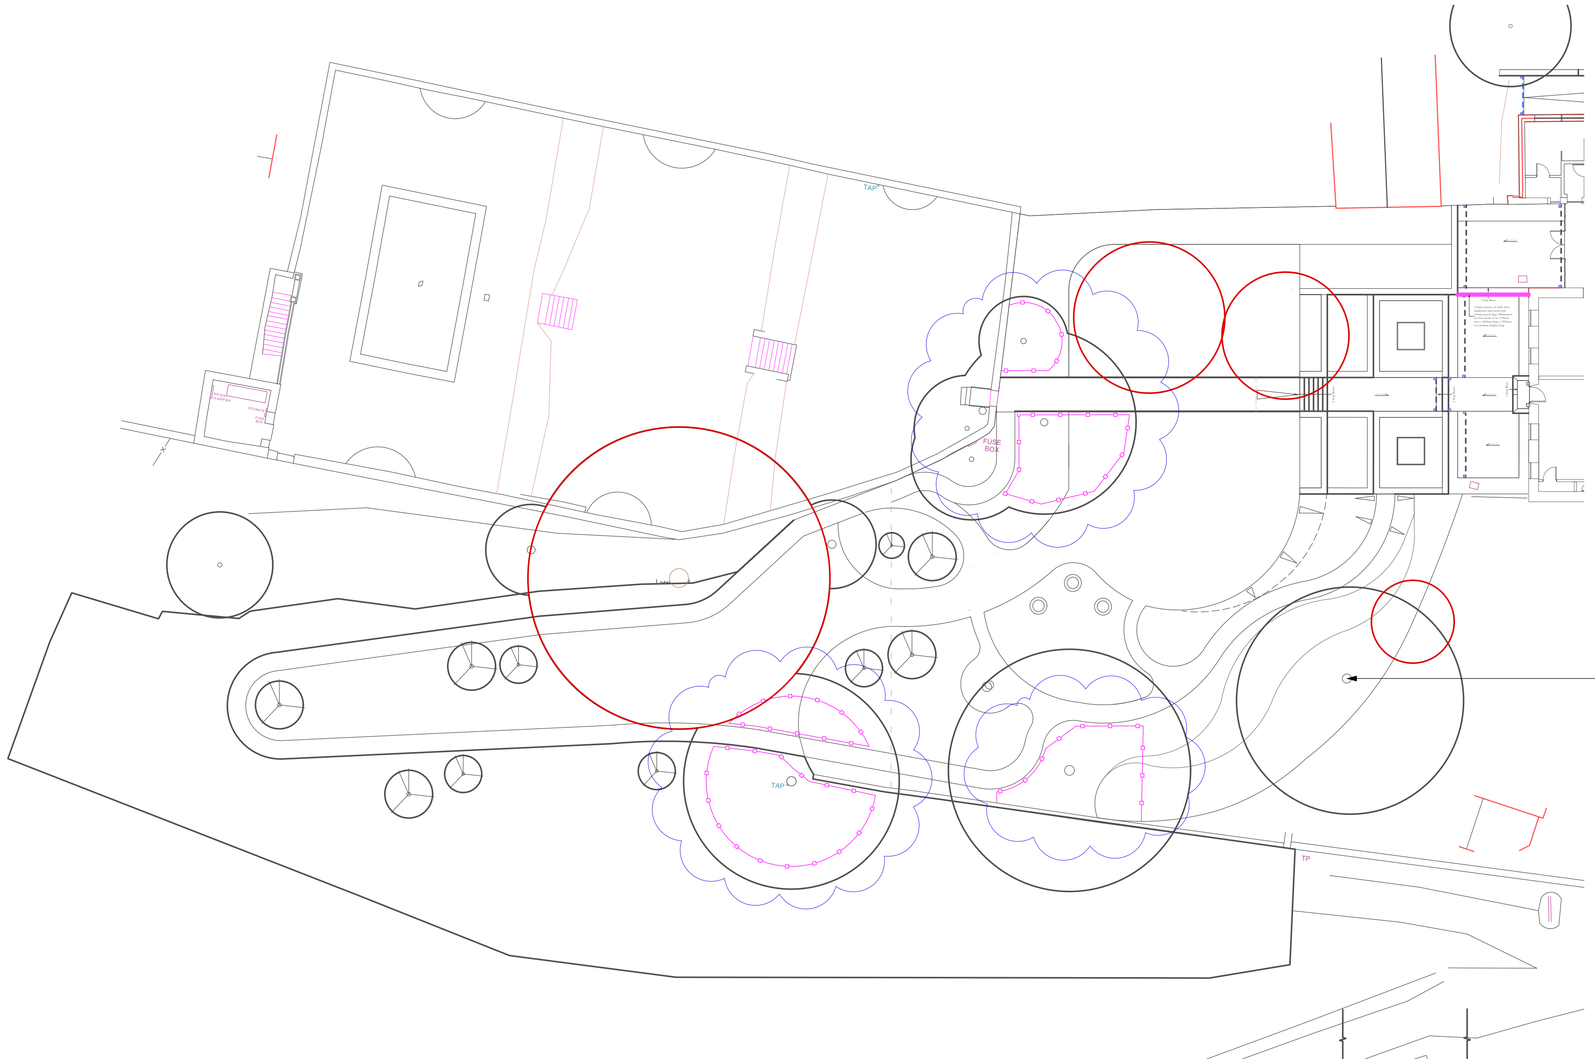

Existing oak tree is located at the back of existing thick conifer hedge at least 4m deep so not possible to fence

0 1m 3m 5m 10m

All dimensions to be checked by contractor on site prior to providing final quotation.

Design subject to obtaining any relevant planning permissions and any necessary building regulations.

All finished surfaces to be a minimum 150mm below DPC.

Construction Plan not to be scaled from please see setting out plan for dimensions.

This drawing is not to be scaled from. Please see setting out plan for site dimensions

Notes:

Please see the Braced Haras Fencing Spec drawing for installation info

Revision: 1 **Date:** 05.05.22
Rev Notes:

Drawing updated to allow new above surface path to be installed around existing trees

Project Title: Darley Cliffe Hall, Rear Garden Tree Protection Fence Rev 1

NORTH

Sqm Overall:

Drawing Recived And Reviewed By Landscaper — Please Initial & Date

Check By: PLR

Drawn By: PLR
Date: 05/05/22

Scale: 1/200 @ A1
Drawing No: 4A1.2

Drawing Status: For Planning

Bestall & Co, The Garden Design Studio, The Stables Courtyard, Renishaw Hall, Nr Sheffield, S21 3WB

E - hello@bestall.co
T - 01246439340
www.bestall.co.uk

BESTALL &CO