




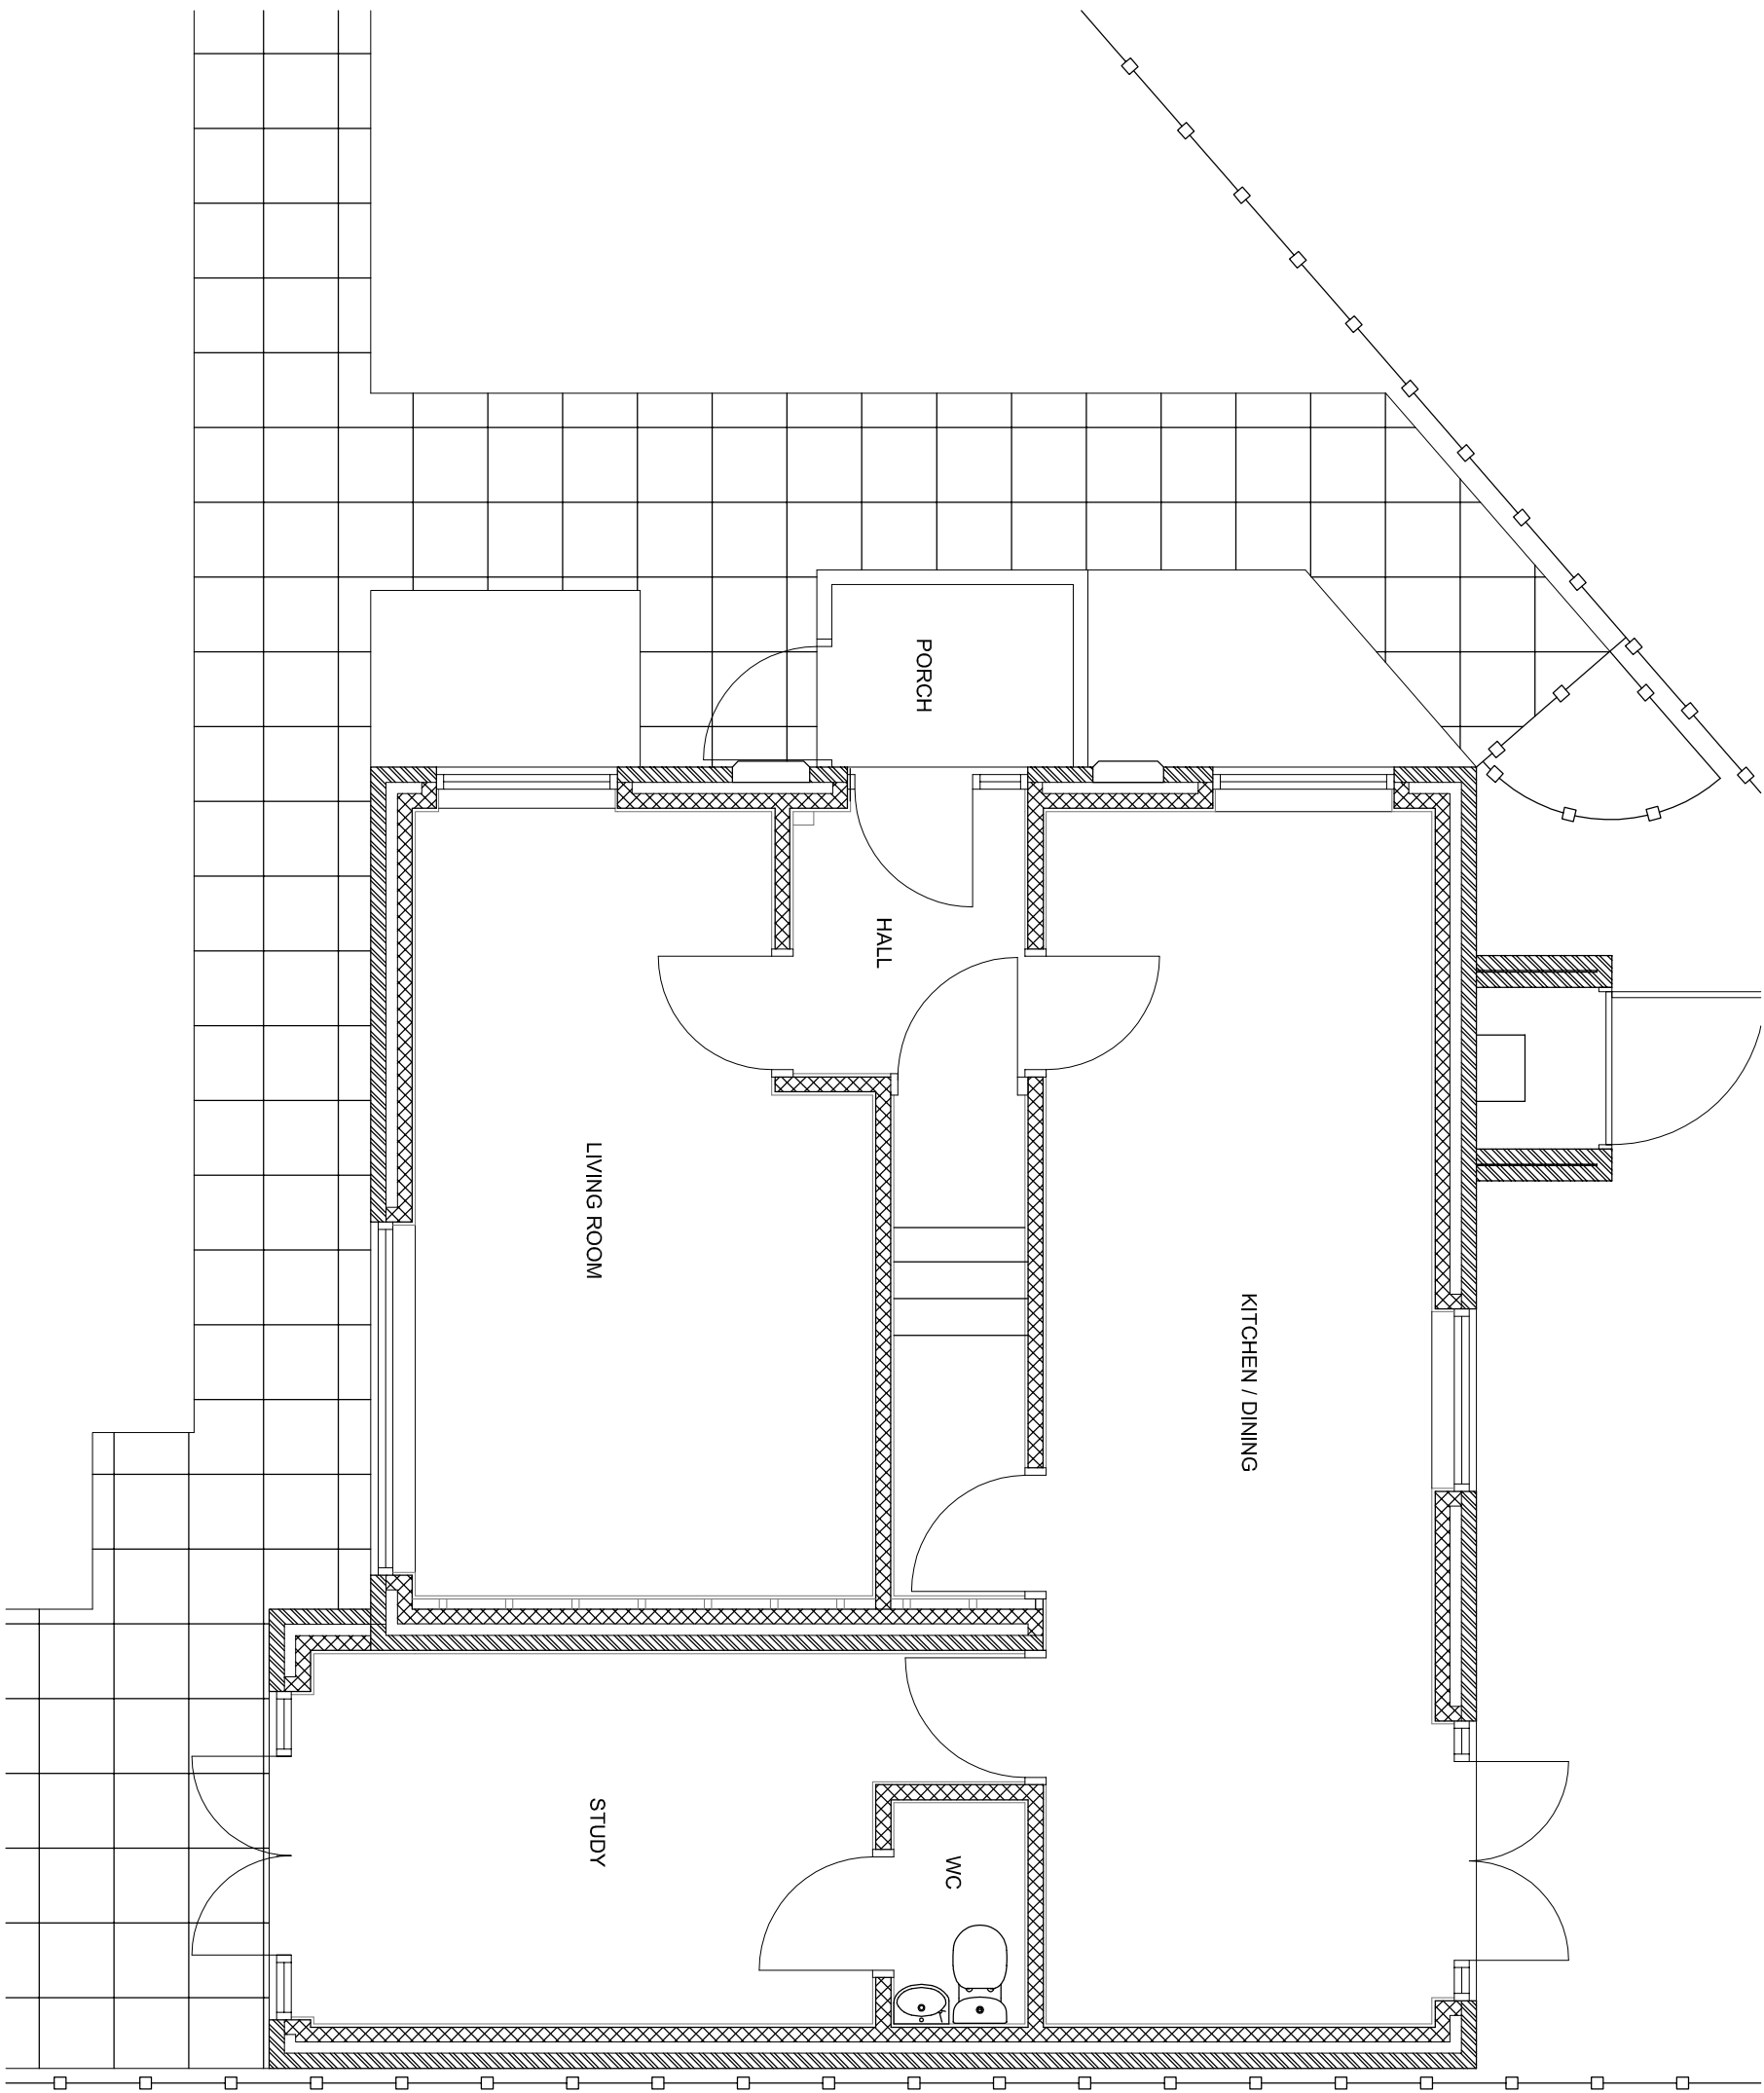


EXISTING GROUND FLR PLAN 1:50 @ A1

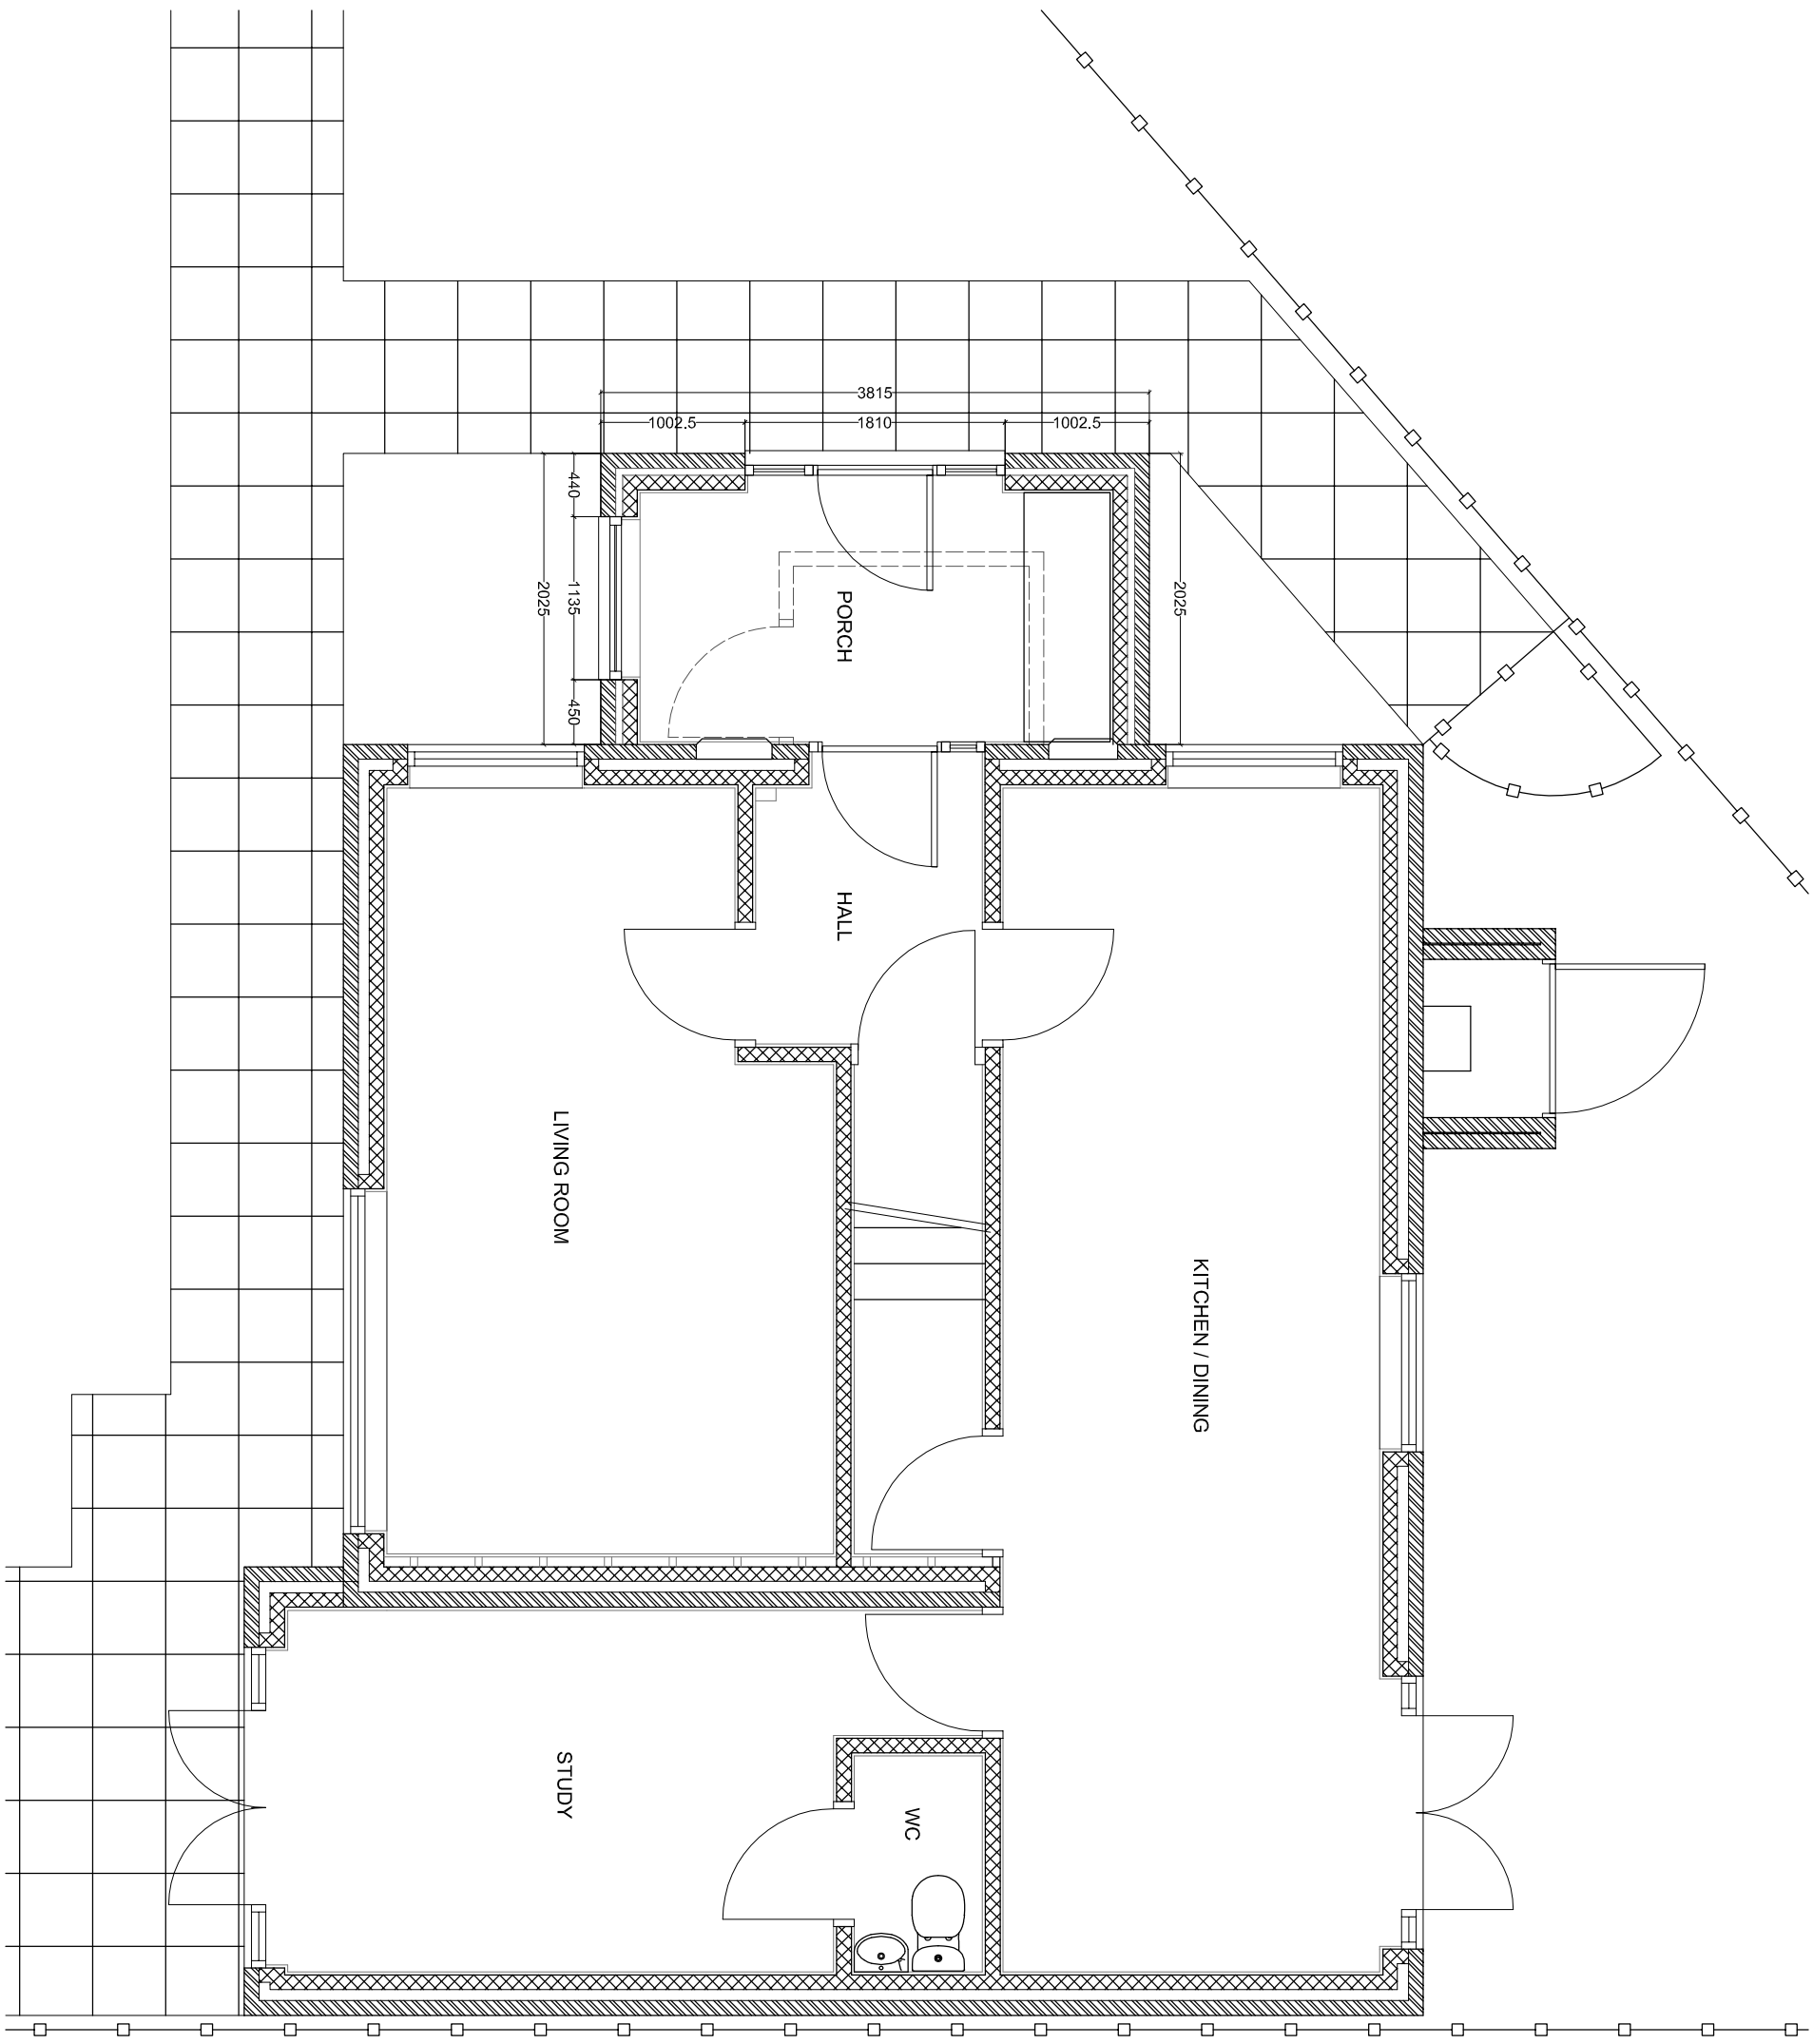


PROPOSED GROUND FLR PLAN 1:50 @ A1

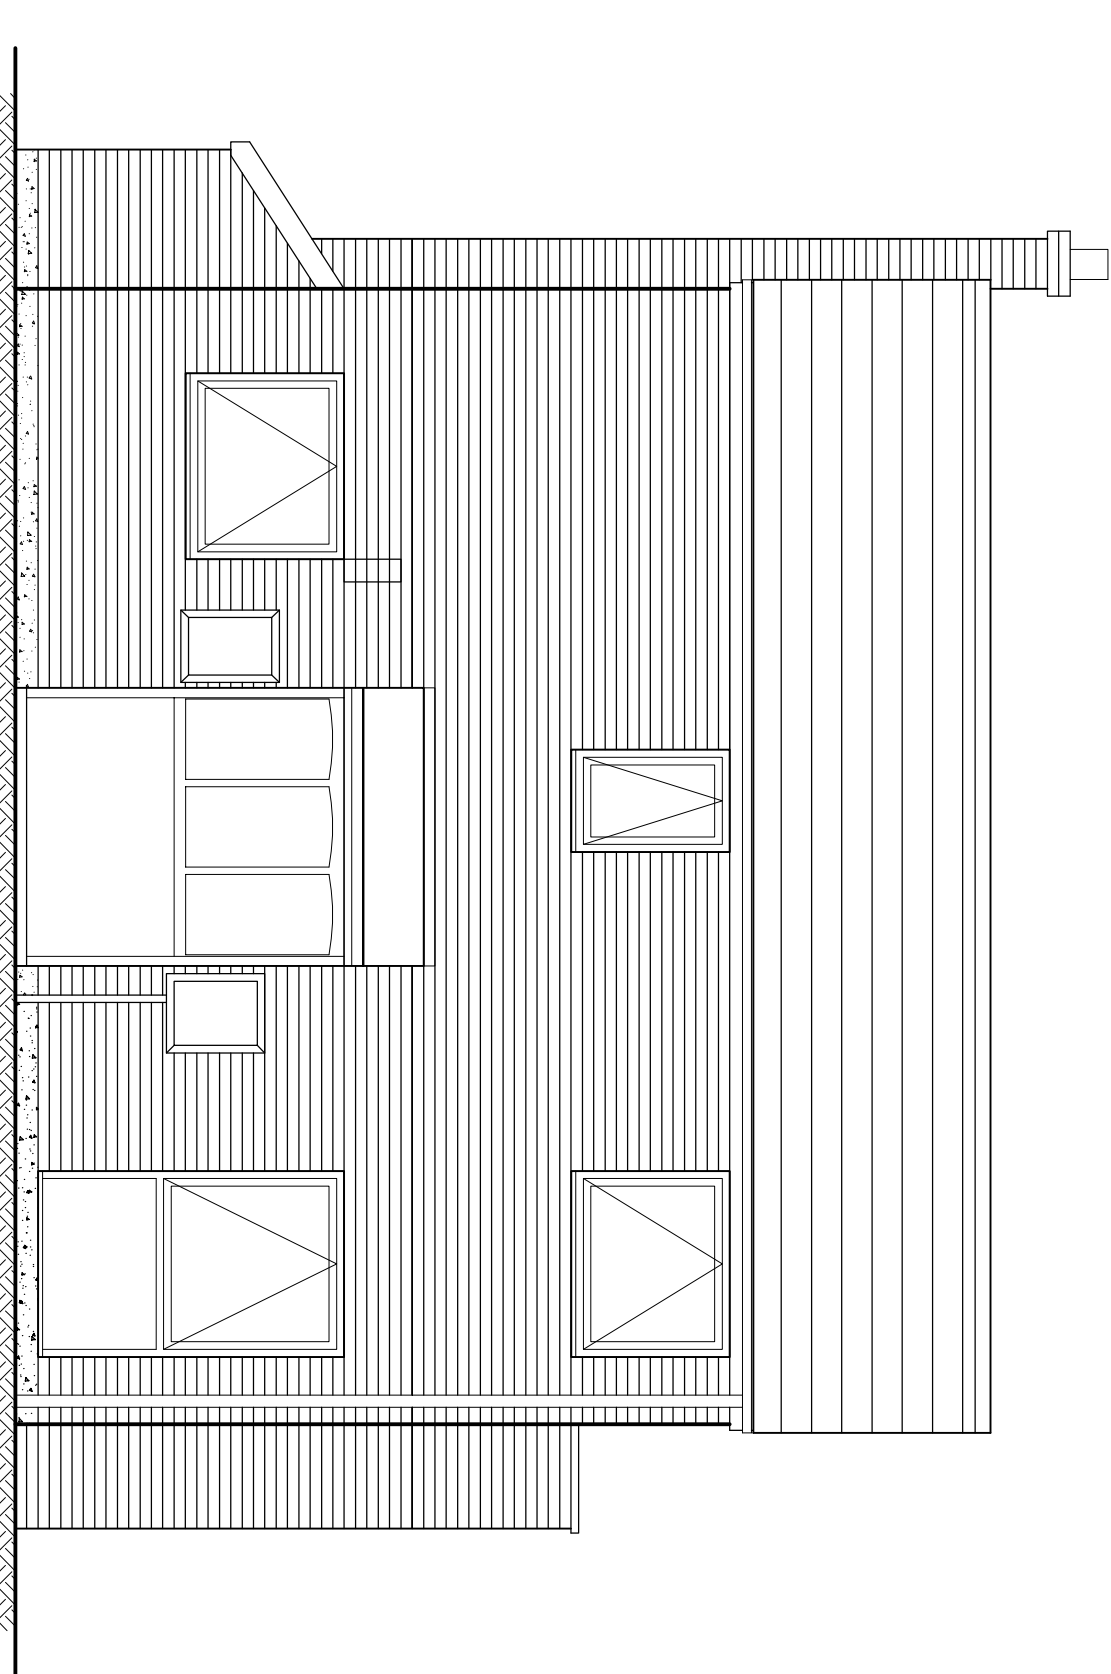


EXISTING WEST ELEVATION 1:50 @ A1

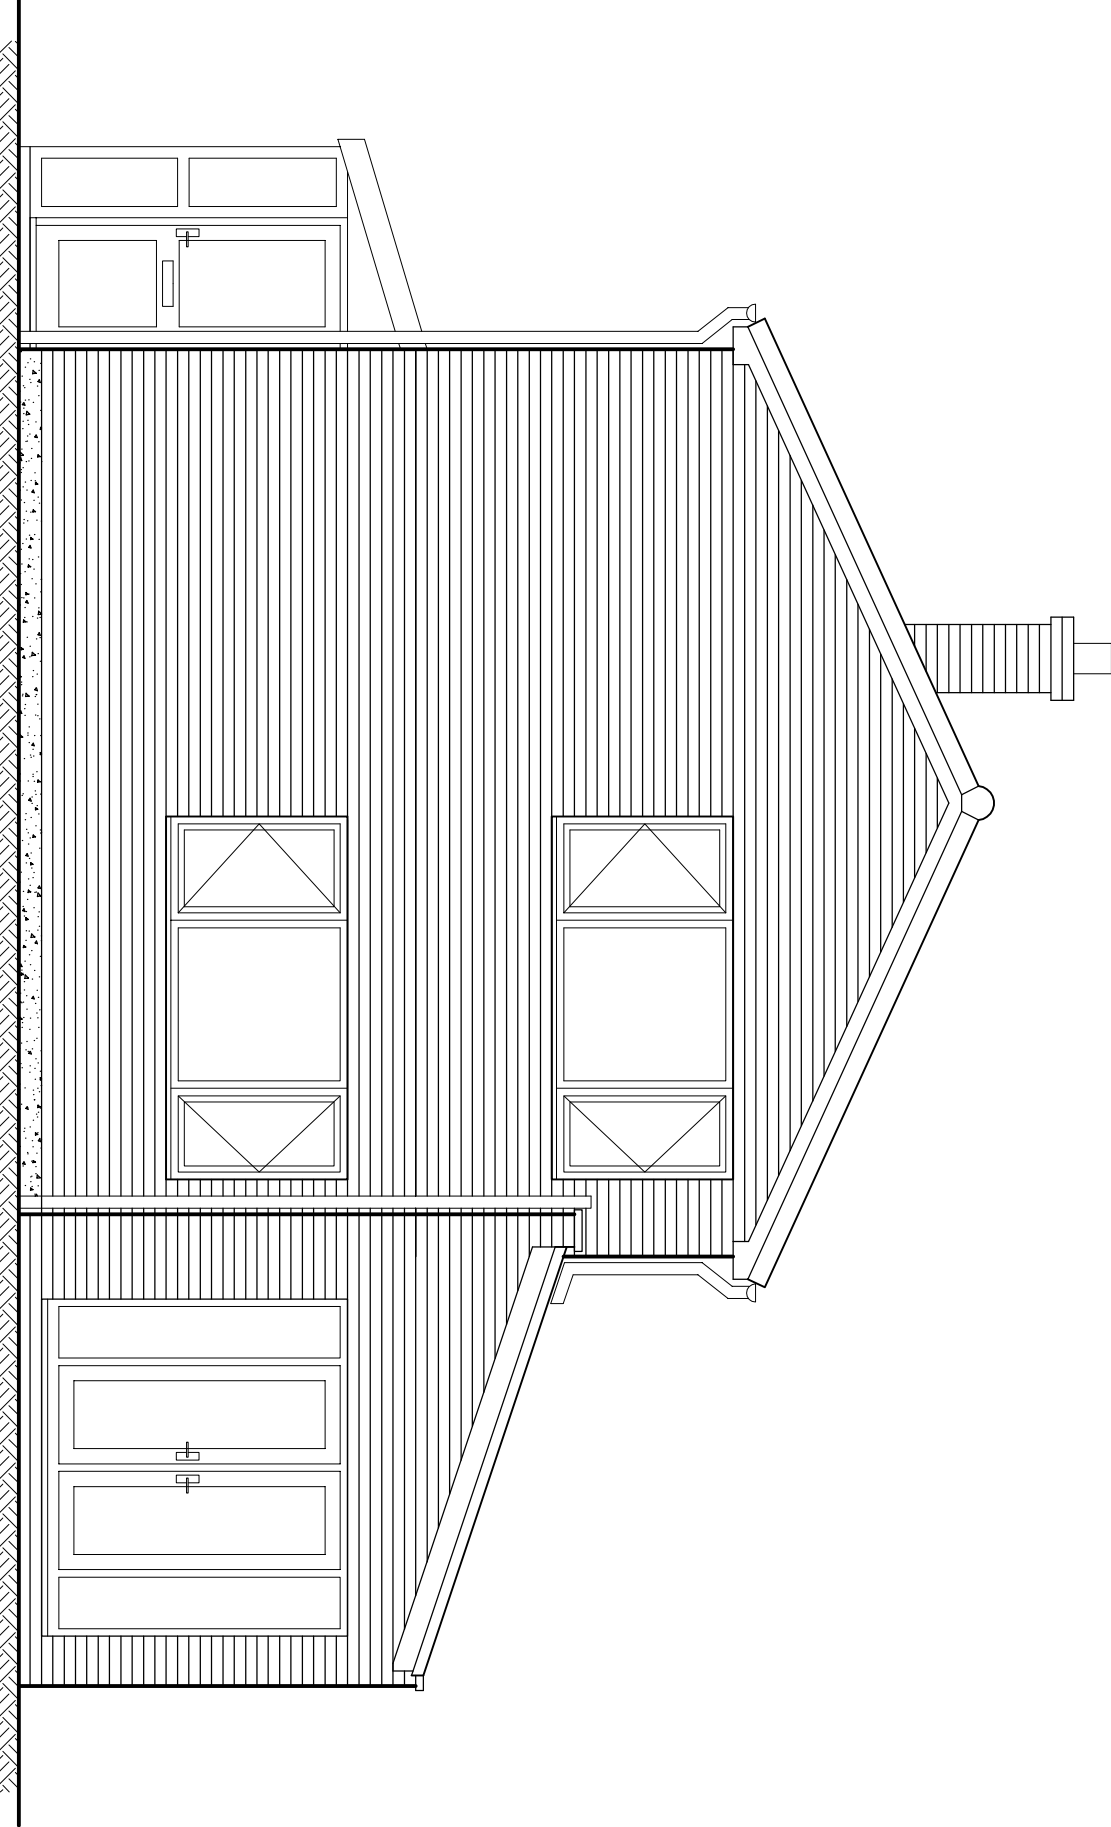


EXISTING SOUTH ELEVATION 1:50 @ A1

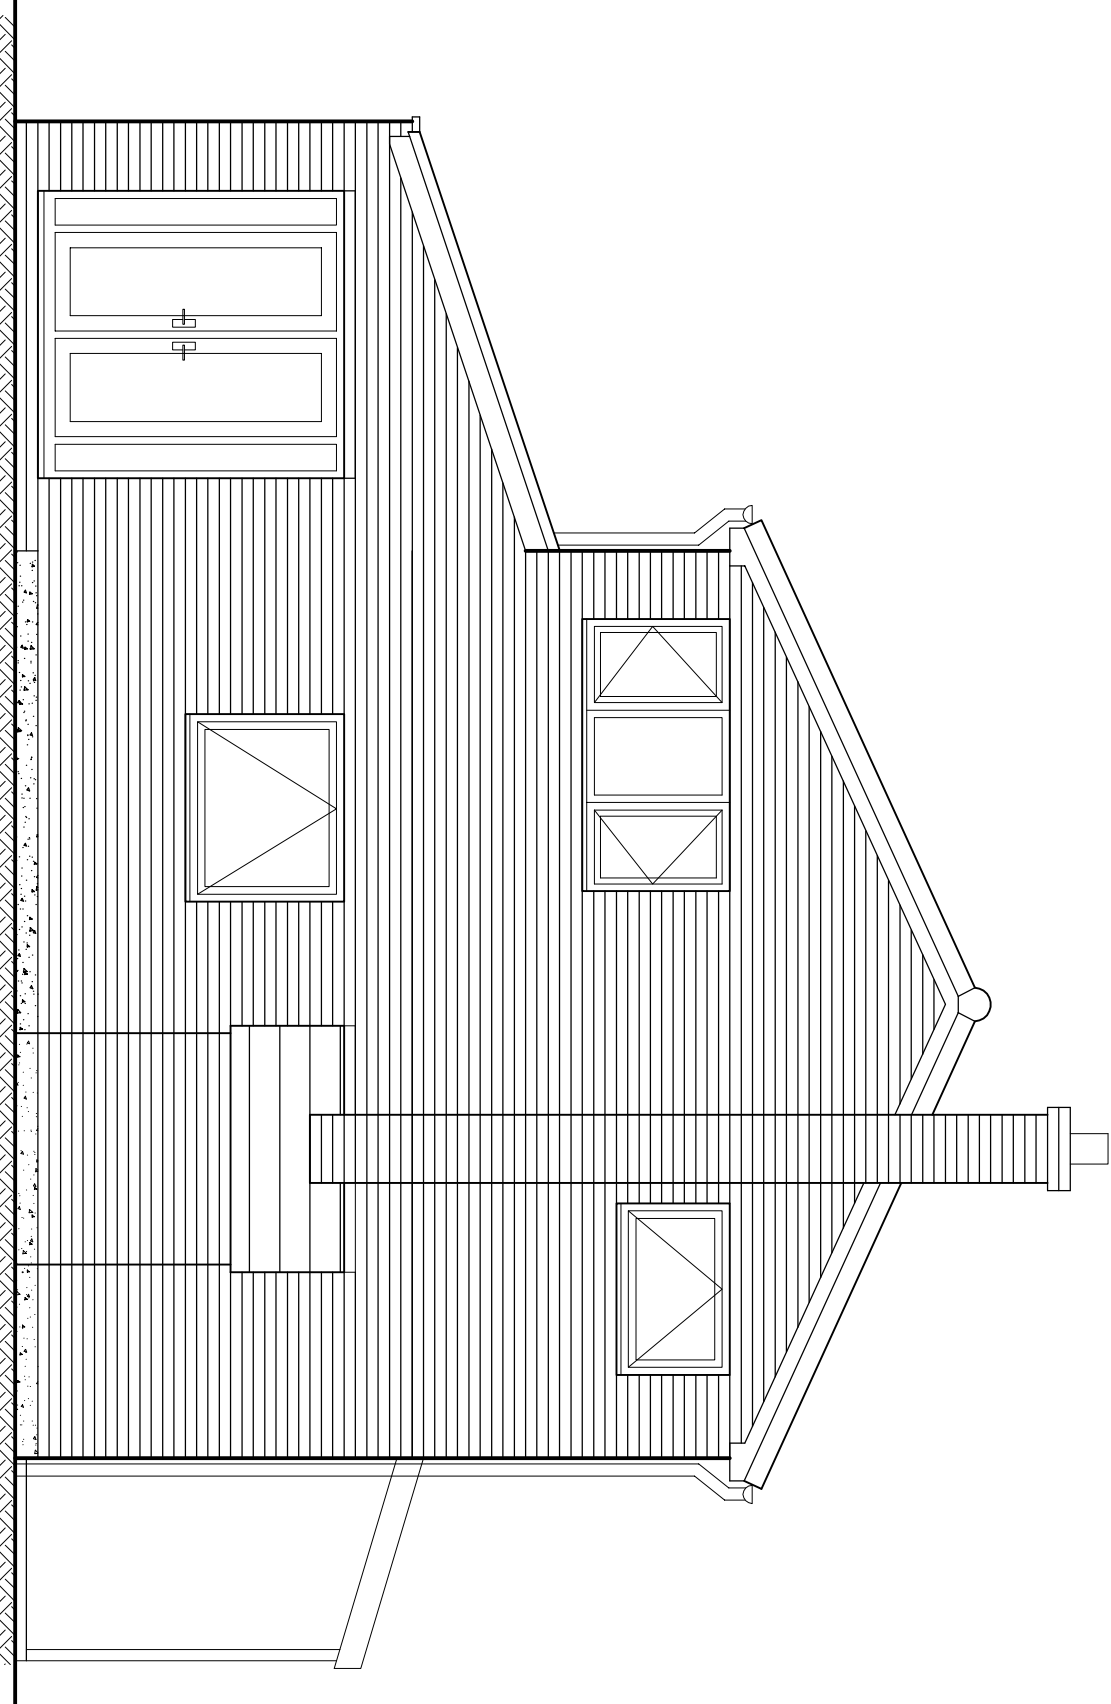


EXISTING NORTH ELEVATION 1:50 @ A1

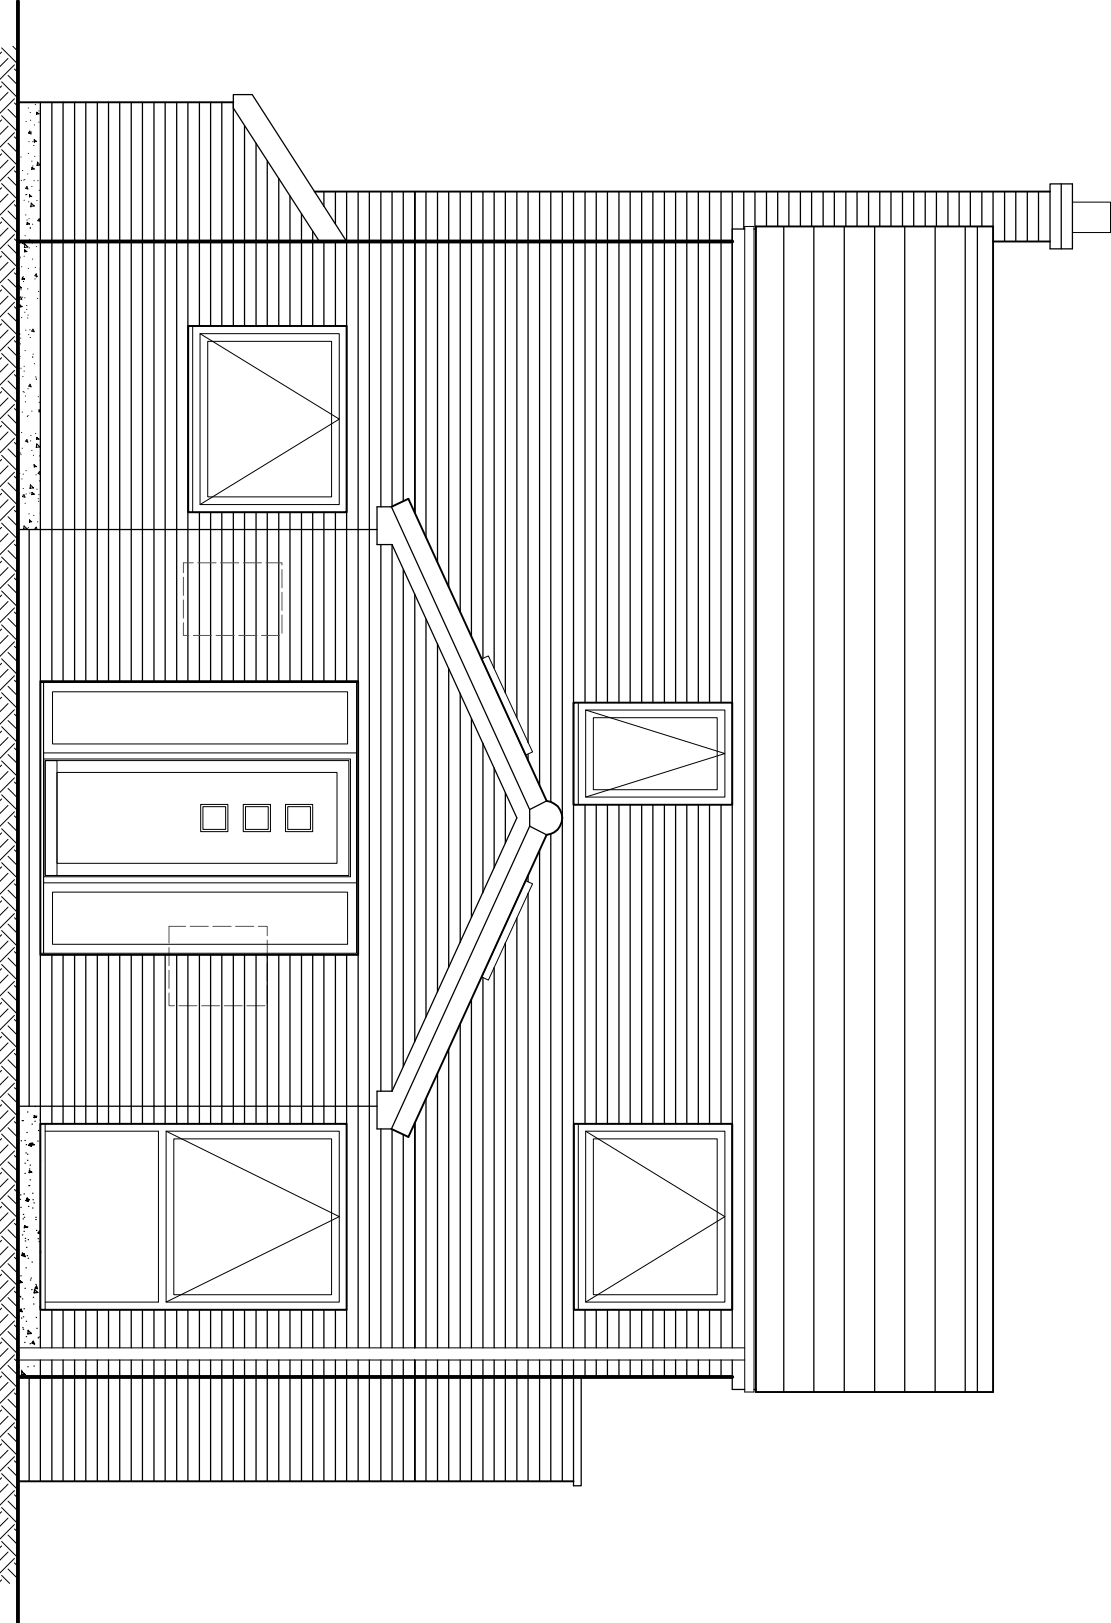

PROPOSED WEST ELEVATION 1:50 @ A1

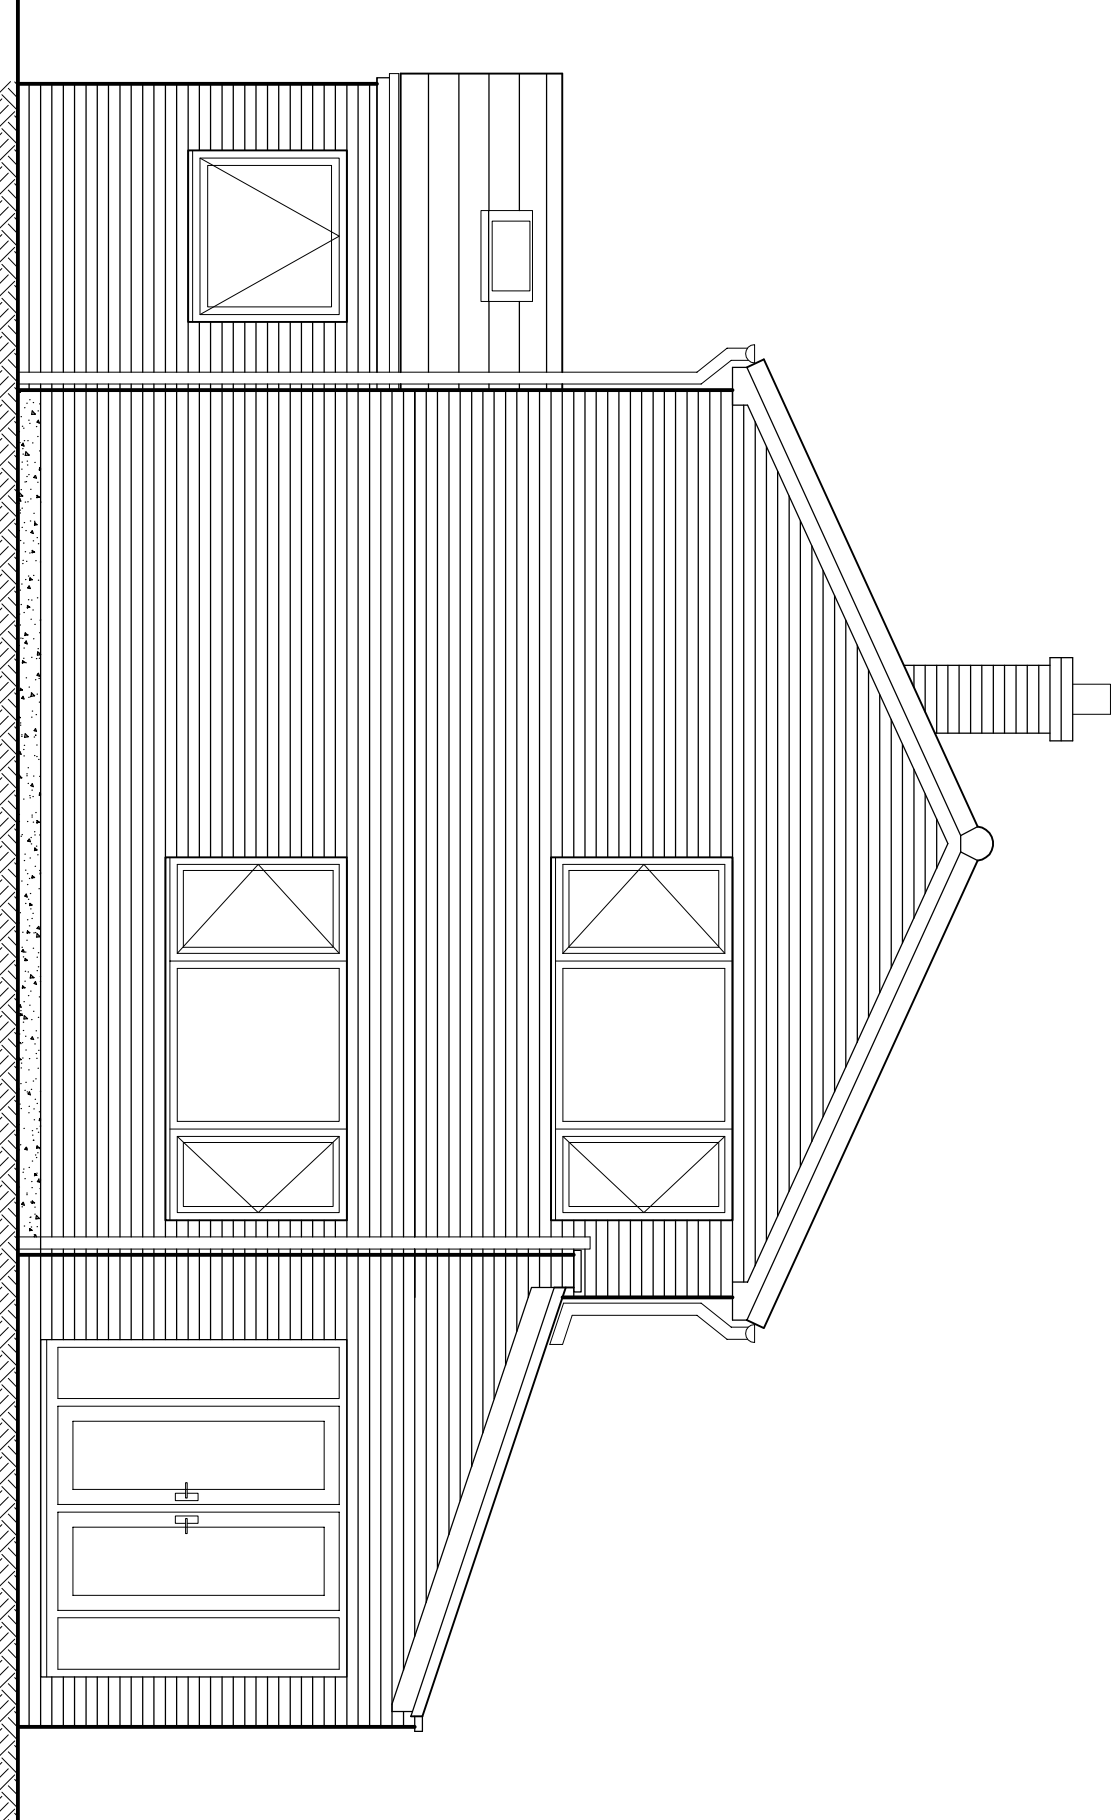

PROPOSED SOUTH ELEVATION 1:50 @ A1

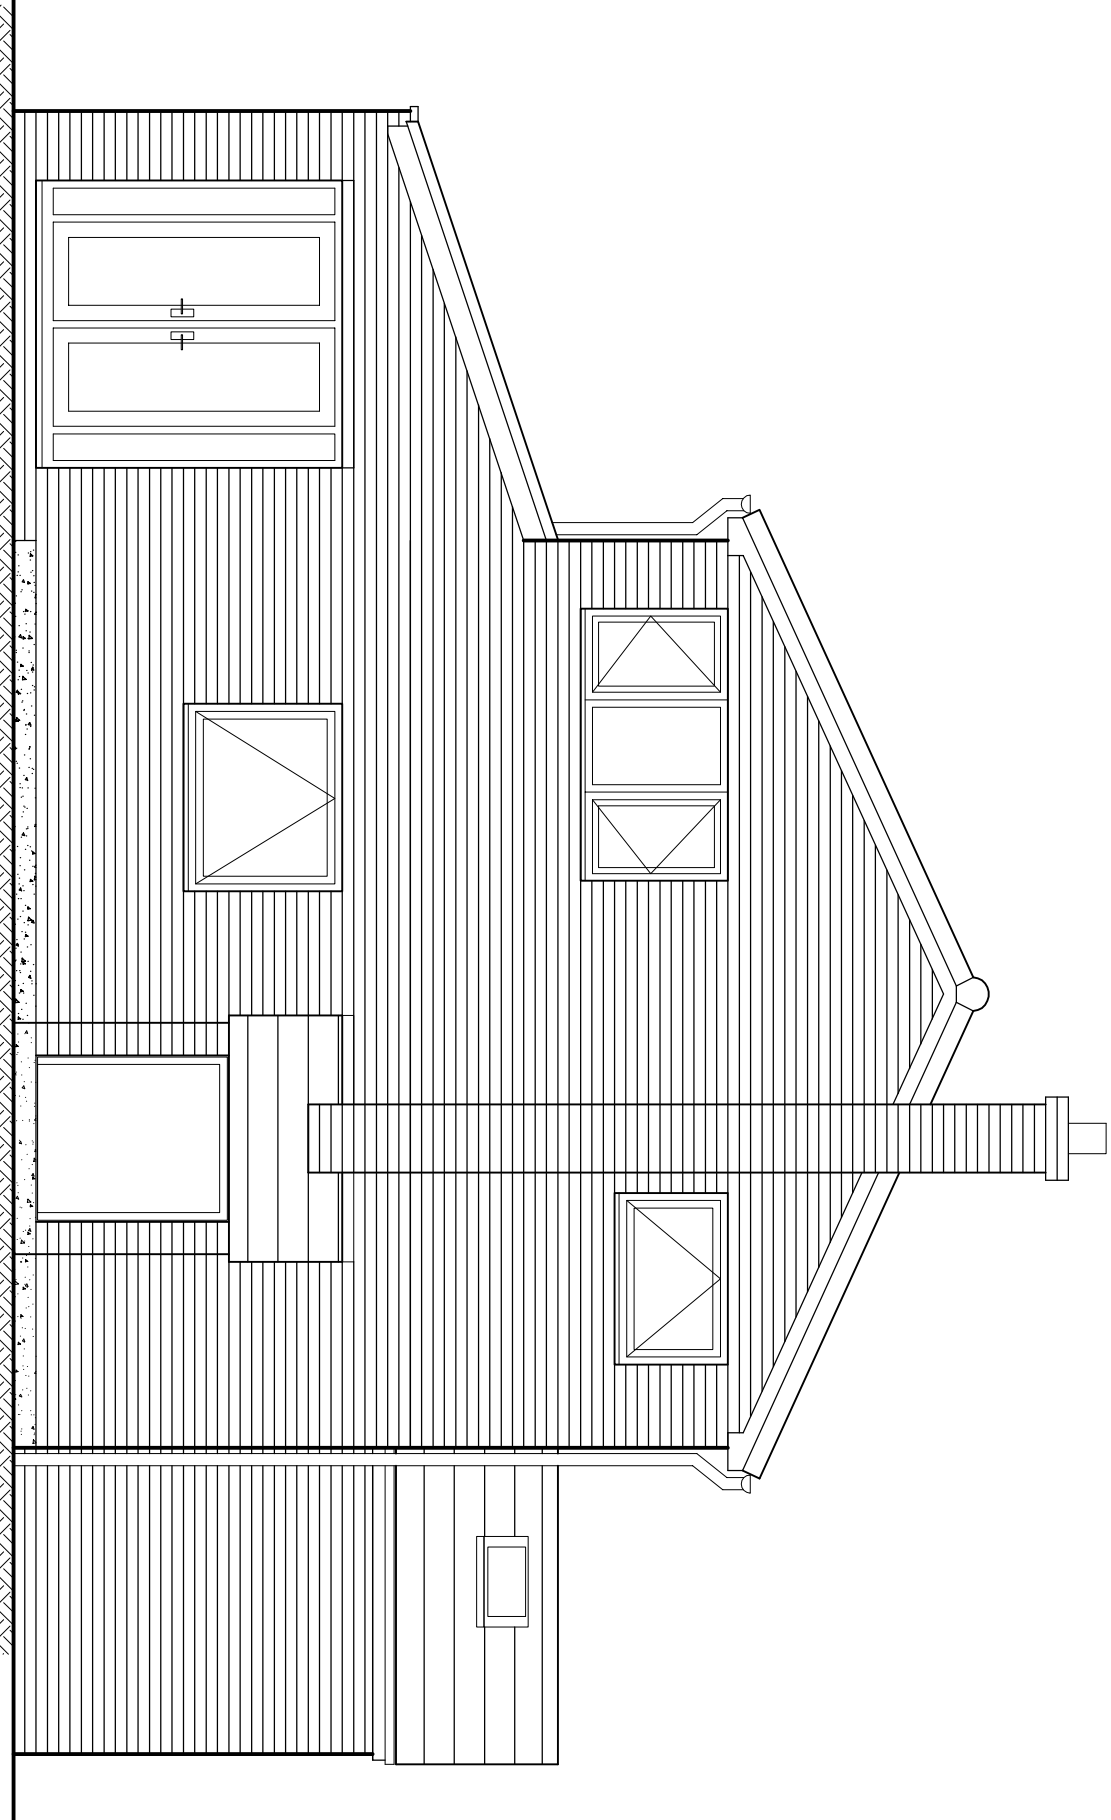

PROPOSED NORTH ELEVATION 1:50 @ A1