
DM
28 JUL 2020
Received by:
ORIGINAL COPY

1:50


Side

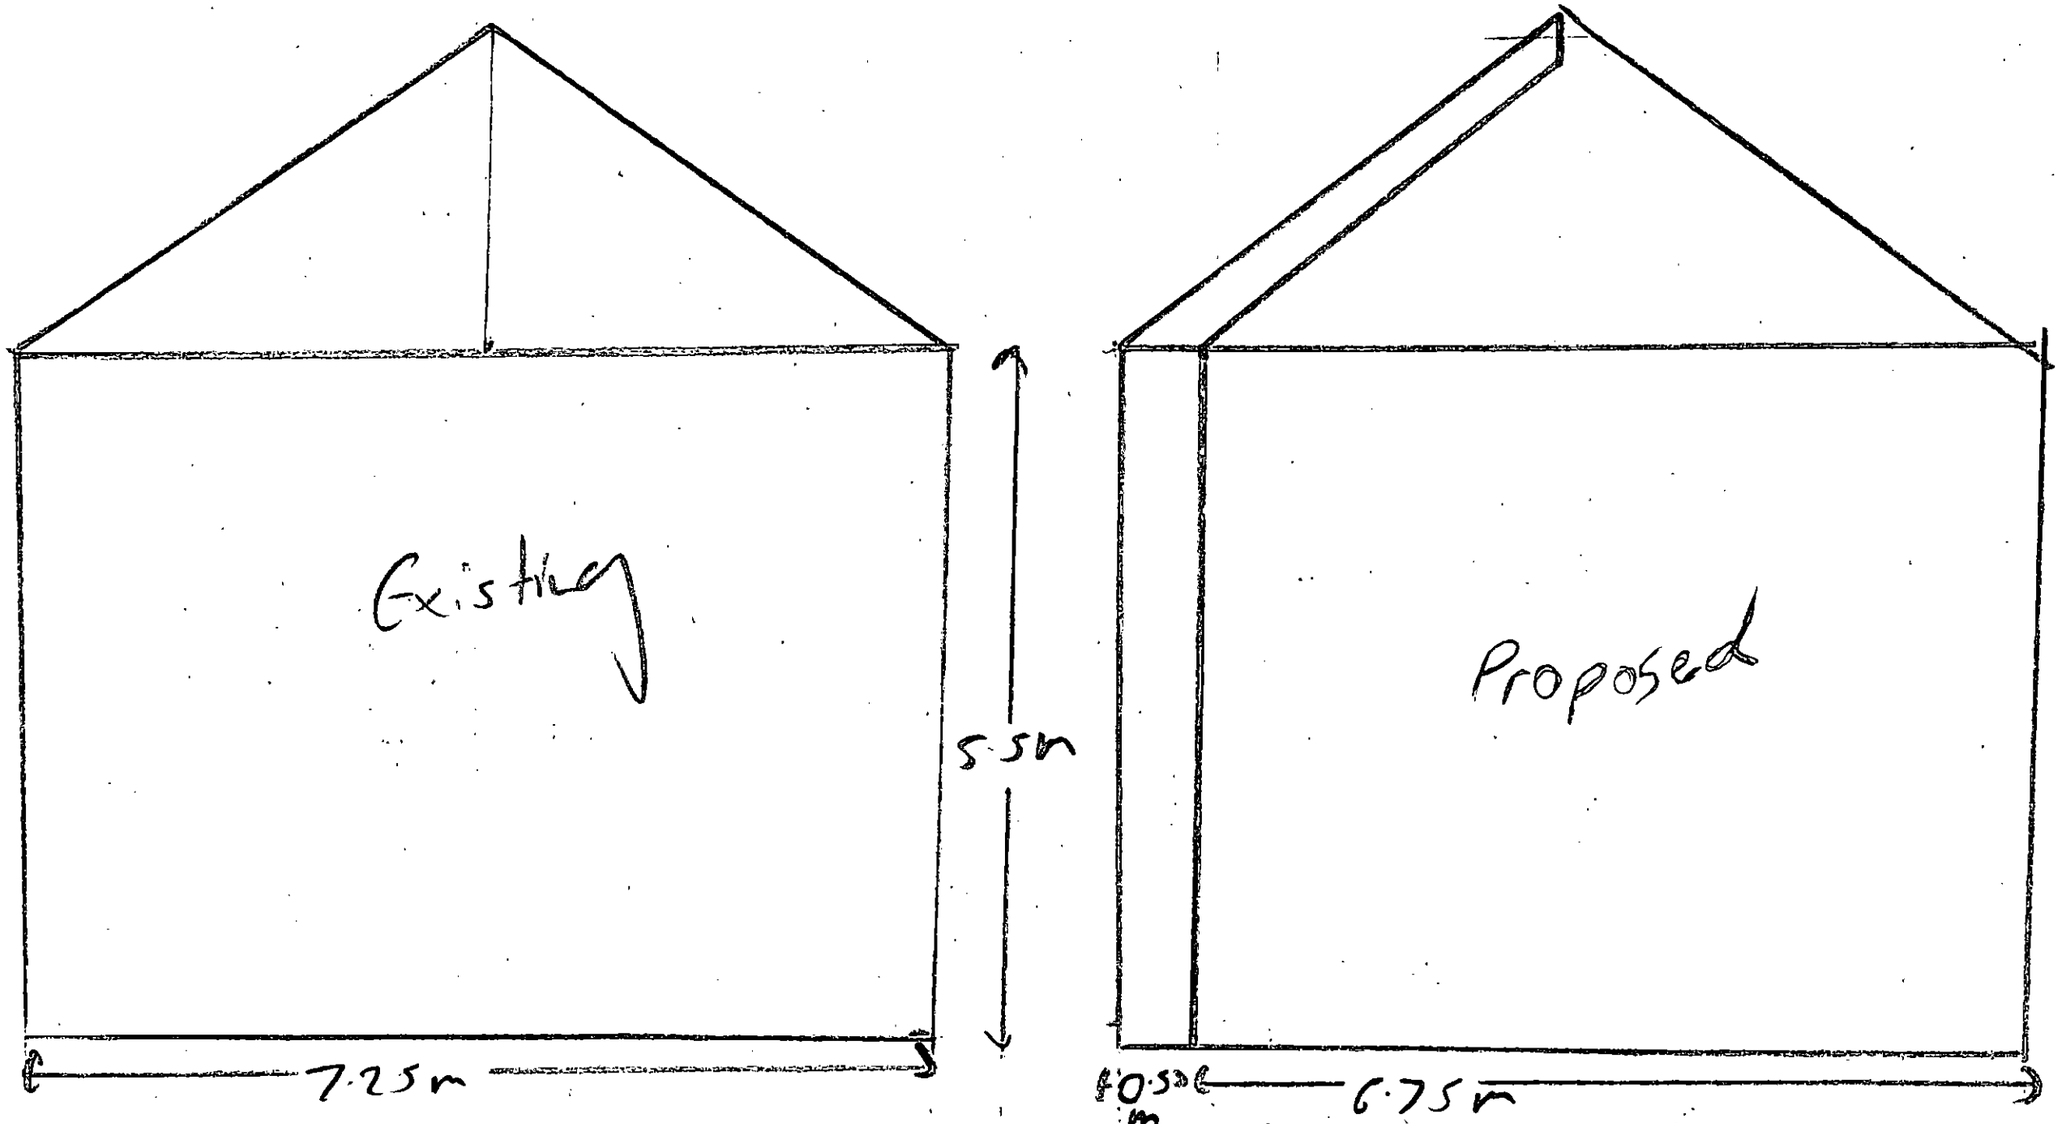


1:50

Ground floor

Proposed

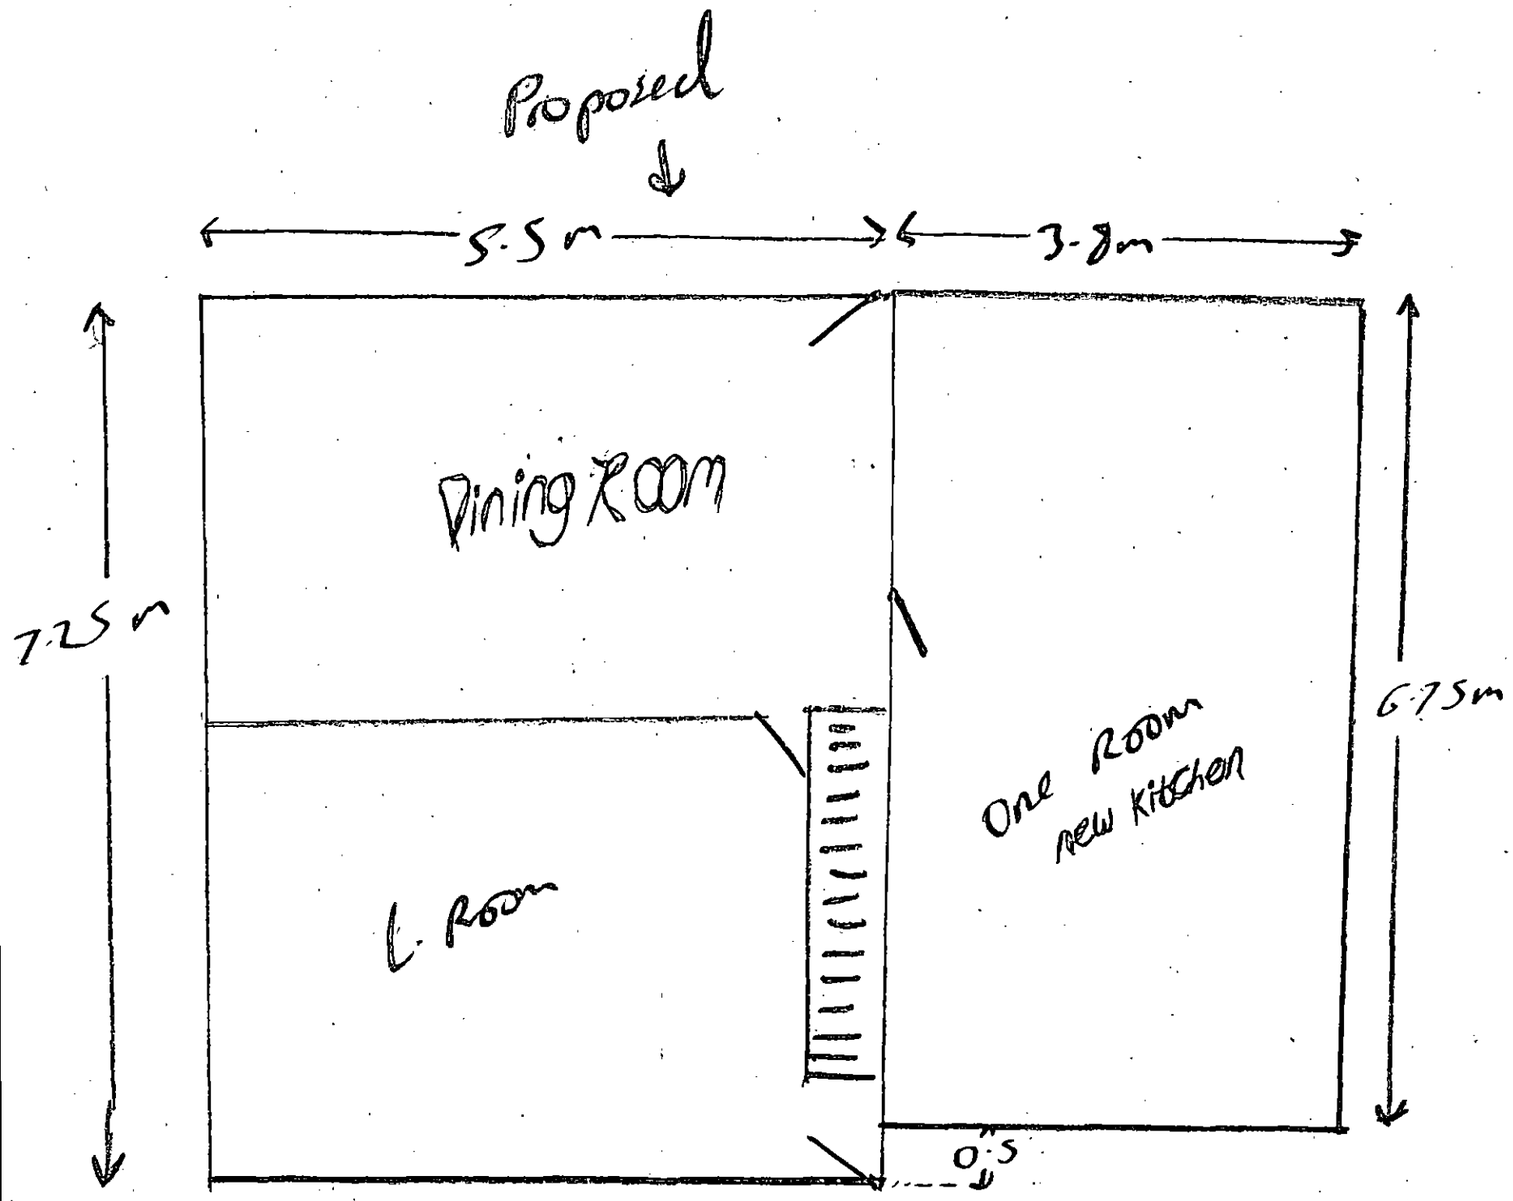



Existing

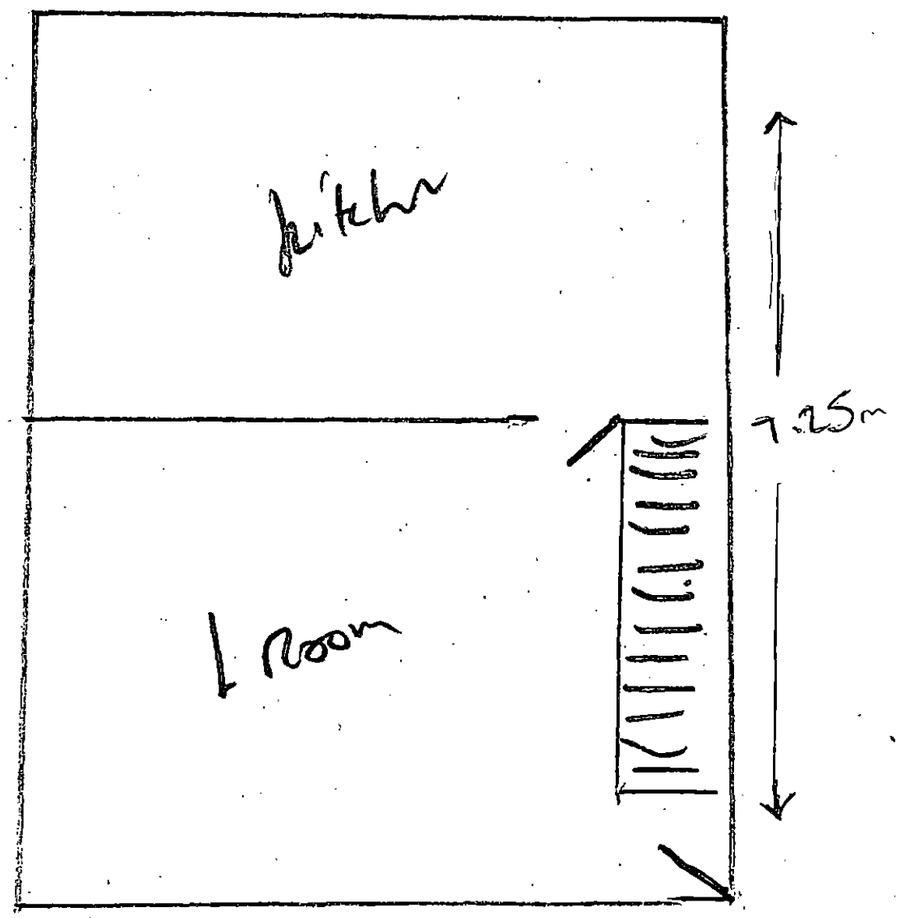

1:50

Front

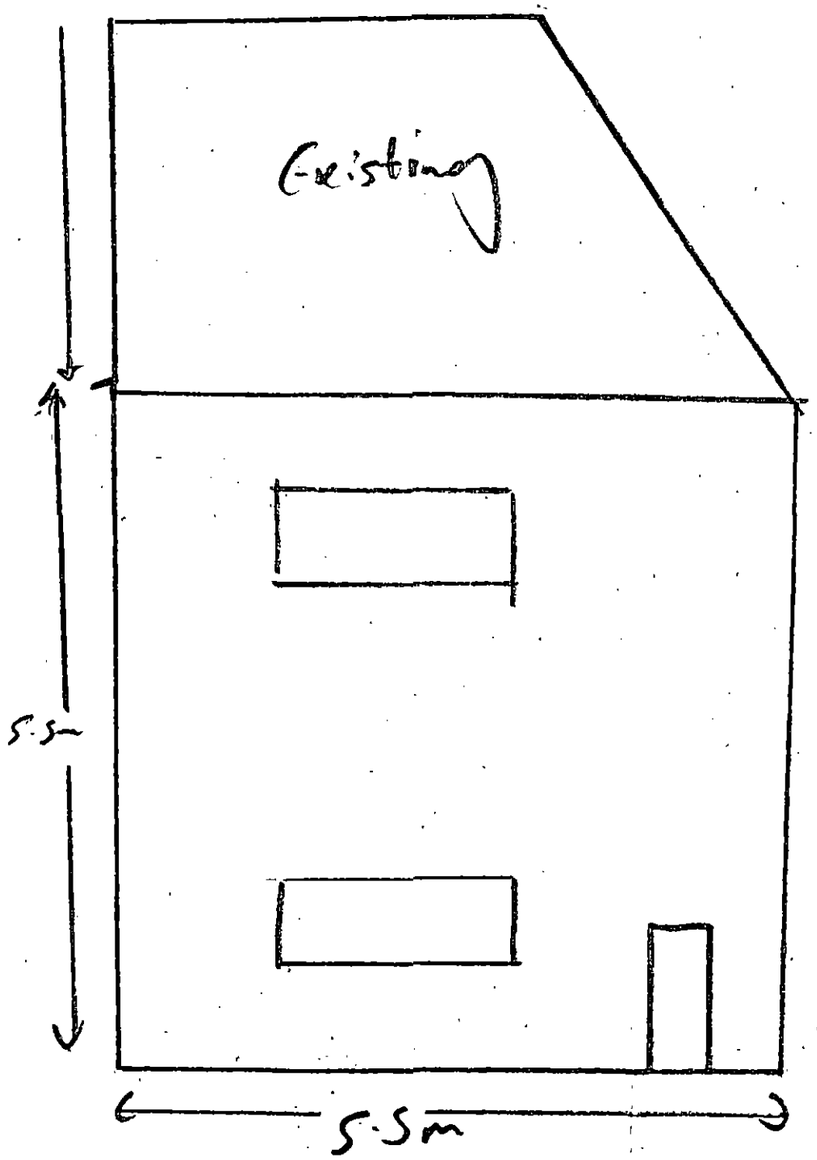


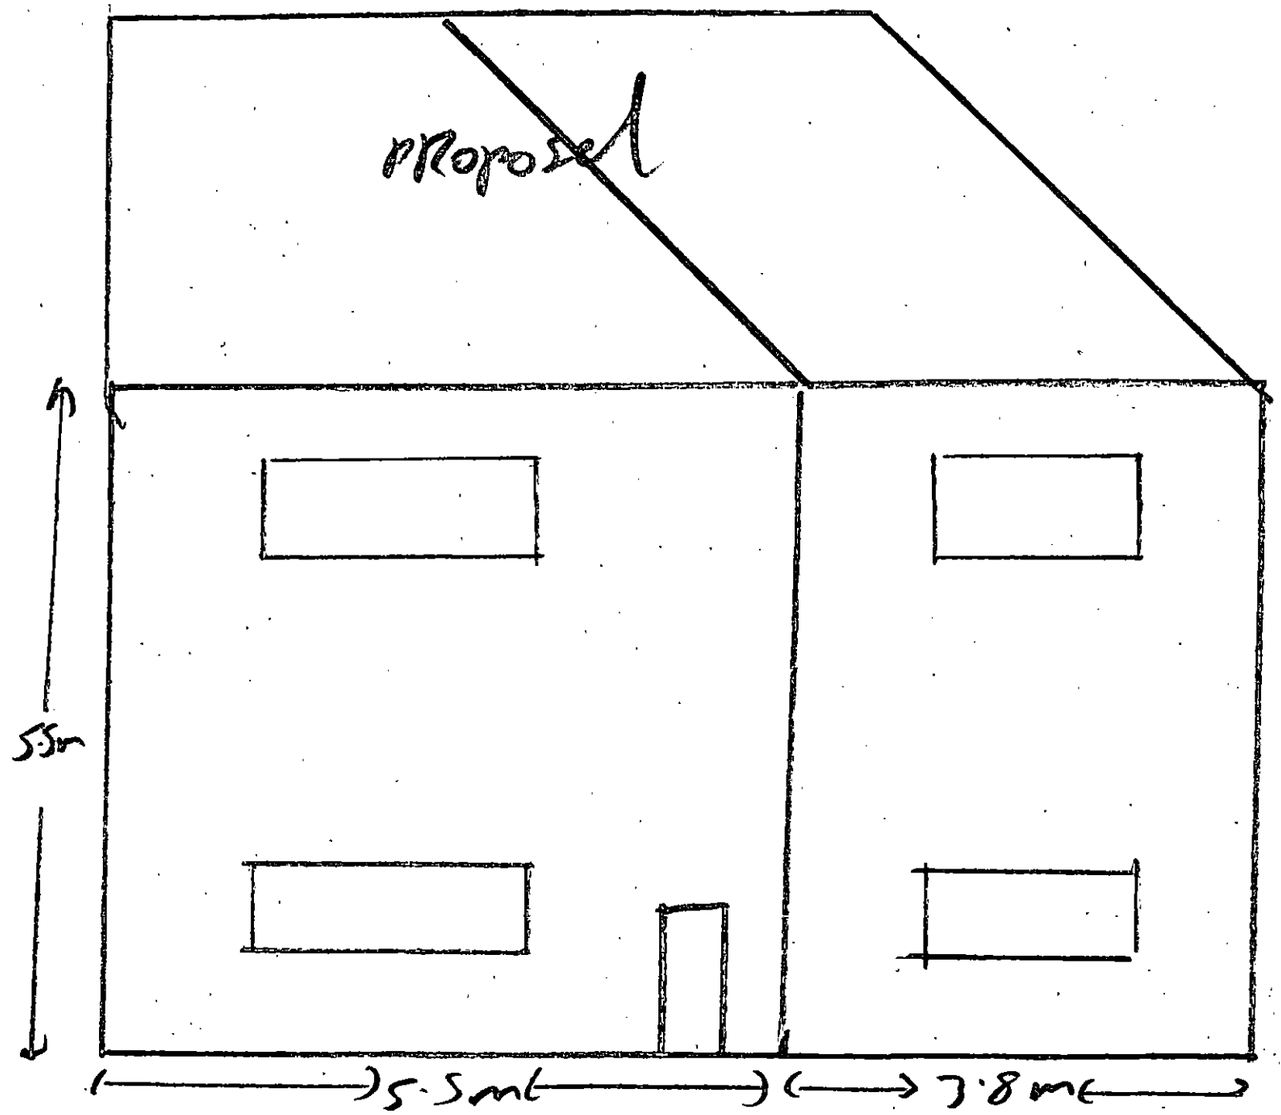


1:50

Rear

Existing

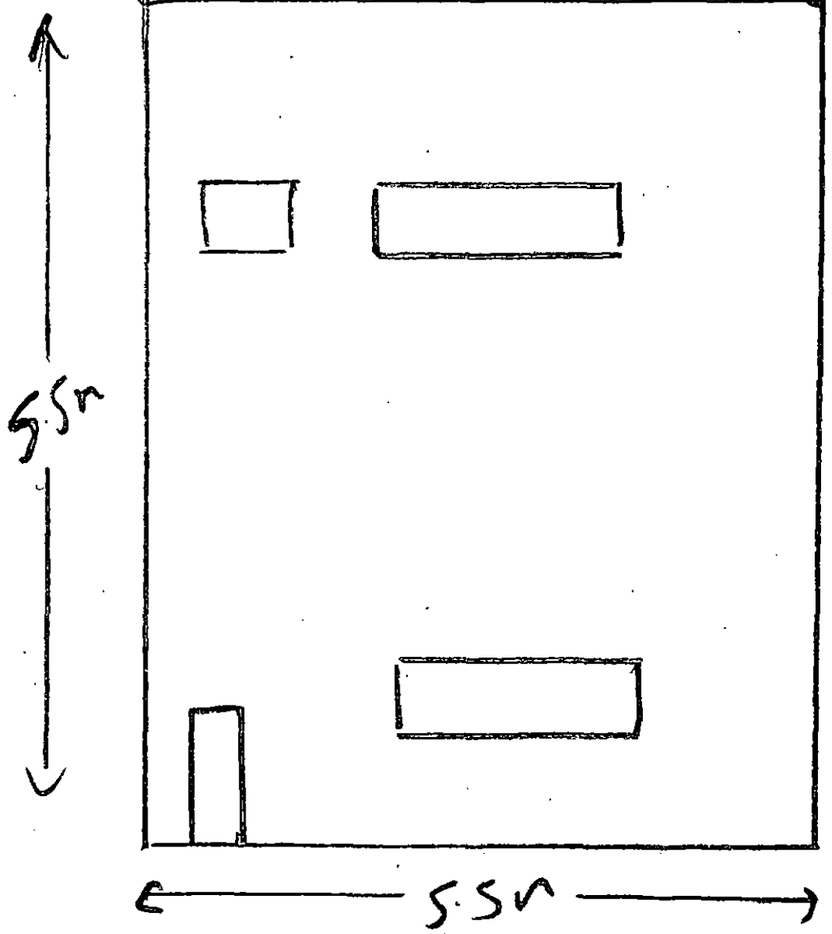

Proposed

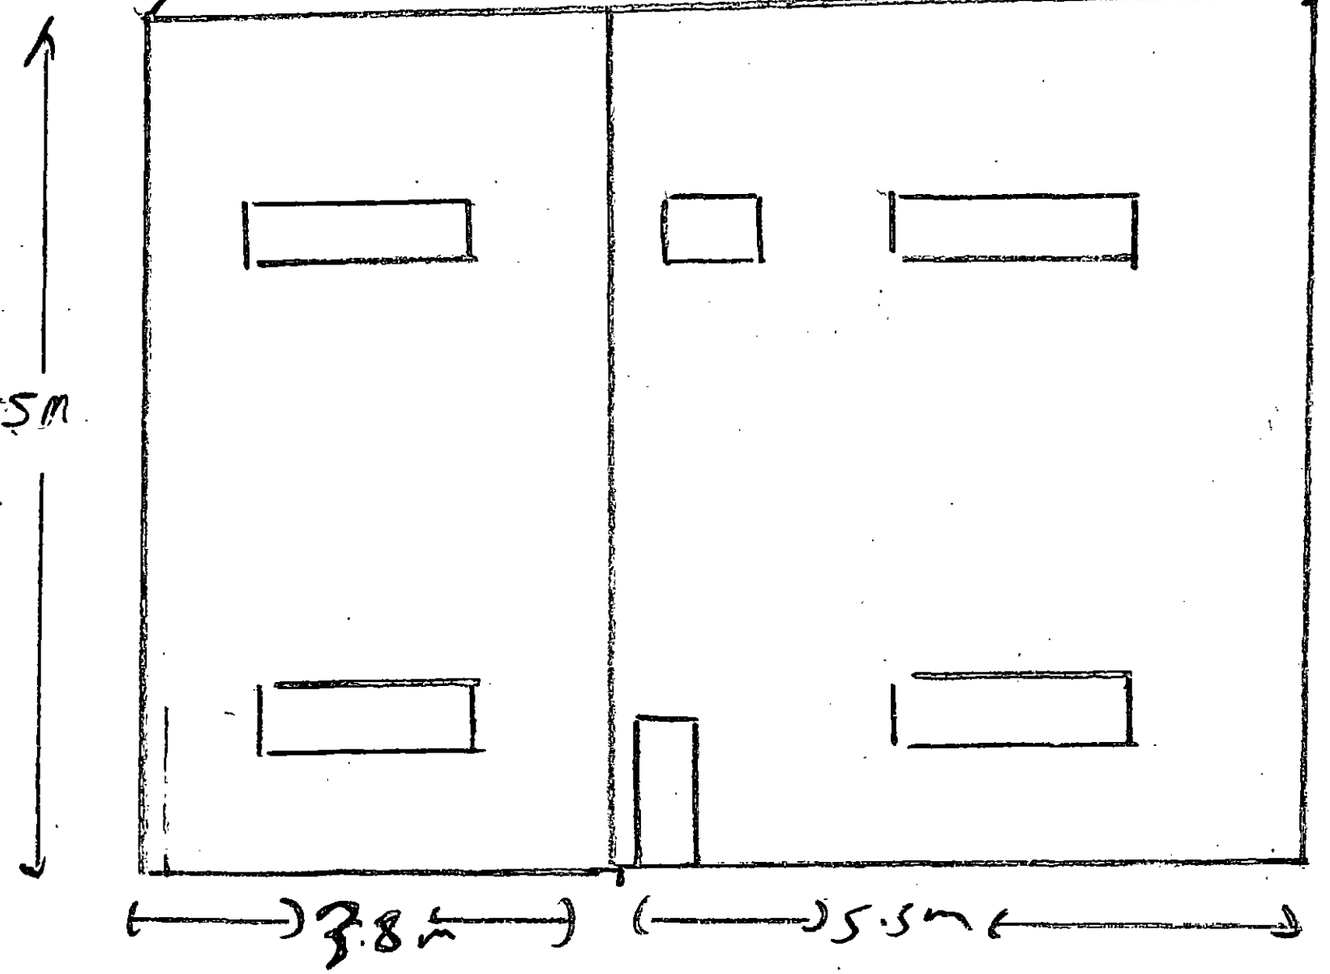


1 confield lane

1:50

1st floor

Existing

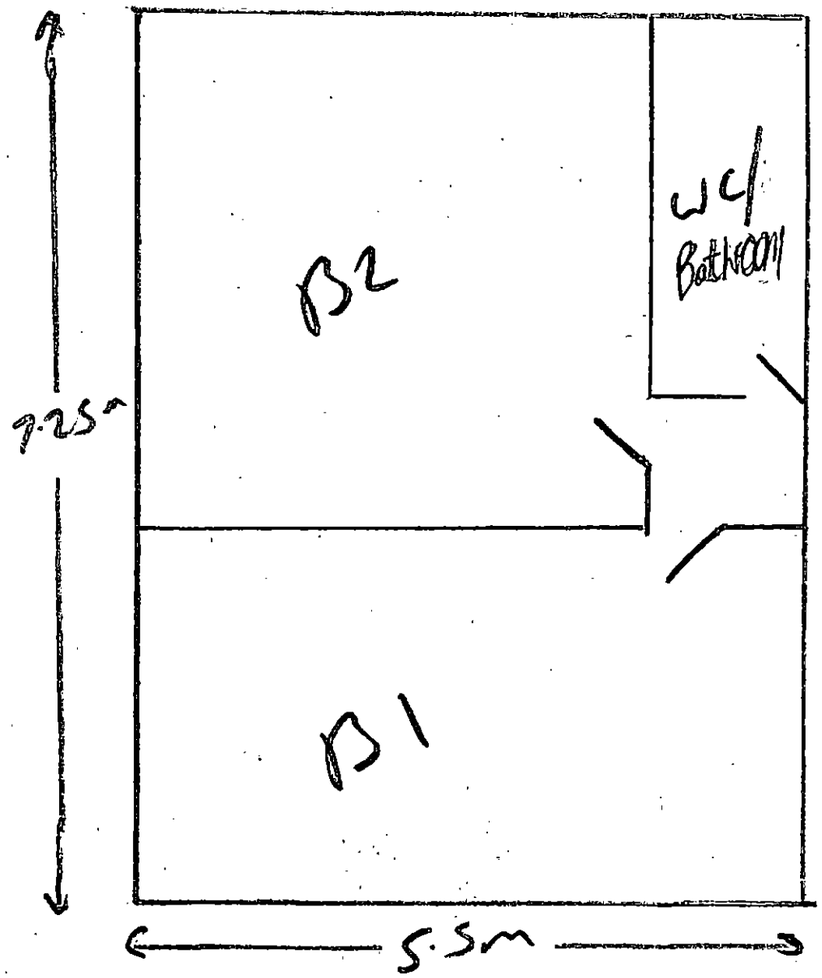

Proposed

