




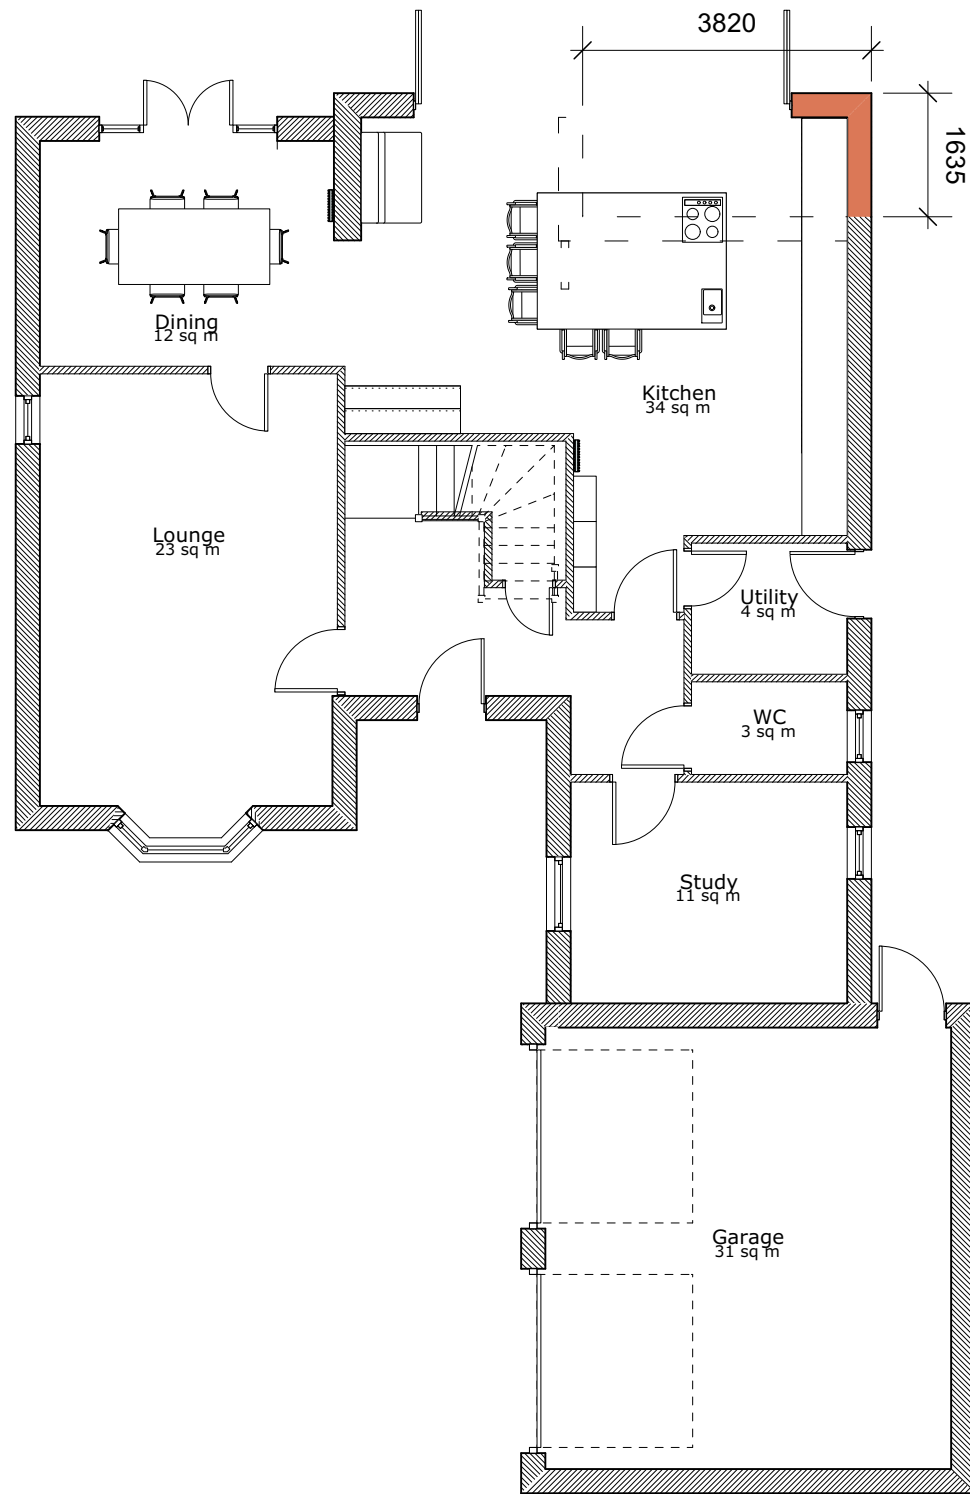

1 Proposed Ground Floor
Scale: 1:100

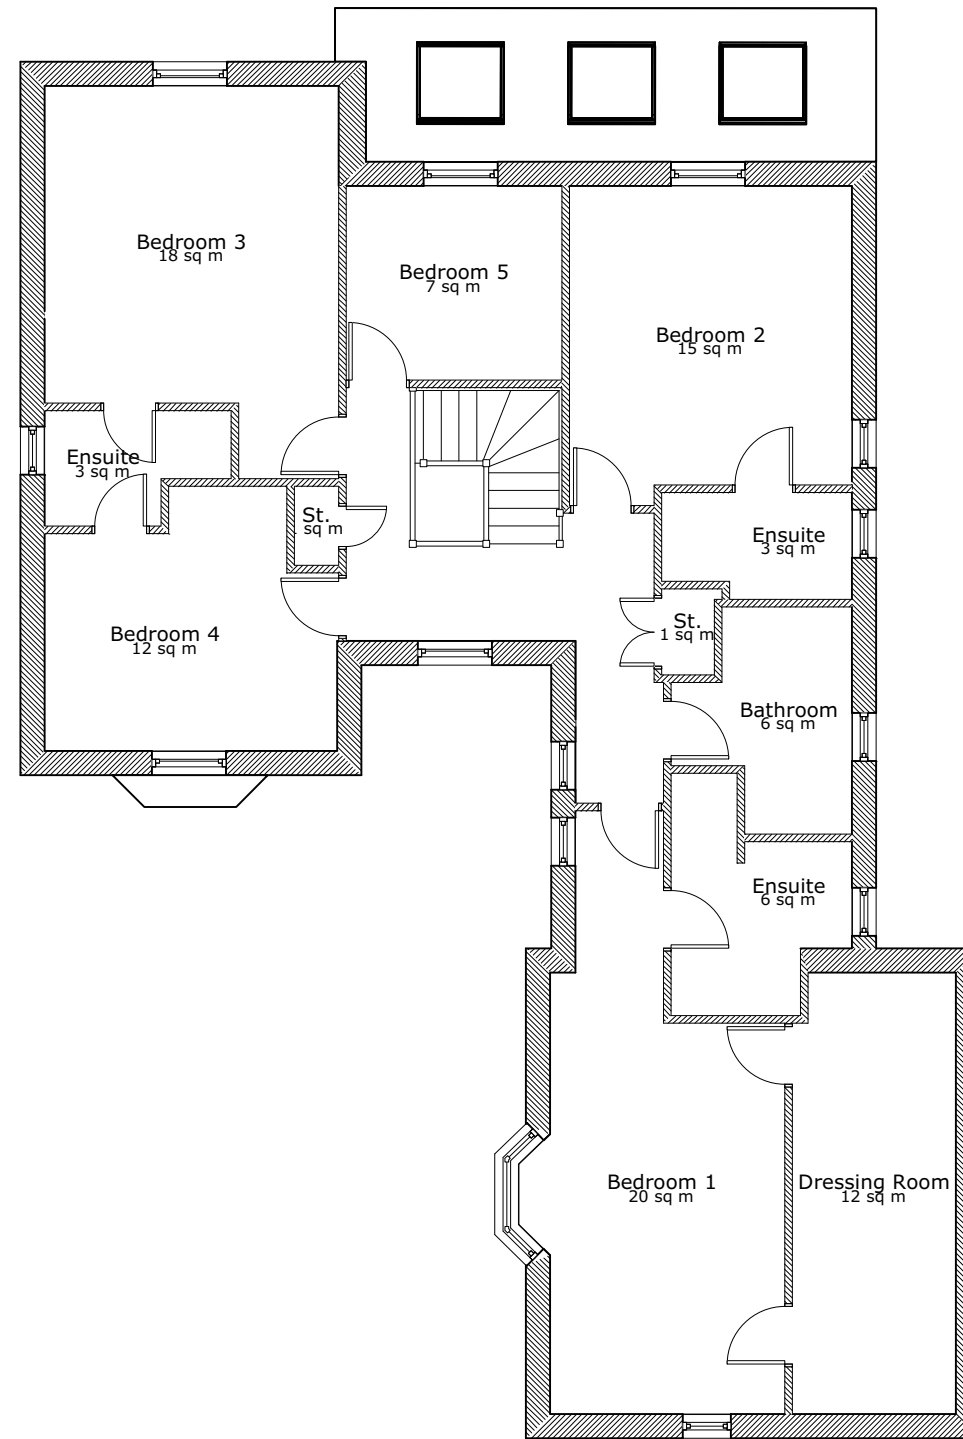

2 Proposed First Floor
Scale: 1:100

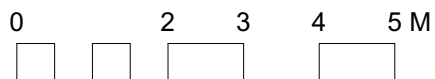

- Proposed walls
- Existing walls
- Walls to be removed

DO NOT SCALE FROM DRAWINGS.

Client
Mr & Mrs Beevers

Address
**49 Church Drive
Hoylandswaine, S36 7LZ**

Project
49 Church Drive

Drawing
Proposed Plans



E: rachel@rldmstudio.co.uk
T: 07595603049

Scale	1:100 @ A3
Date	:29/09/2021
Dwg No.	:2123-RLDM-00-DR-A-00100-S2
Rev.:P01	