

N

Site Location Plan
1:1250 Scale at A1

0m 2.5m 5m 7.5m 10m

Scale Bar 1:100

0m 20m 50m 100 km

Scale Bar 1:1250

Plan Key:	
Demolished Wall	
Existing Wall	
Proposed Wall	




Proposed Front Elevation (South-East Facing)
Scale1:100 at A1




Proposed Rear Elevation (North-West Facing)
Scale 1:100 at A1




Proposed Side Elevation (South-West Facing)
Scale 1:100 at A1

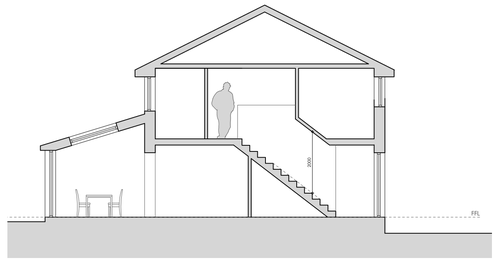


Proposed Indicative Section
Scale 1:100 at A1

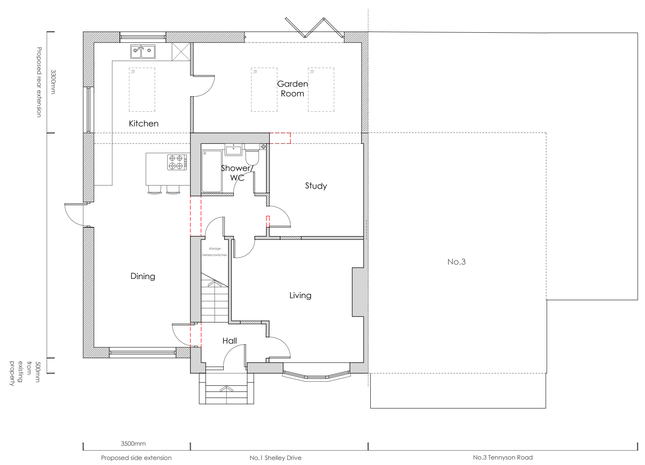

Proposed Ground Floor Plan
Scale 1:100 at A1

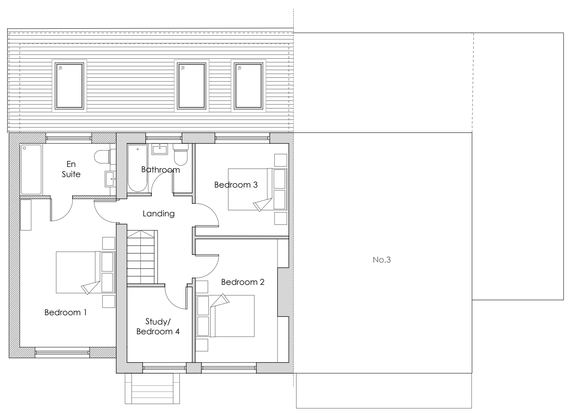

Proposed First Floor Plan
Scale 1:100 at A1

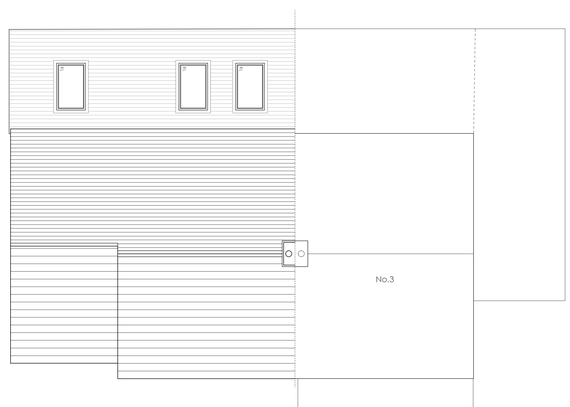

Proposed Roof Plan
Scale 1:100 at A1

Rev	Date	Comments
01	01/02/22	PLANNING

PLANNING

Client
James Swann

Project
1 Shelley Drive
Monk Bretton
Barnsley
S71 2LR

Title
Proposed:
Floor plans, Roof Plan, Elevations,
Indicative Section & Site Location Plan

Project No.	Date
2602	01.02.2022
Drawing No. 2602-02	Revision 01
As shown at A1	Drawn DR

Doug Riley Design
doug.riley@zoho.com