




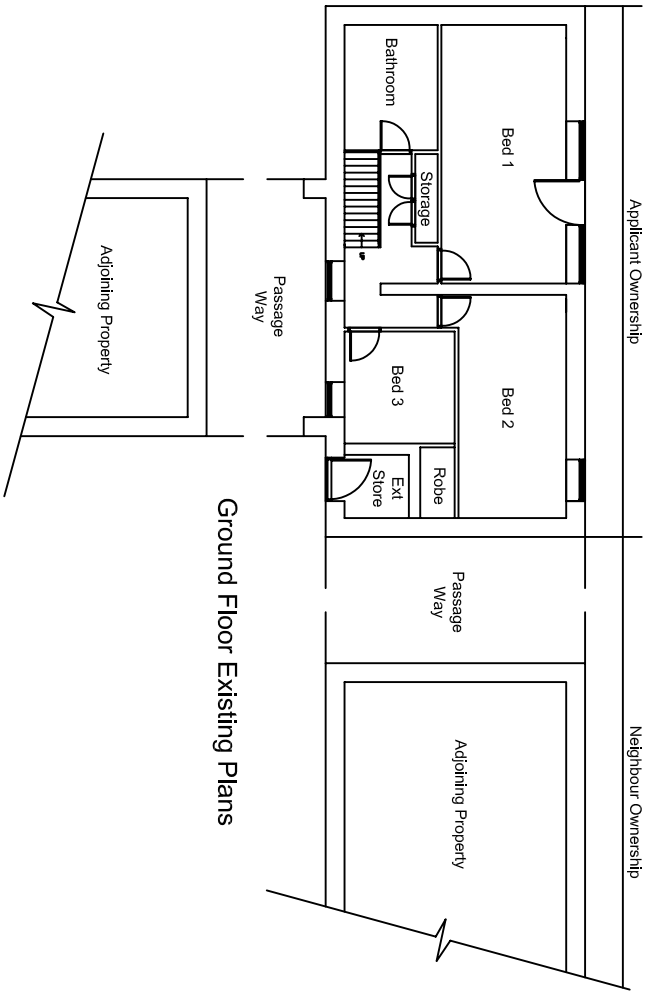


Ground Floor Existing Plans

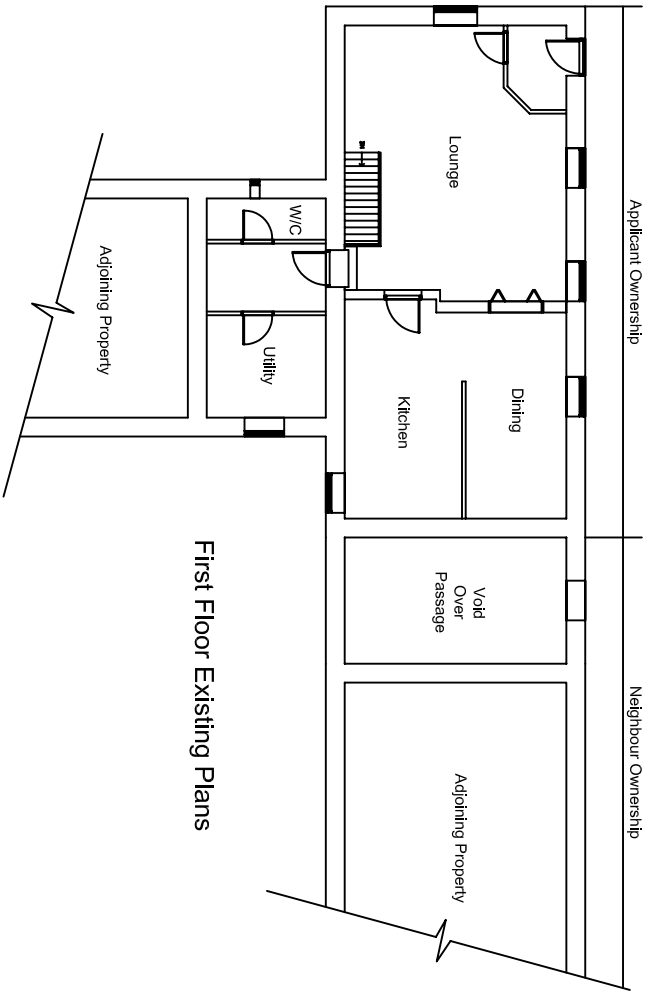

First Floor Existing Plans

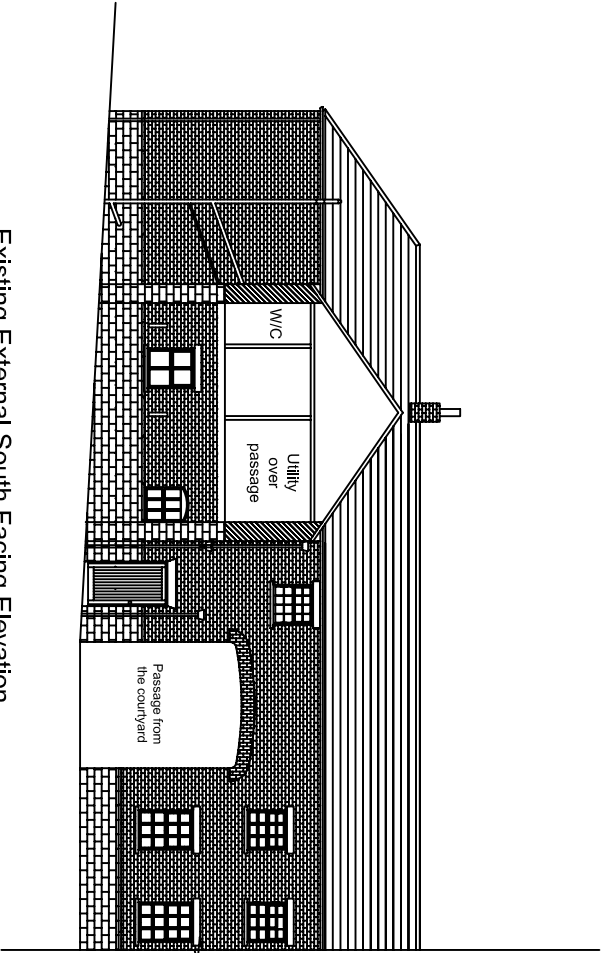

Existing External South Facing Elevation

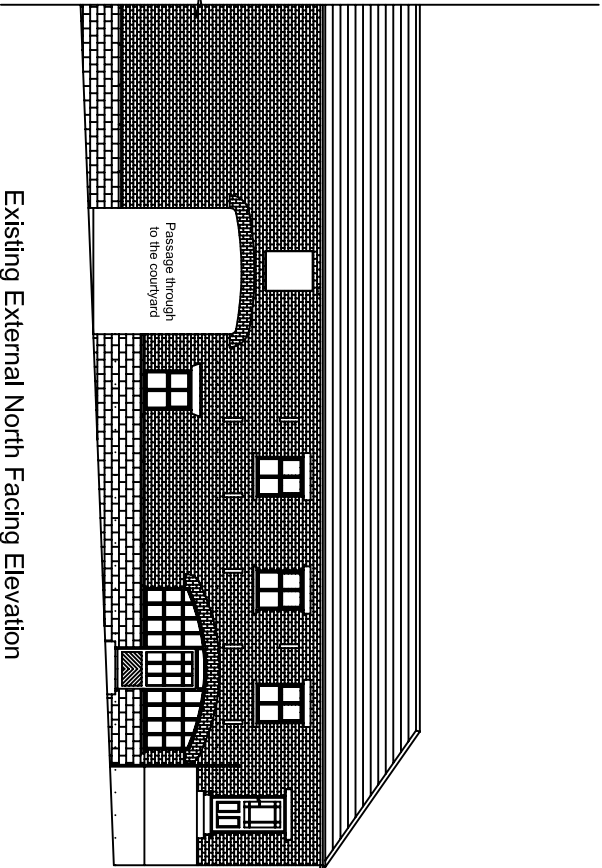

Existing External North Facing Elevation

Existing South Facing Photo



Existing North Facing Photo



PLANNING

THE OLD FARM HOUSE
CANNON HALL CAWTHORPE
BARNSLEY S75 4AT

DRAWING No SCALE DATE DRAWN
H112/101 1:200@A3 OCT 2008 JMW

25 Queens Square Business Park
Huddersfield Road
Holley Holmth
West Yorkshire HD9 6DZ

Tel: 01484 303 800
Fax: 01484 664 133



J + J BOLCHOVER
ARCHITECTS

EXISTING PLANS / ELEVATIONS

scale 1:200