
0 2 4 6 8 10m

1:200 (A4)

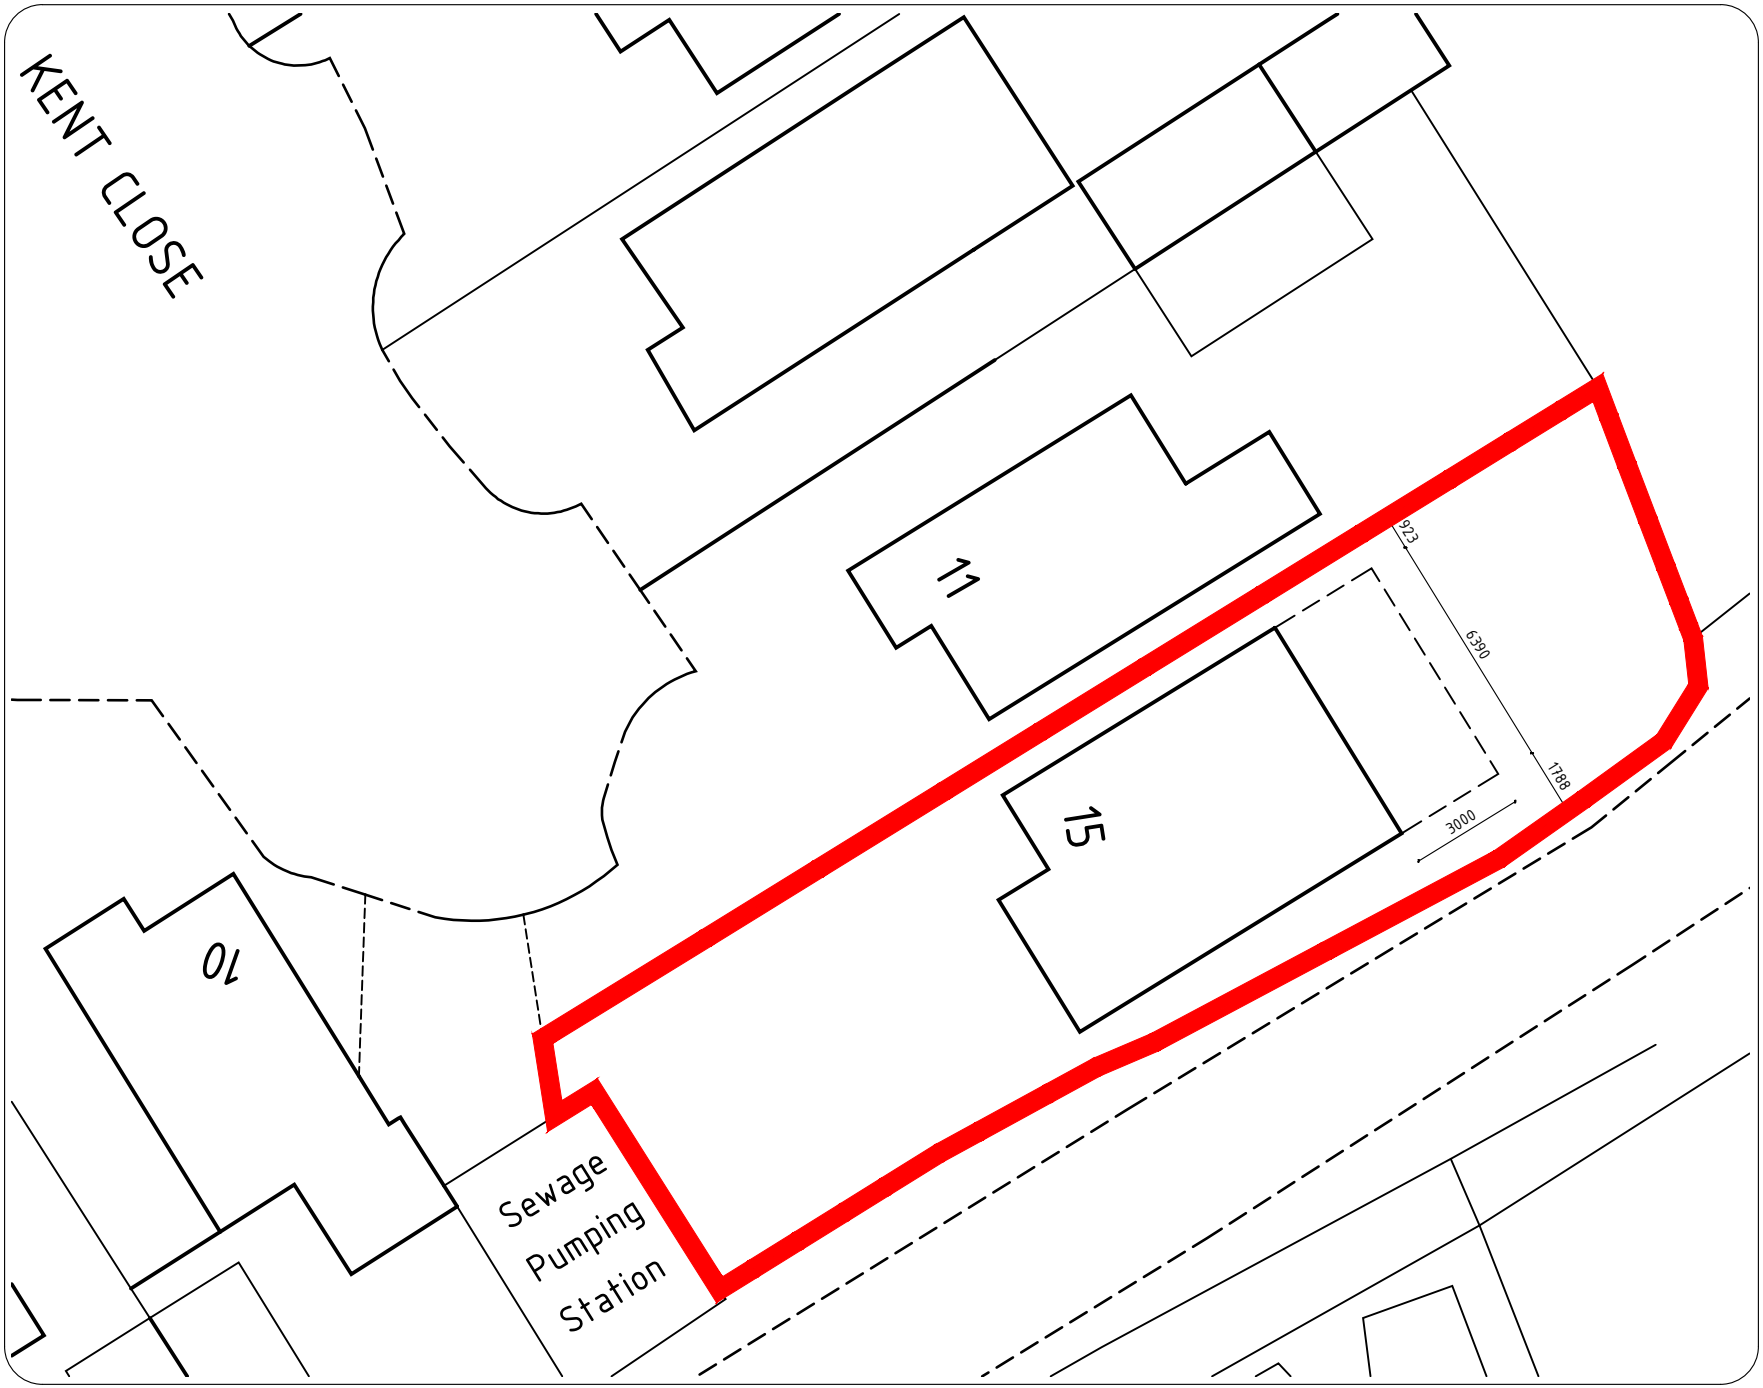

Location Plan 1:200 @ [A4]

Rev.	Description
Rev P1 Date	Edit
Rev P2 Date	Edit
Rev P3 Date	Edit
Rev P4 Date	Edit
Rev P5 Date	Edit
Rev P6 Date	Edit
Rev P7 Date	Edit
Rev P8 Date	Edit

Status	Planning & Bldg Regs
Client	Mr. & Mrs. D. Roe
Site Address	15 Kent Close, Royston Barnsley, S71 4FB
Project	Proposed Single Storey Rear Extension
Job Type	Householder Application
Title	Block Plan
Scale	1:1250
Date	06-06-2022
Drawing No:	P / DS Roe / 003 [A4]

Abacus Design

Architecture, Planning, Project Management

13 South View Drive . East Bierley . Bradford . West Yorks . BD4 6PT

Mobile: 0777 468 1006 . E-mail: Paul.AbacusDesign@Gmail.com