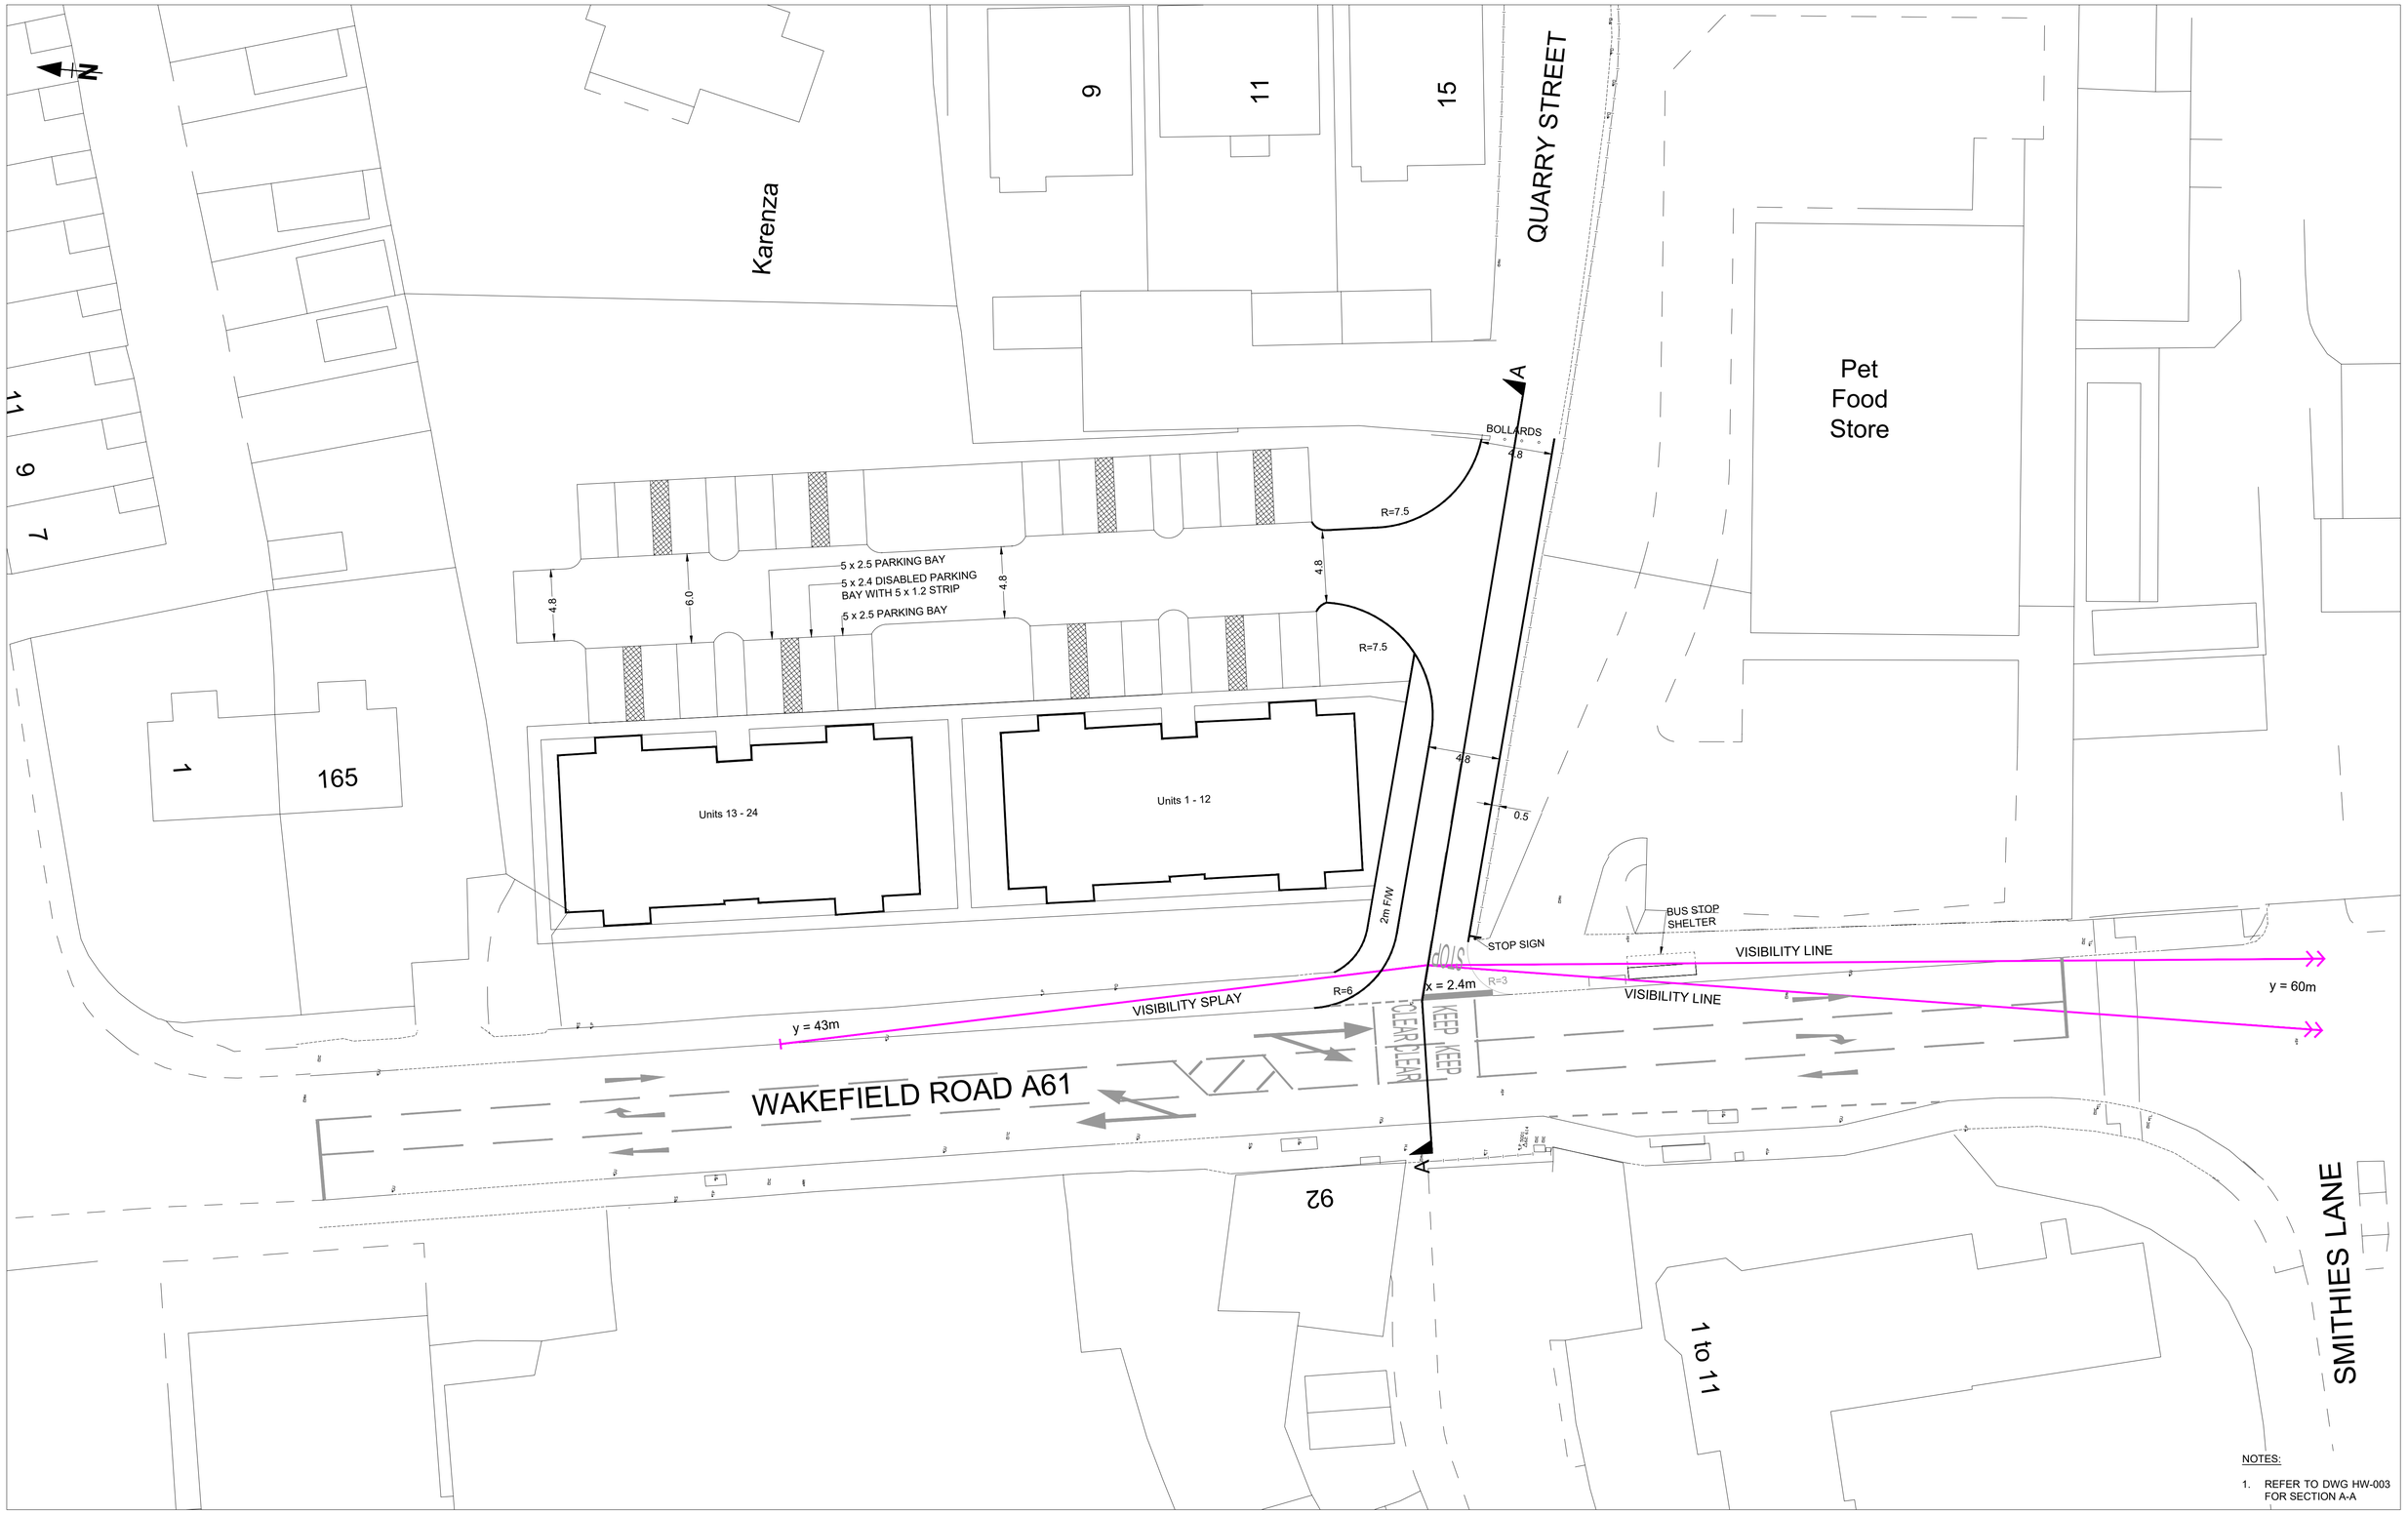


NOTES:

1. REFER TO DWG HW-003 FOR SECTION A-A

©CROWN COPYRIGHT AND DATABASE RIGHTS 2019 ORDNANCE SURVEY 0100031673

REV	DATE	NAME	CHECK	NOTE

THIS DOCUMENT HAS BEEN PREPARED IN ACCORDANCE WITH THE SCOPE OF INSPIRE DESIGN & DEVELOPMENT LTD'S APPOINTMENT WITH ITS CLIENT AND IS SUBJECT TO THE TERMS OF THAT APPOINTMENT, INSPIRE DESIGN & DEVELOPMENT LTD ACCEPTS NO LIABILITY FOR ANY USE OF THIS DOCUMENT OTHER THAN BY ITS CLIENT AND ONLY FOR THE PURPOSES FOR WHICH IT WAS PREPARED AND PROVIDED. © INSPIRE DESIGN & DEVELOPMENT LTD 2019

CLIENT: TGN CONSTRUCTION (YORKSHIRE) LTD

PROJECT: WAKEFIELD ROAD, BARNSLEY

DRAWING TITLE: ACCESS ARRANGEMENT

DRAWING STATUS: FOR INFORMATION

DATE: 14 August 2019

SCALE @ A1: 1:200

DRAWN:	CHECKED:	APPROVED:
NGP	SR	SR

DRAWING No.: TGN-1433-01-HW-002

REVISION No.: