

PROPOSED BLDG LOCATION





FROM SITE → BLDG ENTRANCE

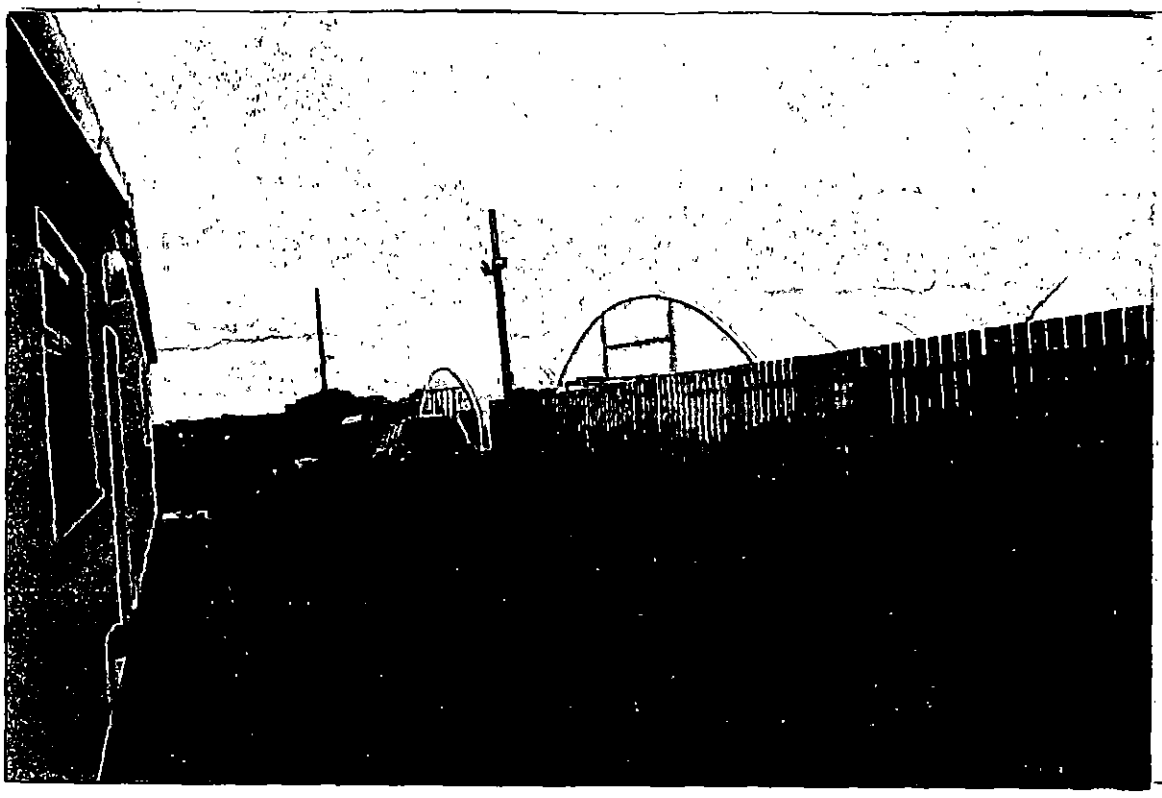

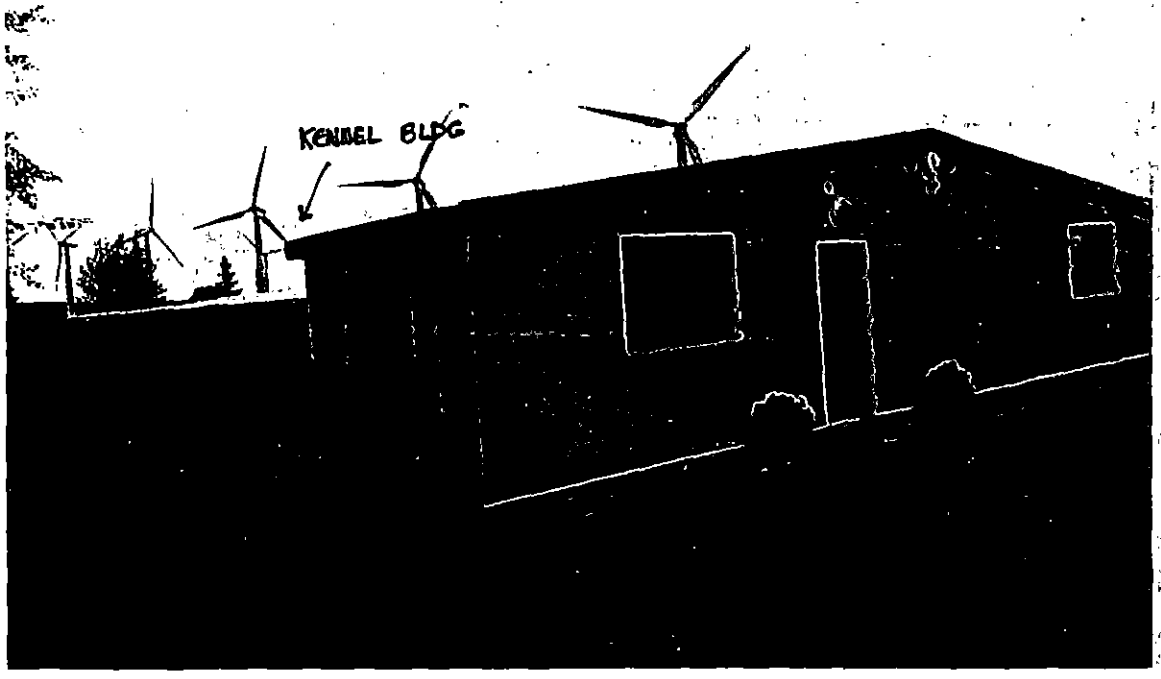

DOG KENNEL SITE

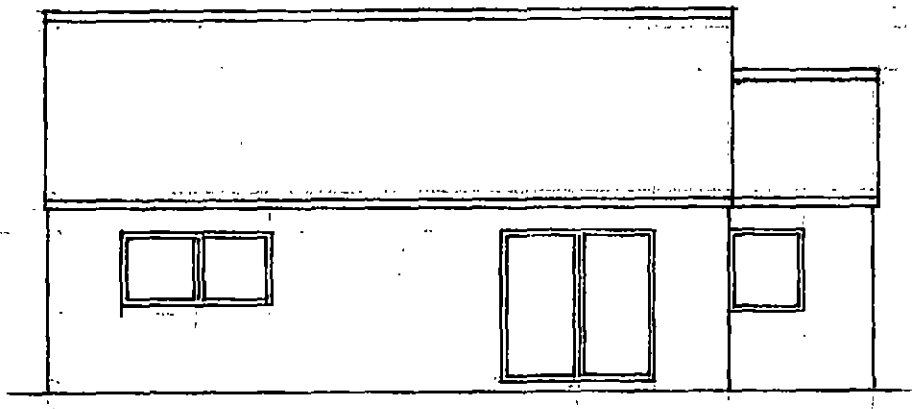

SOUTH

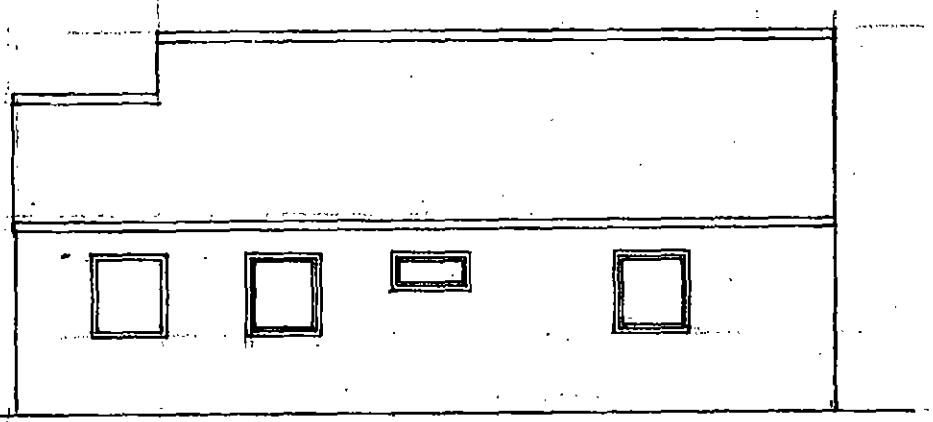

NORTH

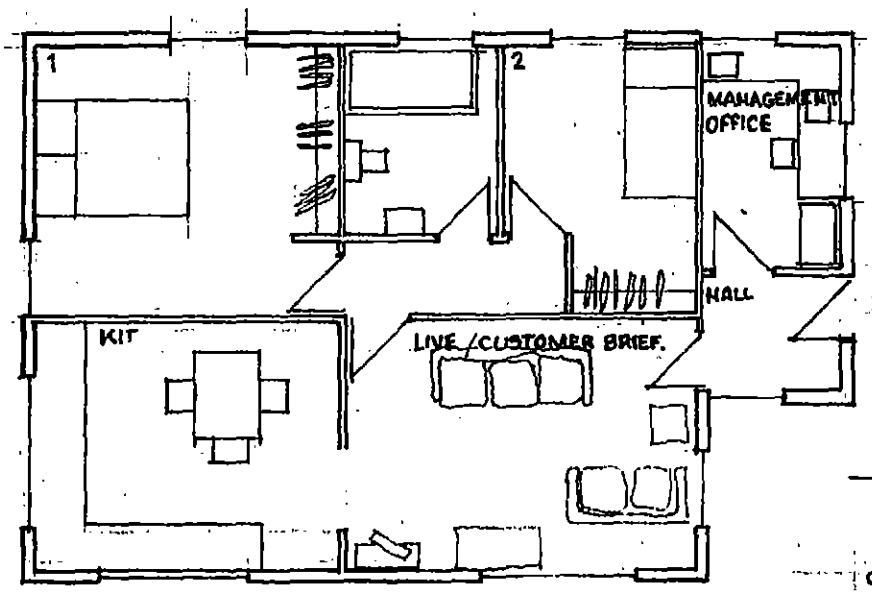

PLAN

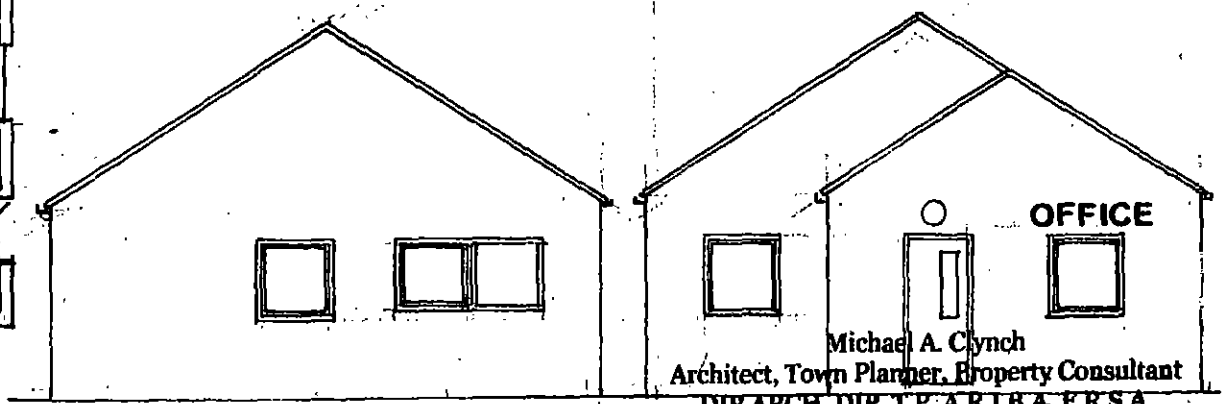

WEST

EAST

0 1 2 3 4 5 1:100M

Michael A. Clynch
Architect, Town Planner, Property Consultant
DIP.ARCH. DIP. T.P. A.R.I.B.A. F.R.S.A.

14 Huddersfield Road, Ingbirchworth, Penistone
Sheffield S36 7GF
Tel: 01226 766308

LIVE/WORK UNIT WINDMILL BOARDING KENNELS . PLAN . ELEVATIONS 1:100 SCALE 9/2020 DRG A1

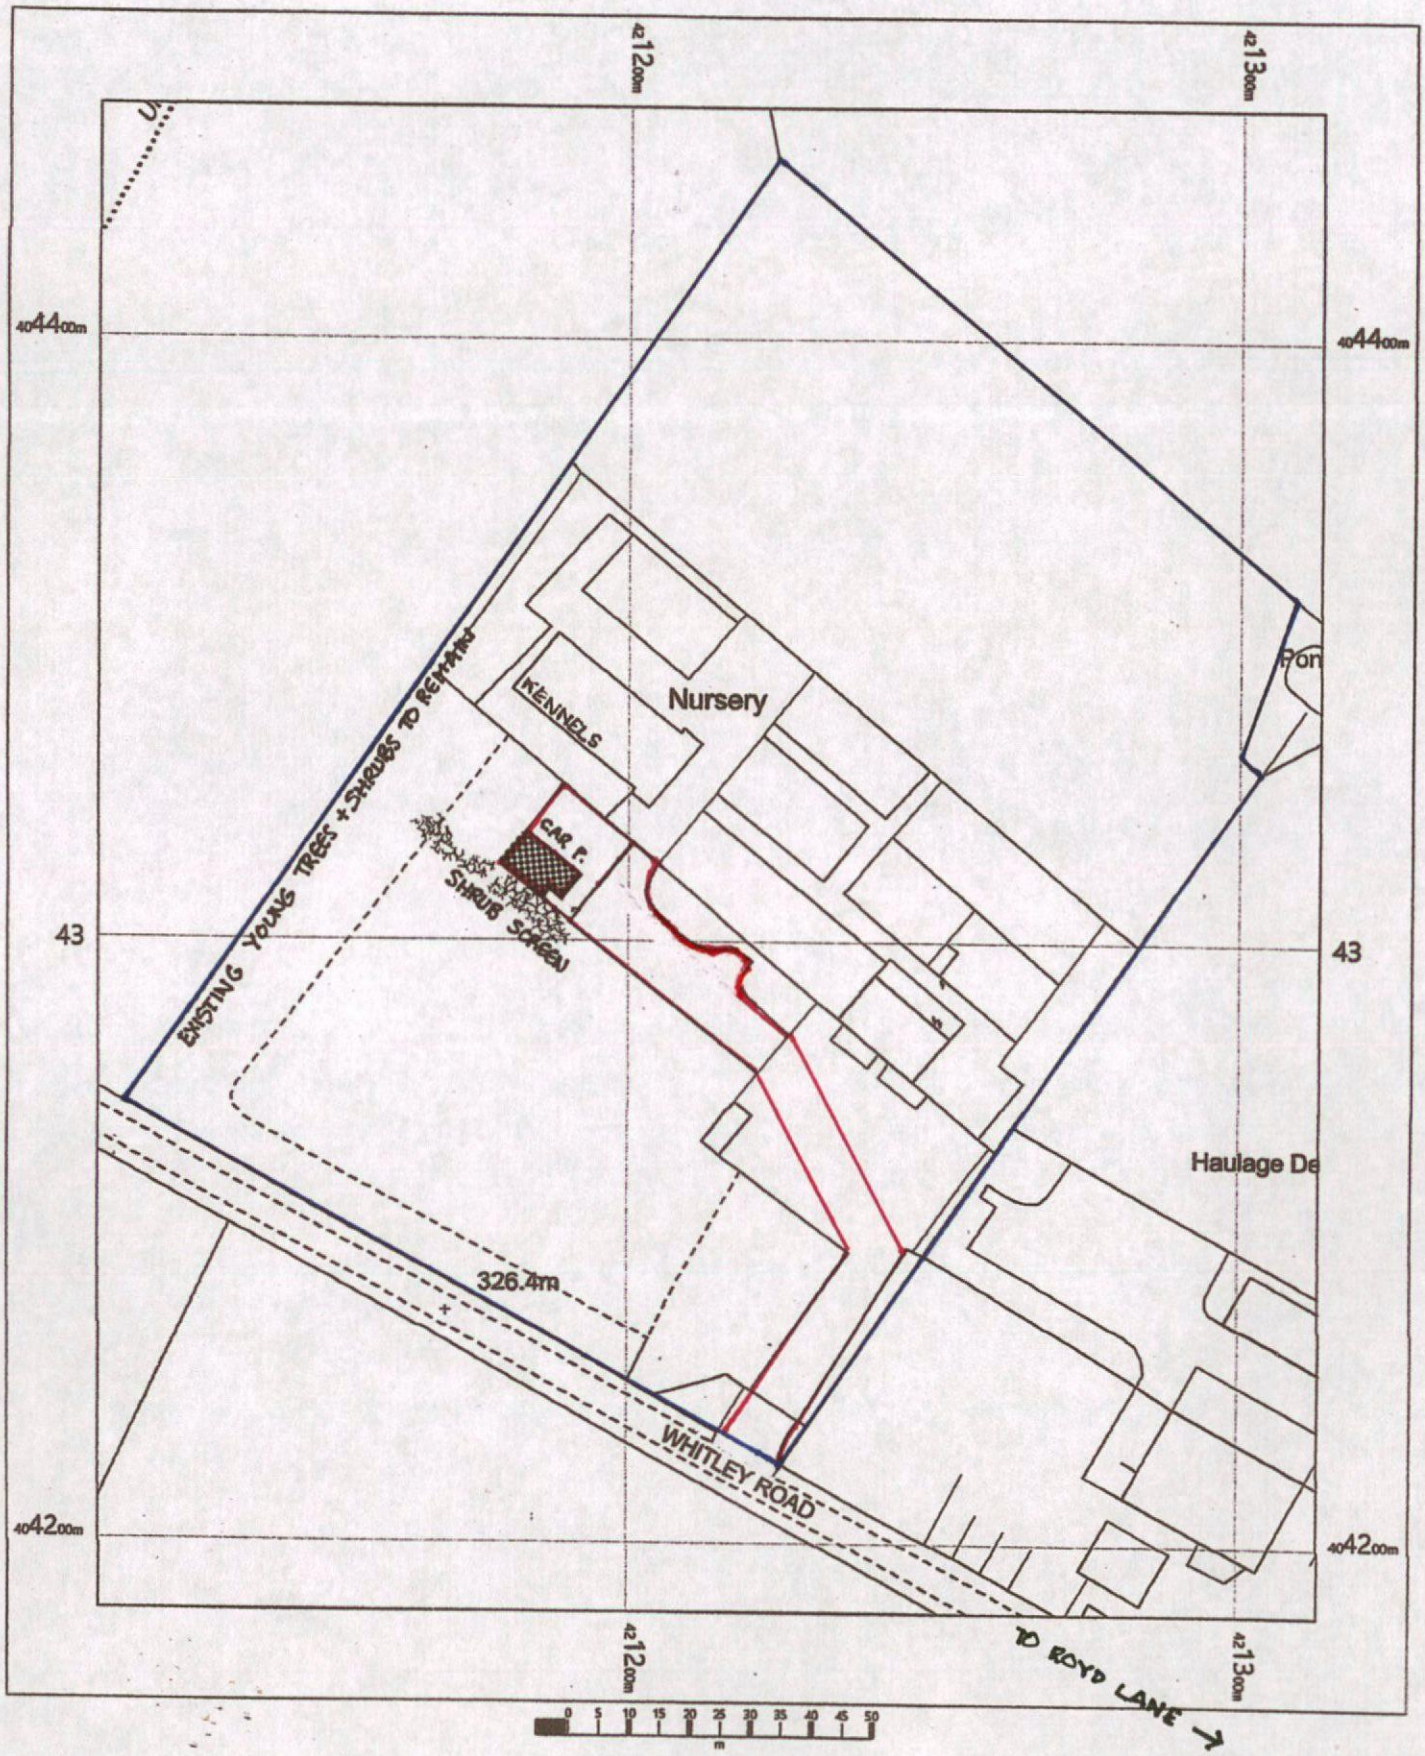

OS MasterMap 1250/2500/10000 scale
Friday, March 6, 2020, ID: BW1-00865892
www.blackwellmapping.co.uk

1:1250 scale print at A4, Centre: 421213 E, 404314 N

N

BLACKWELL'S
MAPPING SERVICES
PERSONAL & PROFESSIONAL MAPPING
www.blackwellmapping.co.uk