


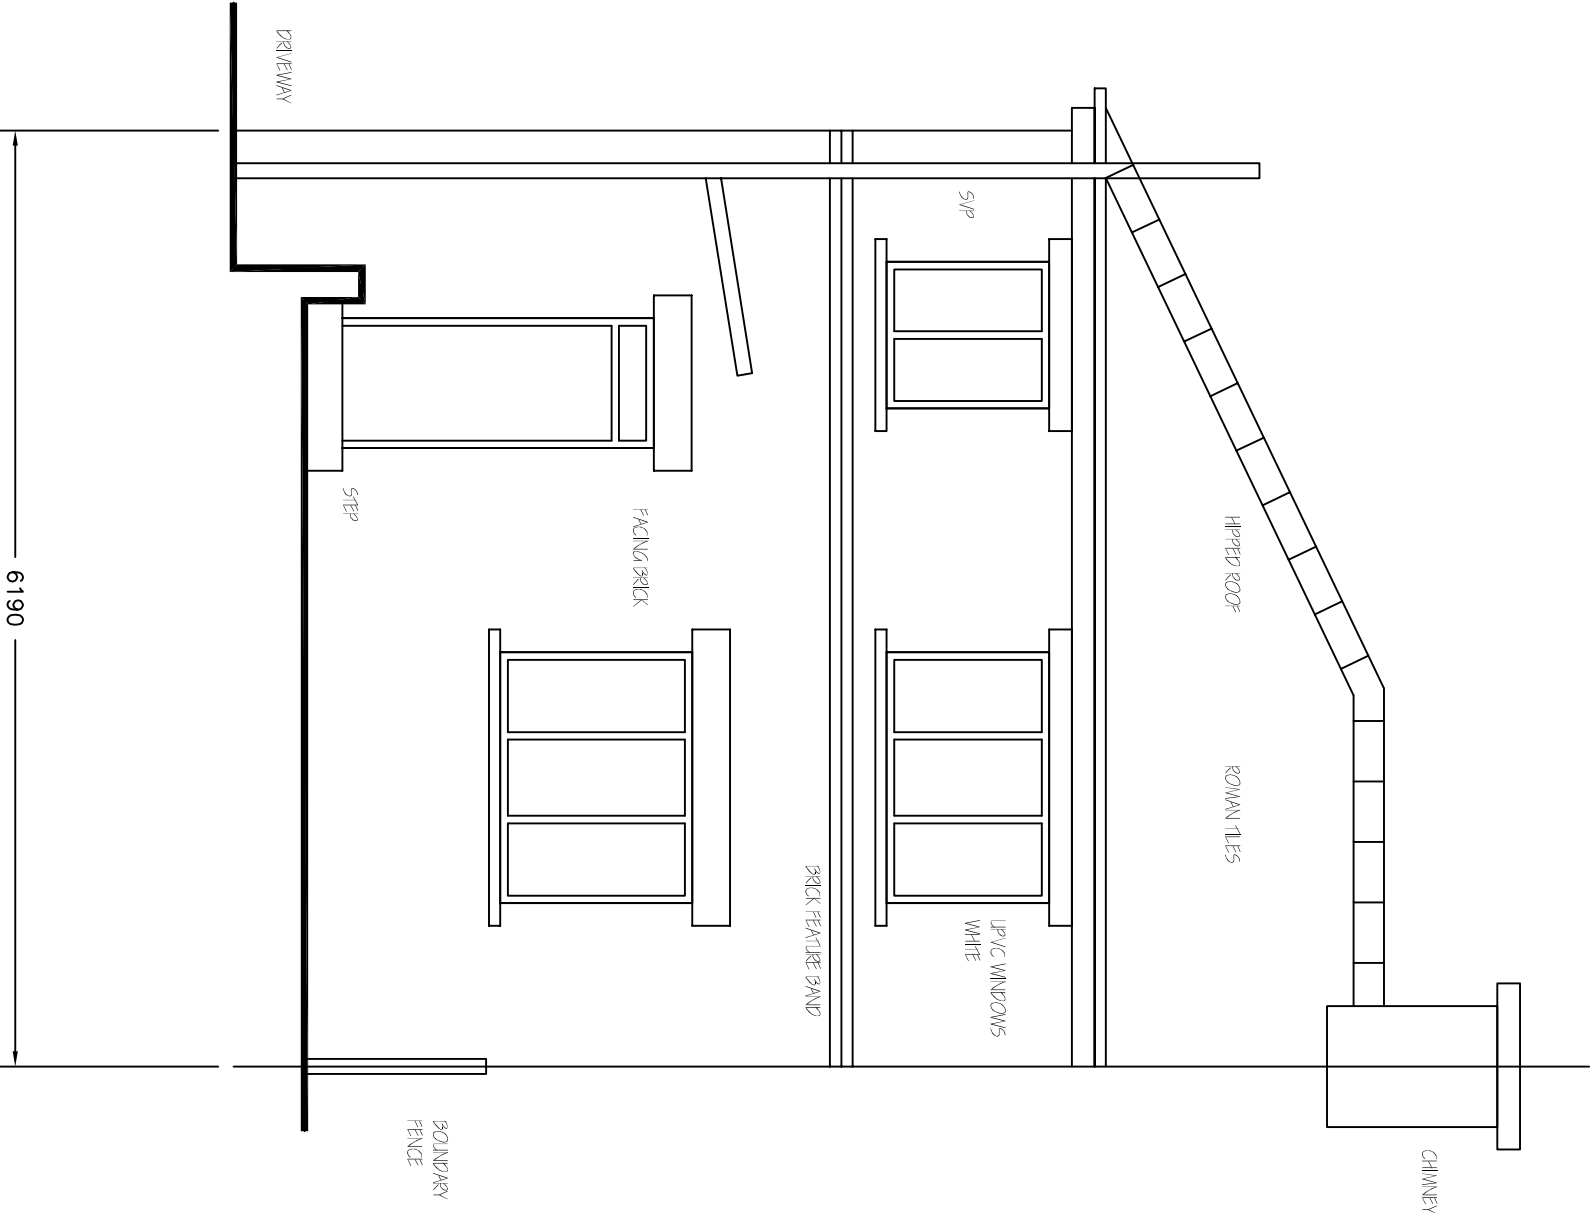

EXISTING REAR
ELEVATION 1:50

Revisions	A. A----	00-00-00
This drawing is for planning permission only and is not a construction drawing.		
Drawing Title	EXISTING-ELEVATIONS	
Job No. - Dwg No.	MCV/2014/2	-
Client:	28 STEAD LANE HOLLAND COMMON S74 0AE	
Scale.	1:50	