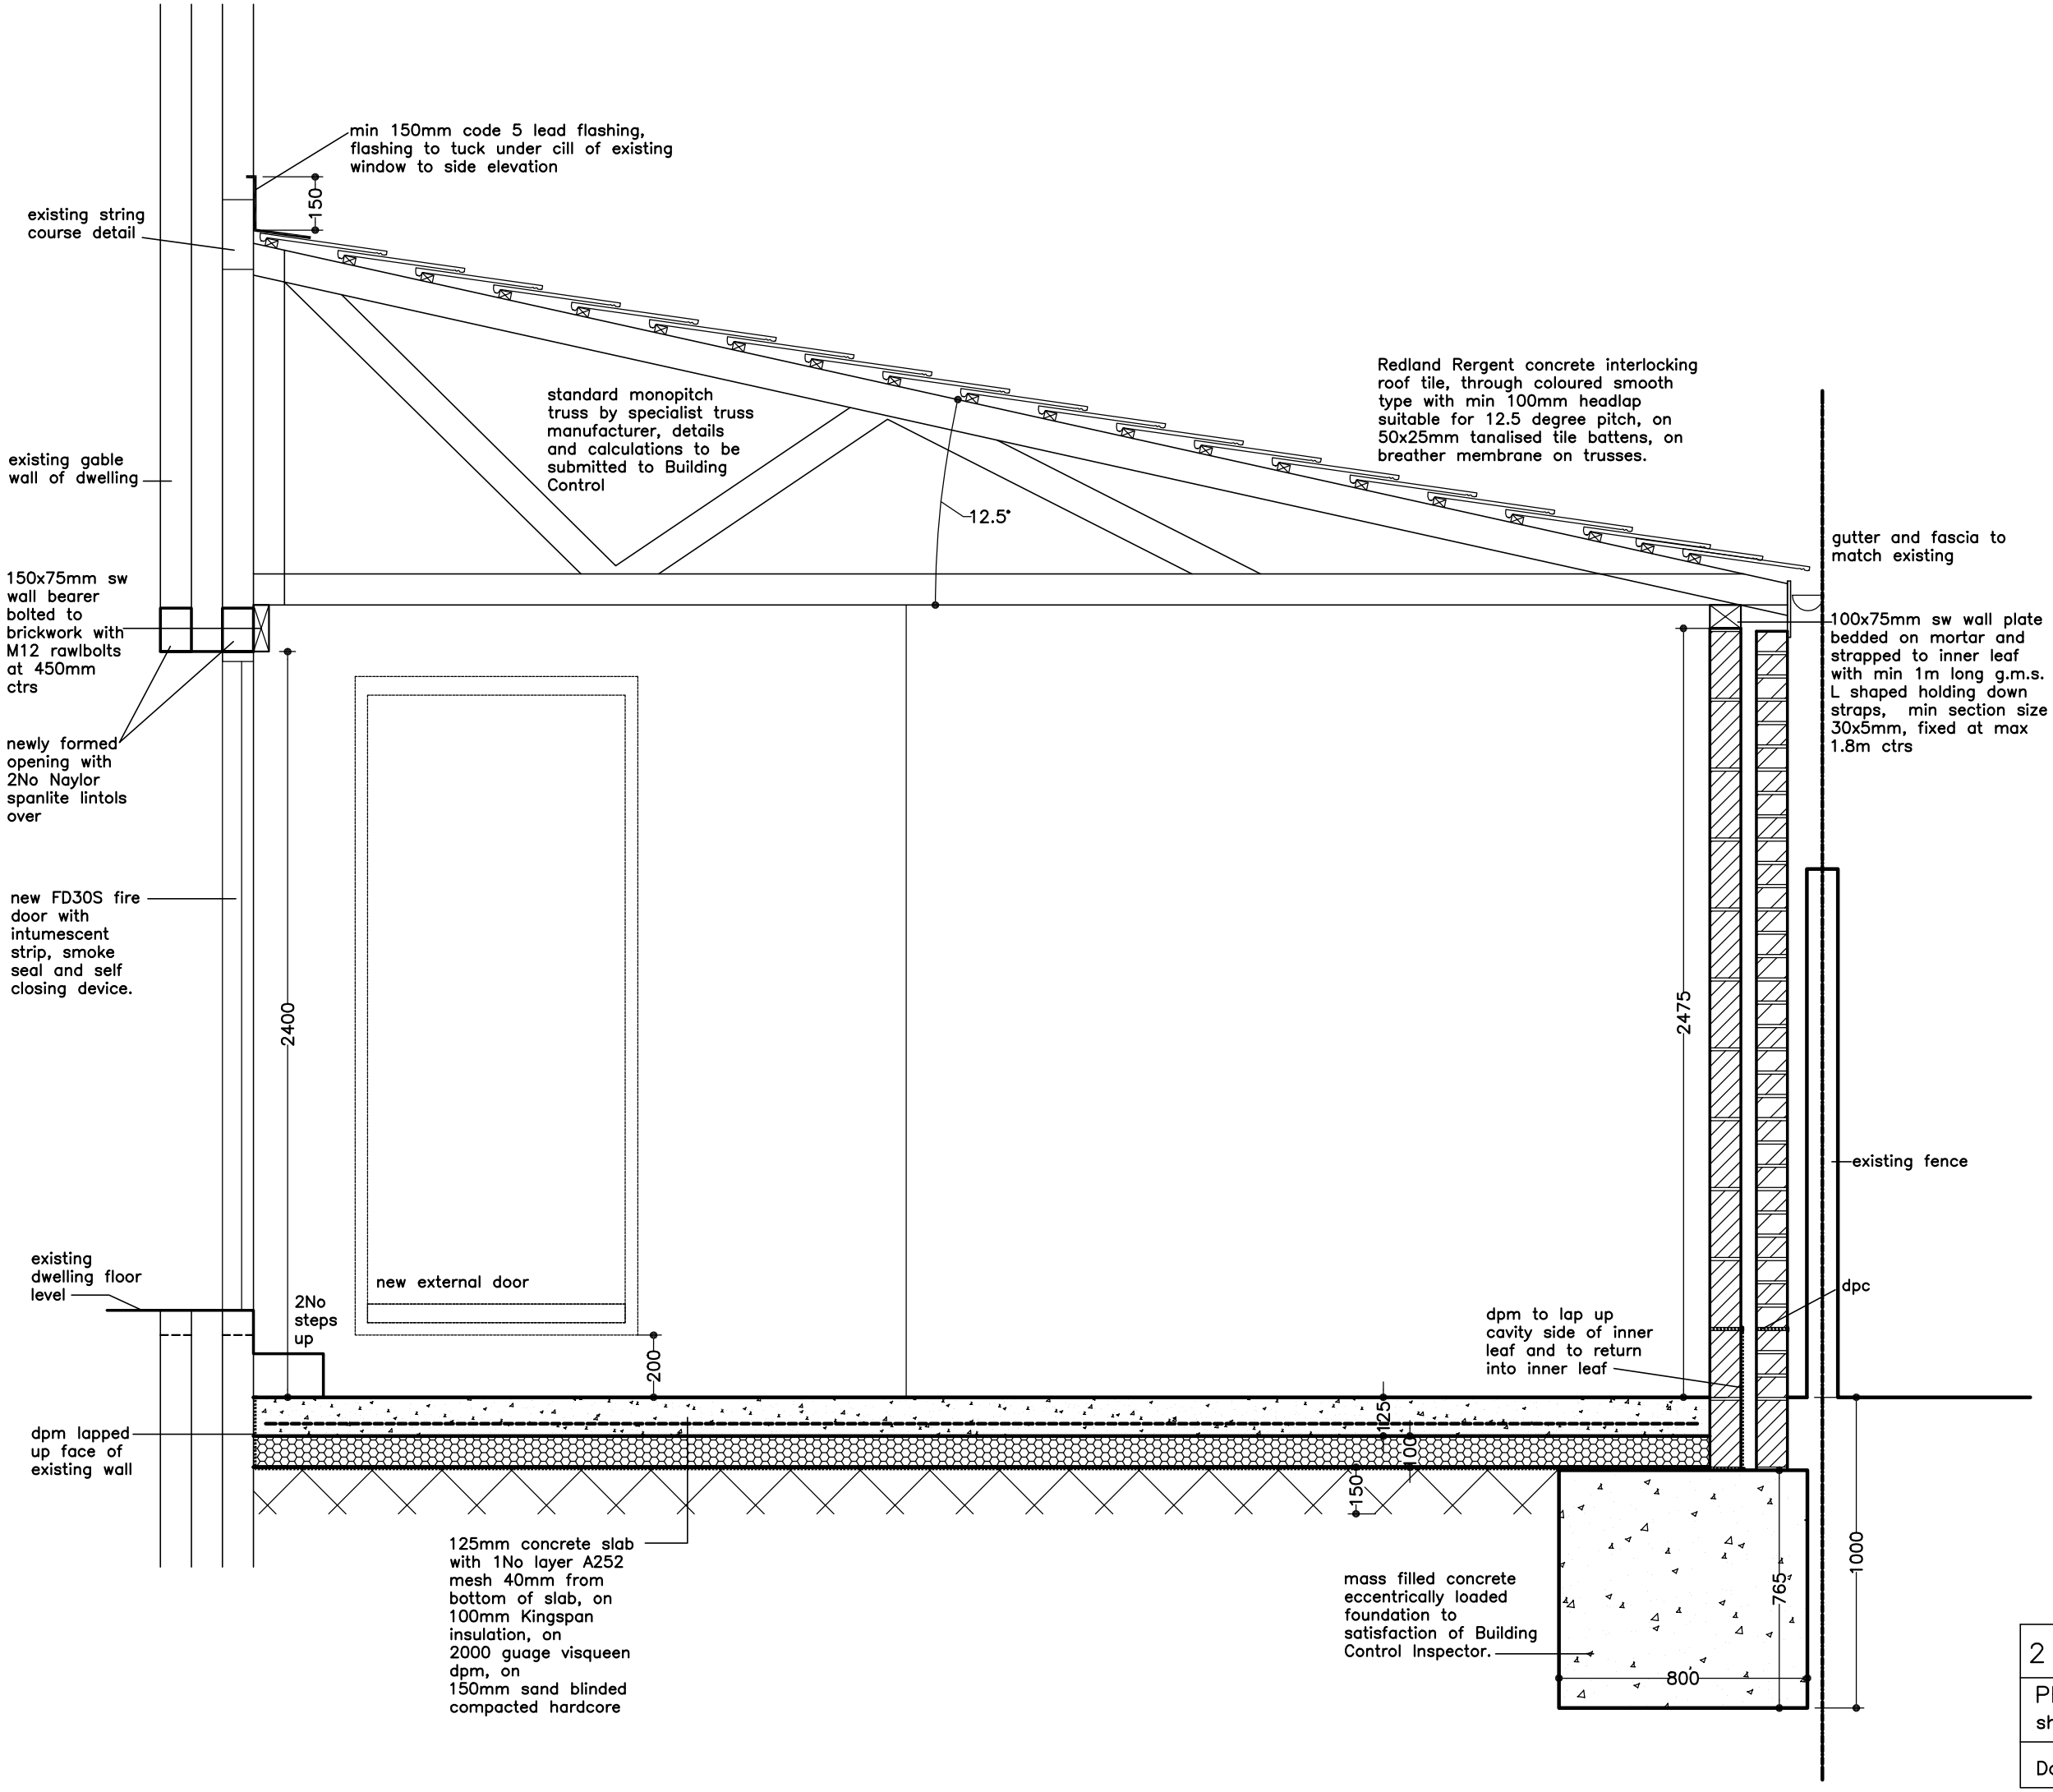



2 Bridge Street, Bolton

PROPOSED ATTACHED GARAGE
sheet 3 – PROPOSED SECTION A–A

Date: Jan 2014 Scale: 1:20@A3