



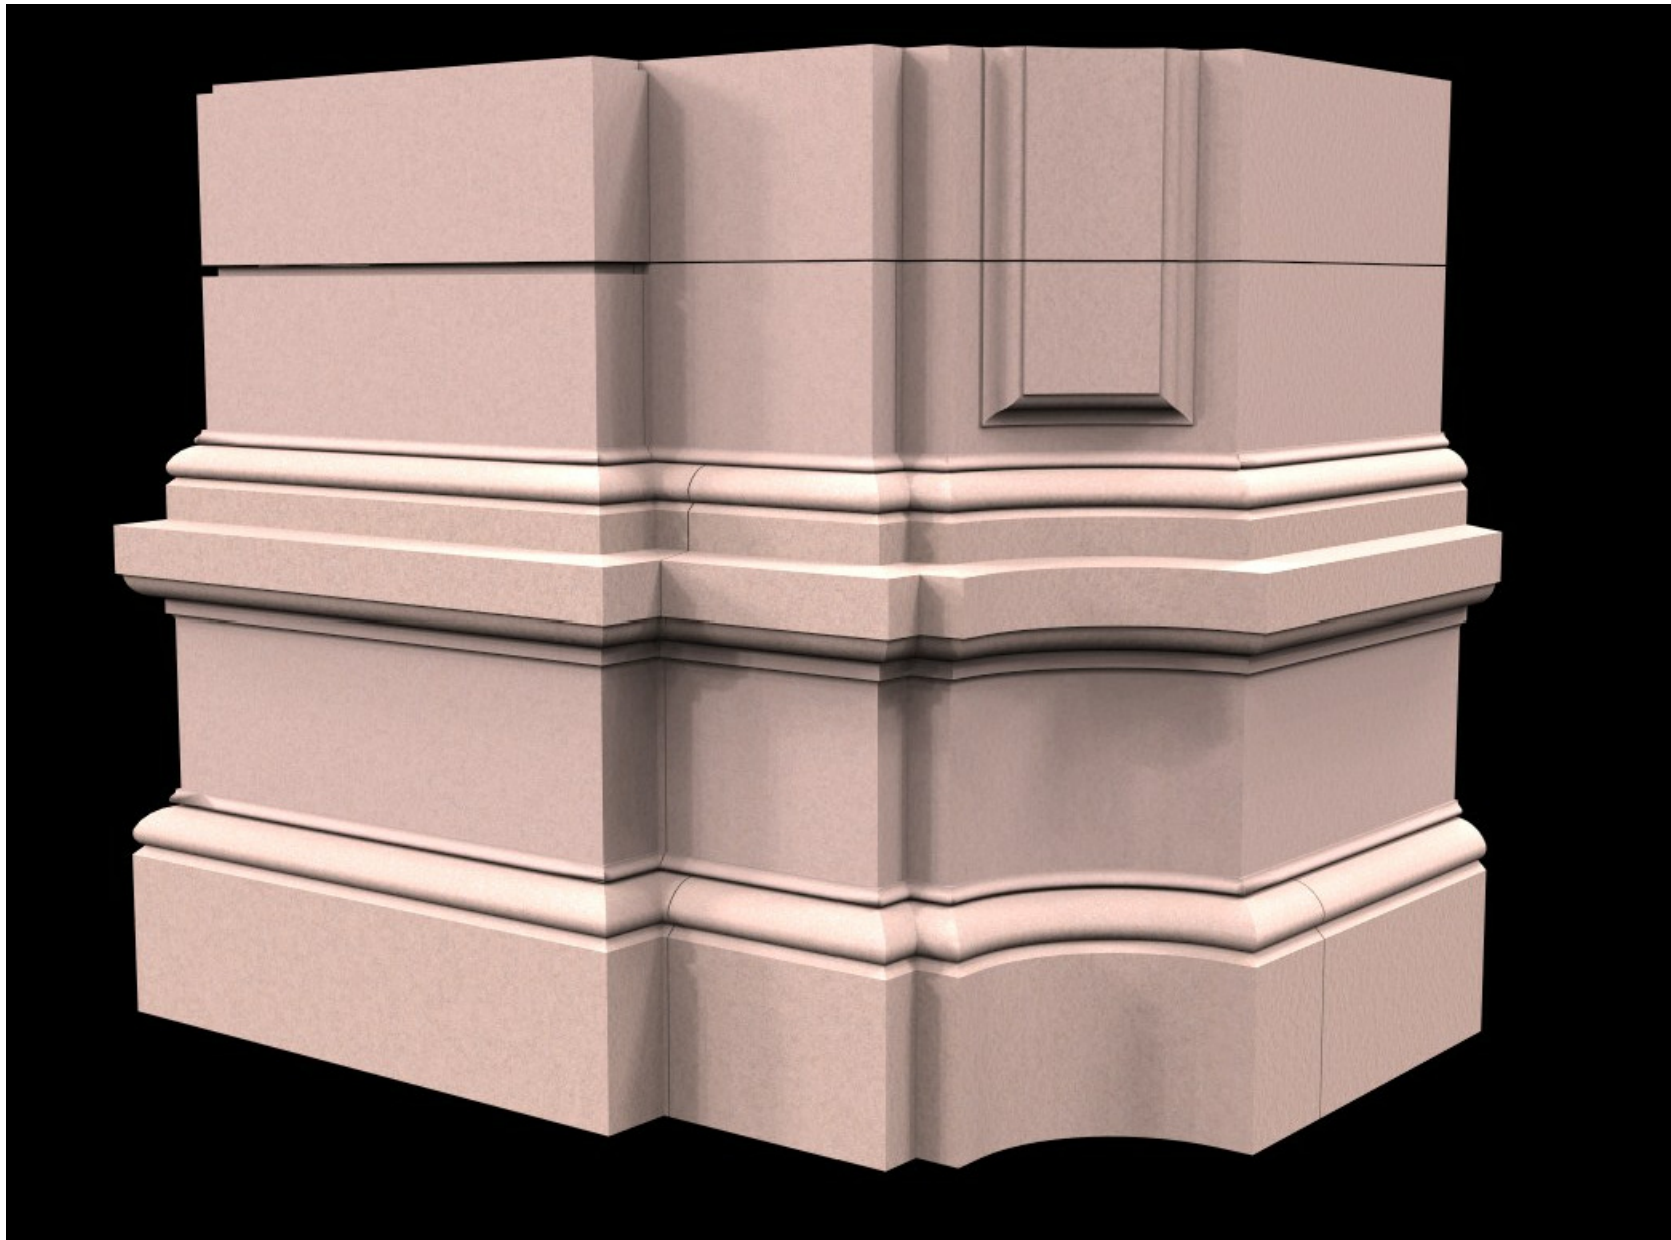

Entrance Stonework - Left hand



Entrance Stonework - Left hand

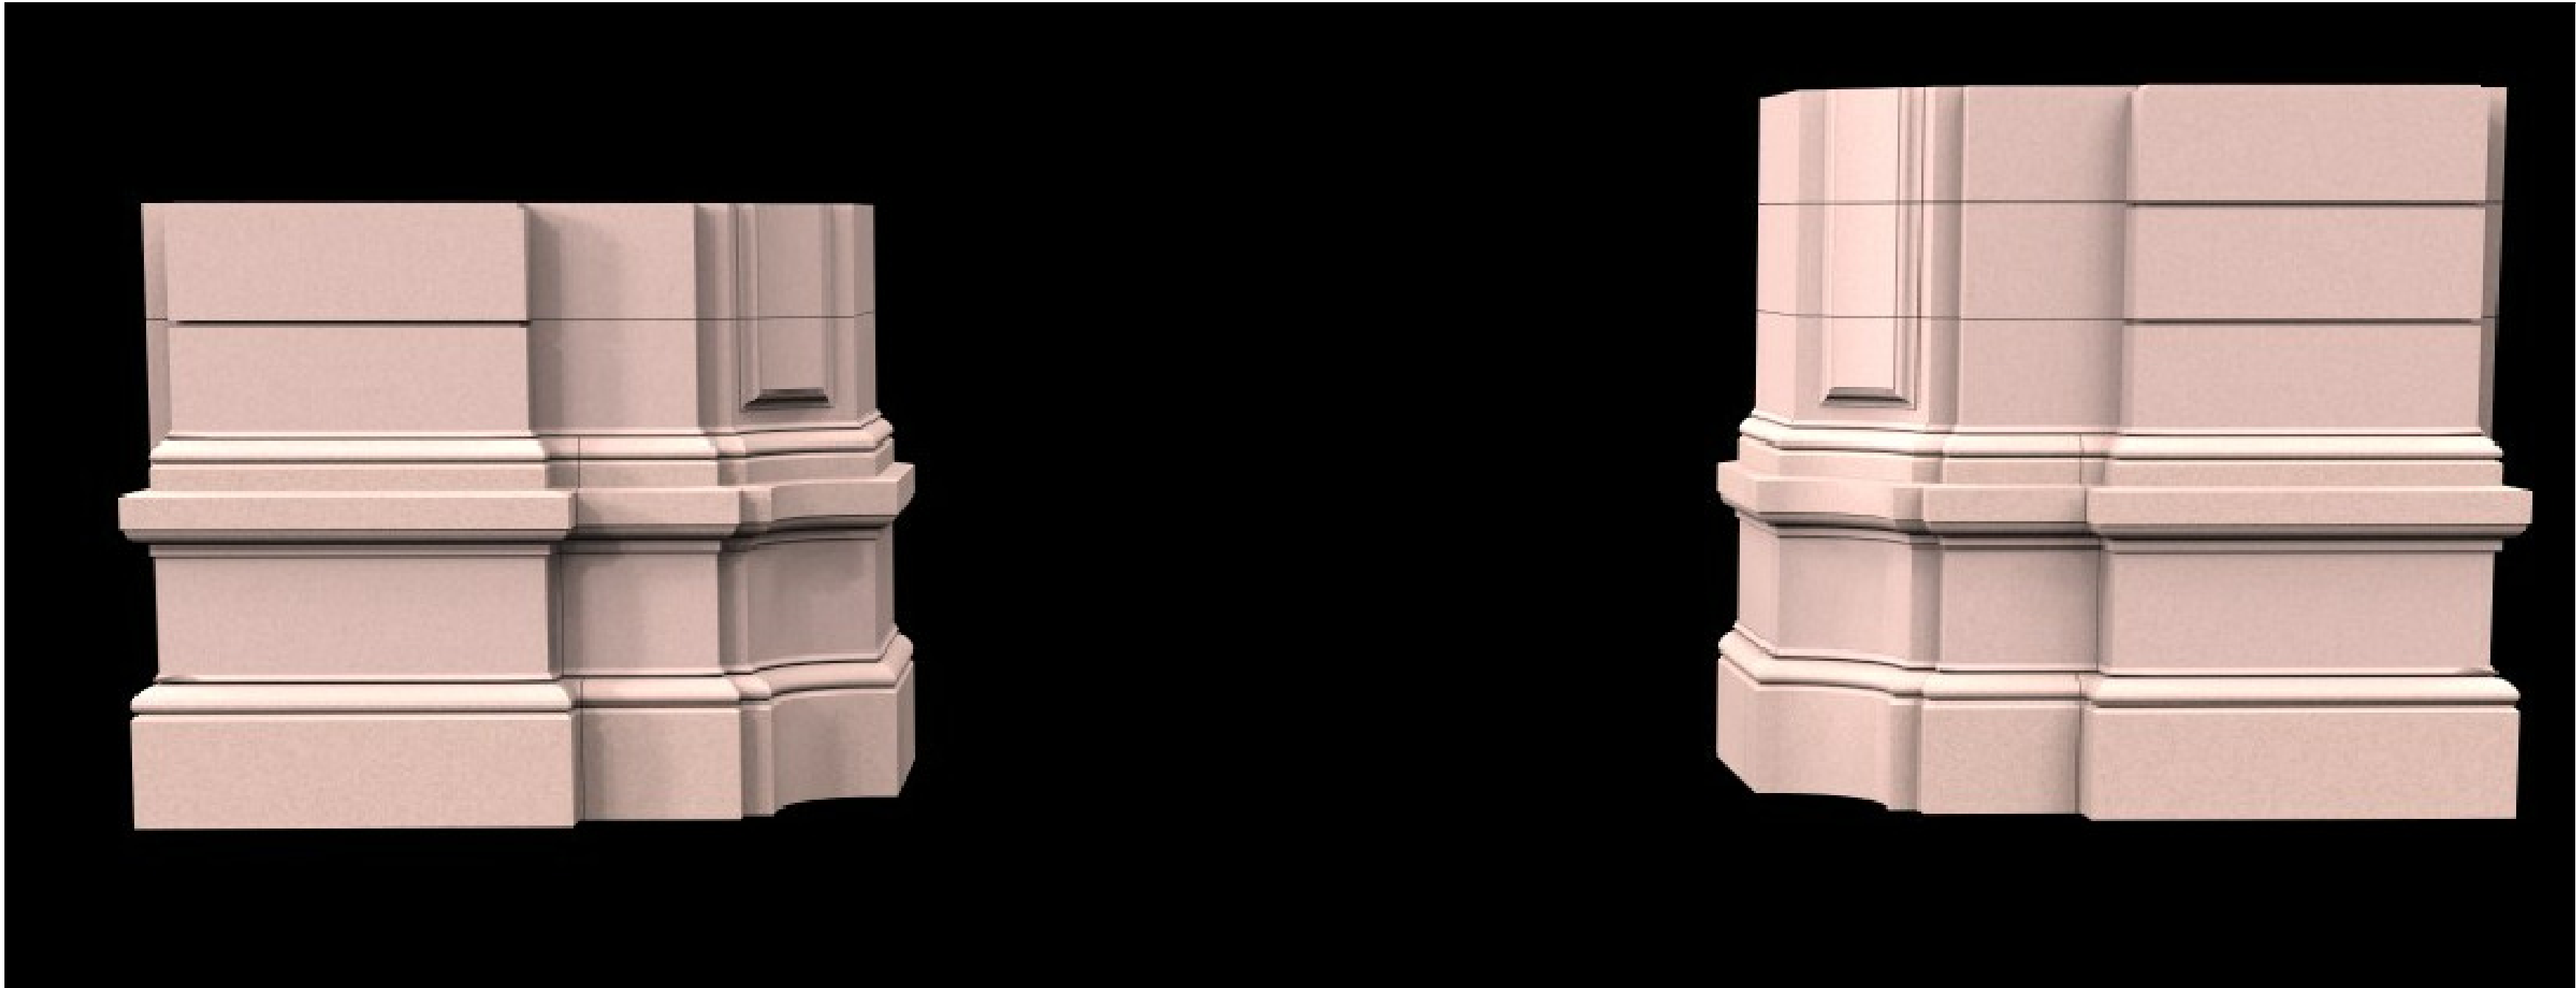

Entrance Stonework

PRELIMINARY

NOTES AND REVISIONS	
The condition of existing stone is subject to very significant wear and degradation.	
These drawings have been prepared to best assessment and estimates of original lines and sizes from remaining stones.	
These drawings are therefore subject to on site verification and approval by Quadriga Ltd and/or relevent stakeholders.	
Production will not commence until such verification is carried out and signed off.	
TIM ROYALL MEMORIAL ARTS & STONEMASONRY	
Unit D5, Maws Craft Centre Jackfield, Telford TF8 7LS Tel: 07979 470279 Email: tim @memorialarts.co.uk	
CLIENT/PROJECT: QUADRIGA Ltd. Barnsley Civic Hall	
DRAWING TITLE: Ground Floor Entrance Preliminary model for discussion	
DRAWING No.: BC - M01	REVISION: -
DATE: 24-03-2023	SCALE: NTS
DRAWN BY: TR	PAPER: A2