



1 / 2011 **Proposed Internal Elevation A**
1:100

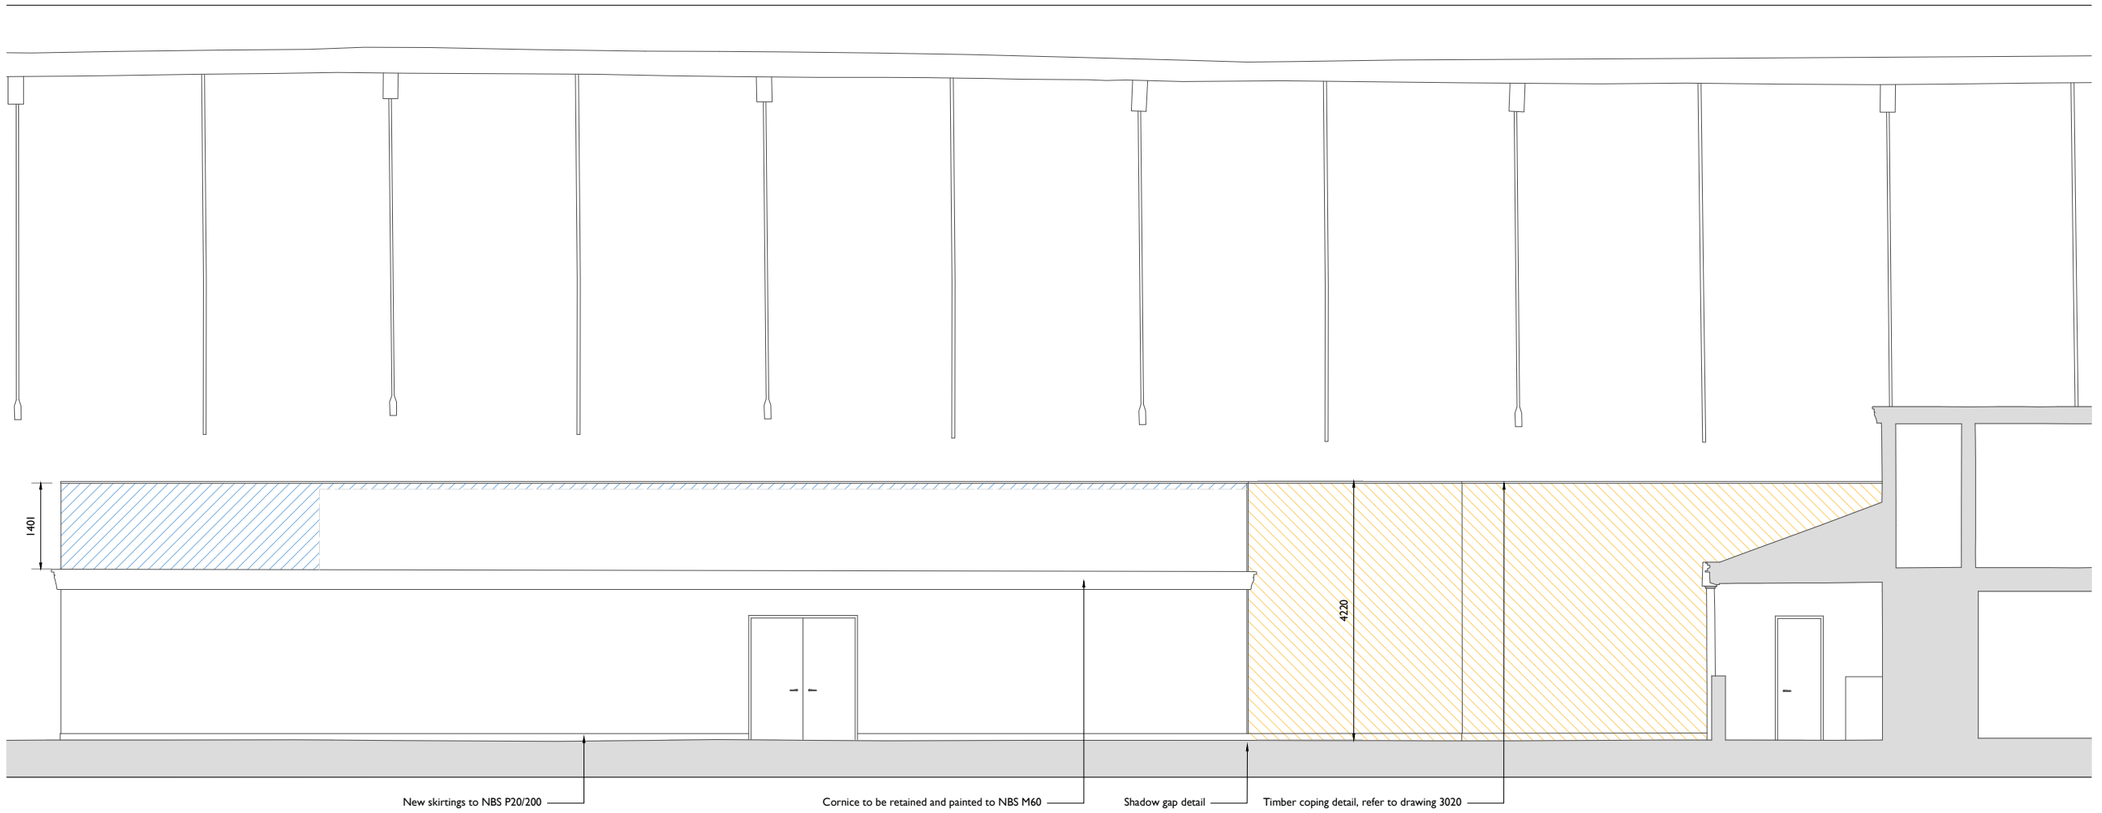

2 / 2011 **Proposed Internal Elevation B**
1:100

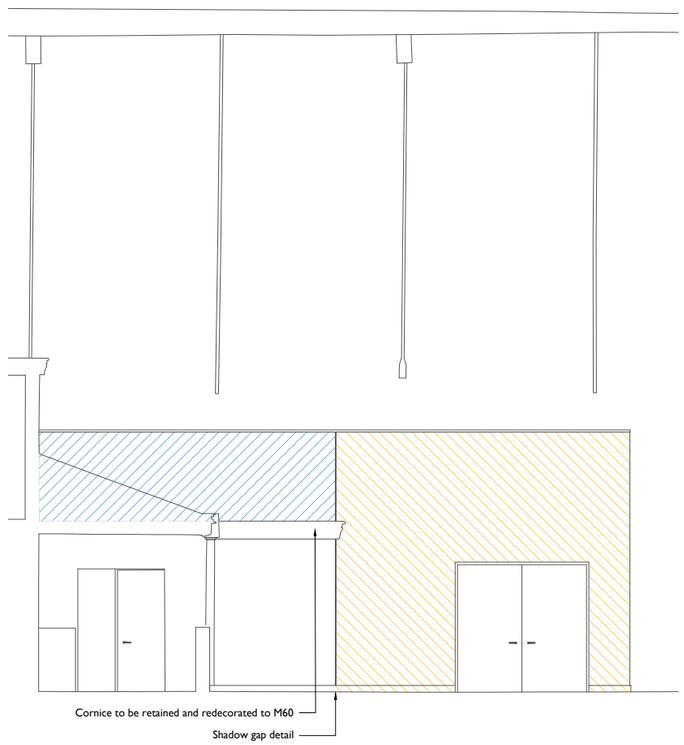

3 / 2011 **Proposed Internal Elevation C**
1:100

Notes: 22/09/2023 18:00:47


Drawings are based on survey data and may not accurately represent what is physically present.

Do not scale from this drawing. All dimensions are to be verified on site before proceeding with the work.

All dimensions are in millimeters unless noted otherwise.

Purcell shall be notified in writing of any discrepancies.

Key Plan
not to scale

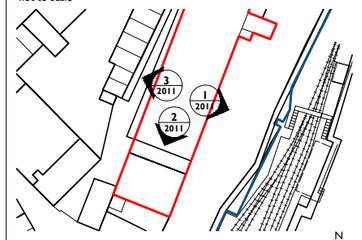

Key

New partition, refer internal wall types

Extend height of existing blockwork wall in lightweight blockwork to NBS F10/355

REV	DATE	BY	CHK	DESCRIPTION
C01	22/09/2023	TW	TW	First Issue

CLIENT
Barnsley MBC

PROJECT
Elsecar - Forging Ahead

JOB NUMBER
241992

PURCELL

TITLE
Building 21
Proposed Internal Elevations

SIZE	SCALE	LAST REVISED	DRAWN	CHECKED
A1L	As Shown	22/09/2023	TW	TW

REV **C01** SUITABILITY/REASON FOR ISSUE **A - Tender**

DRAWING NAME
EFAS-PUR-21-XX-DR-A-2011

The Liquor Store, The Chocolate Works, Bishopthorpe Road, York YO23 1FT
© PURCELL 2019. PURCELL ® IS THE TRADING NAME OF PURCELL ARCHITECTURE LTD.