


RESPONSIBILITY IS NOT ACCEPTED FOR OTHERS SCALING DIRECTLY FROM THIS DRAWING. DO NOT SCALE FROM THIS DRAWING. USE WRITTEN DIMENSIONS ONLY.




KEY PLAN

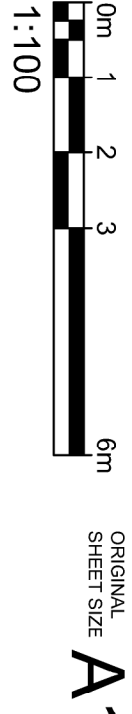


THIS DRAWING IS PRODUCED FOR USE IN THIS PROJECT ONLY AND MAY NOT BE USED FOR ANY OTHER PURPOSE. NPS PROPERTY CONSULTANTS LTD ACCEPTS NO LIABILITY FOR THE USE OF THIS DRAWING OTHER THAN THE AS RECORDED IN THE PURPOSE FOR ISSUE AND FILE STATUS CODE.

THIS DRAWING MAY NOT BE REPRODUCED IN ANY FORM WITHOUT PRIOR WRITTEN AGREEMENT OF NPS PROPERTY CONSULTANTS LTD.
© CROWN COPYRIGHT AND DATABASE RIGHTS 2015 ORDNANCE SURVEY
LICENCE NUMBER 10022264


Notes:

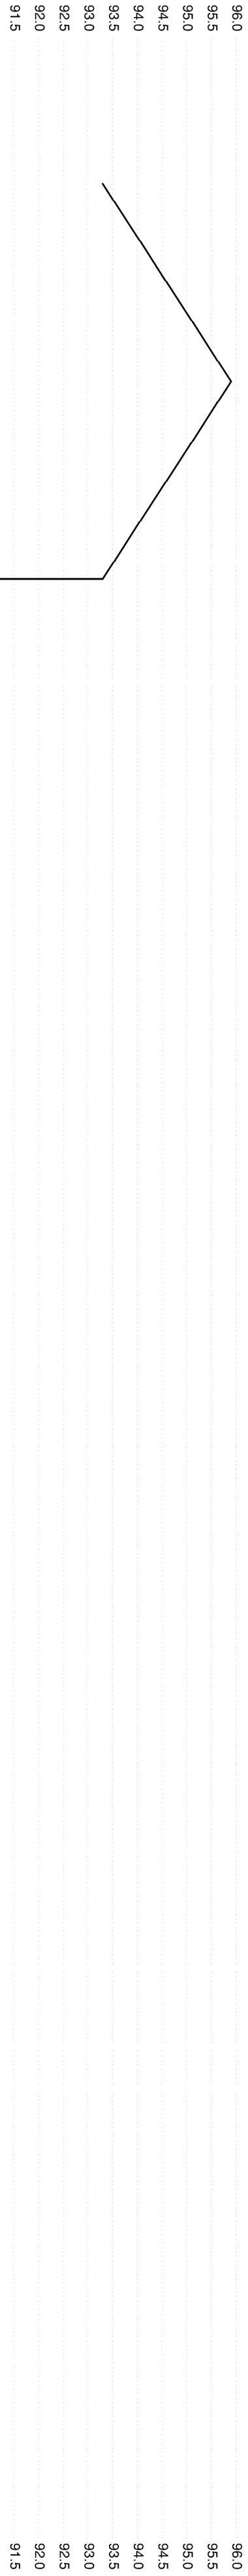

SECTION C-C
1:100 @ A1

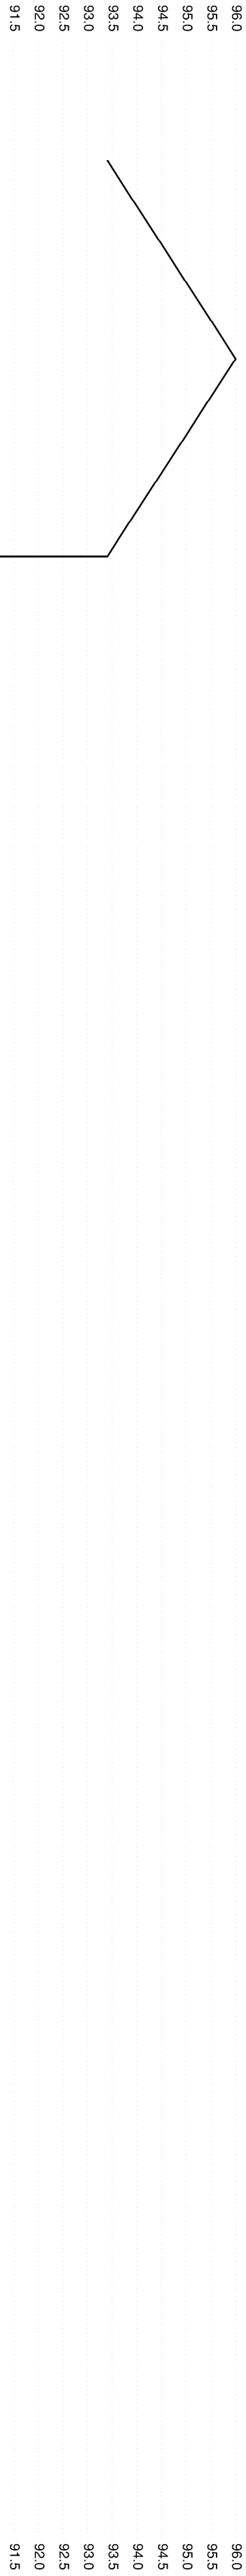

SECTION B-B
1:100 @ A1

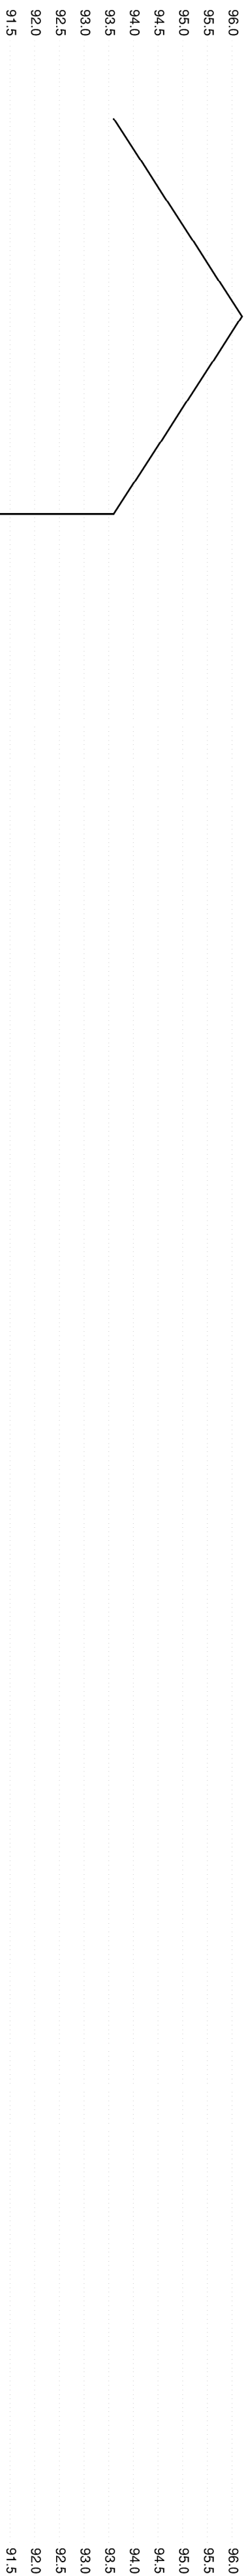

SECTION A-A
1:100 @ A1

PLANNING APPROVAL FIRST ISSUE					
PI					
COMMENT					
REV	DRAWN	DATE	CHECKED	DATE	APPROVED

npsgroup

NPS Barnsley Ltd
Galsworthy Plaza, Scafell, St. Barnsley, South Yorkshire, S70 2BD
TEL: 01225 774655 EMAIL: sales@npsgroup.co.uk www.nps.co.uk

CLIENT
BERNESLA HOMES

PROJECT
**GREEN STREET, WORSBOROUGH,
BARNESLEY**

TITLE
**PROPOSED SITE SECTIONS
SECTIONS A-C**

SCALES	DISCIPLINE	PROJECT NUMBER
1:100	ARCHITECT	15-1-1763
DRAWING NUMBER	REV CODE	
NPS-DR-A-(00)-102	P1	
STATUS CODE	PURPOSE OF ISSUE	DRAWN BY
S2	PLANNING APPROVAL	LUK