
GENERAL NOTES:

Drawing copyright of DS&L Property Consulting Ltd.

Dimensions should be checked and verified on site prior to any construction or alteration.

Applicant ownership extends beyond location plan

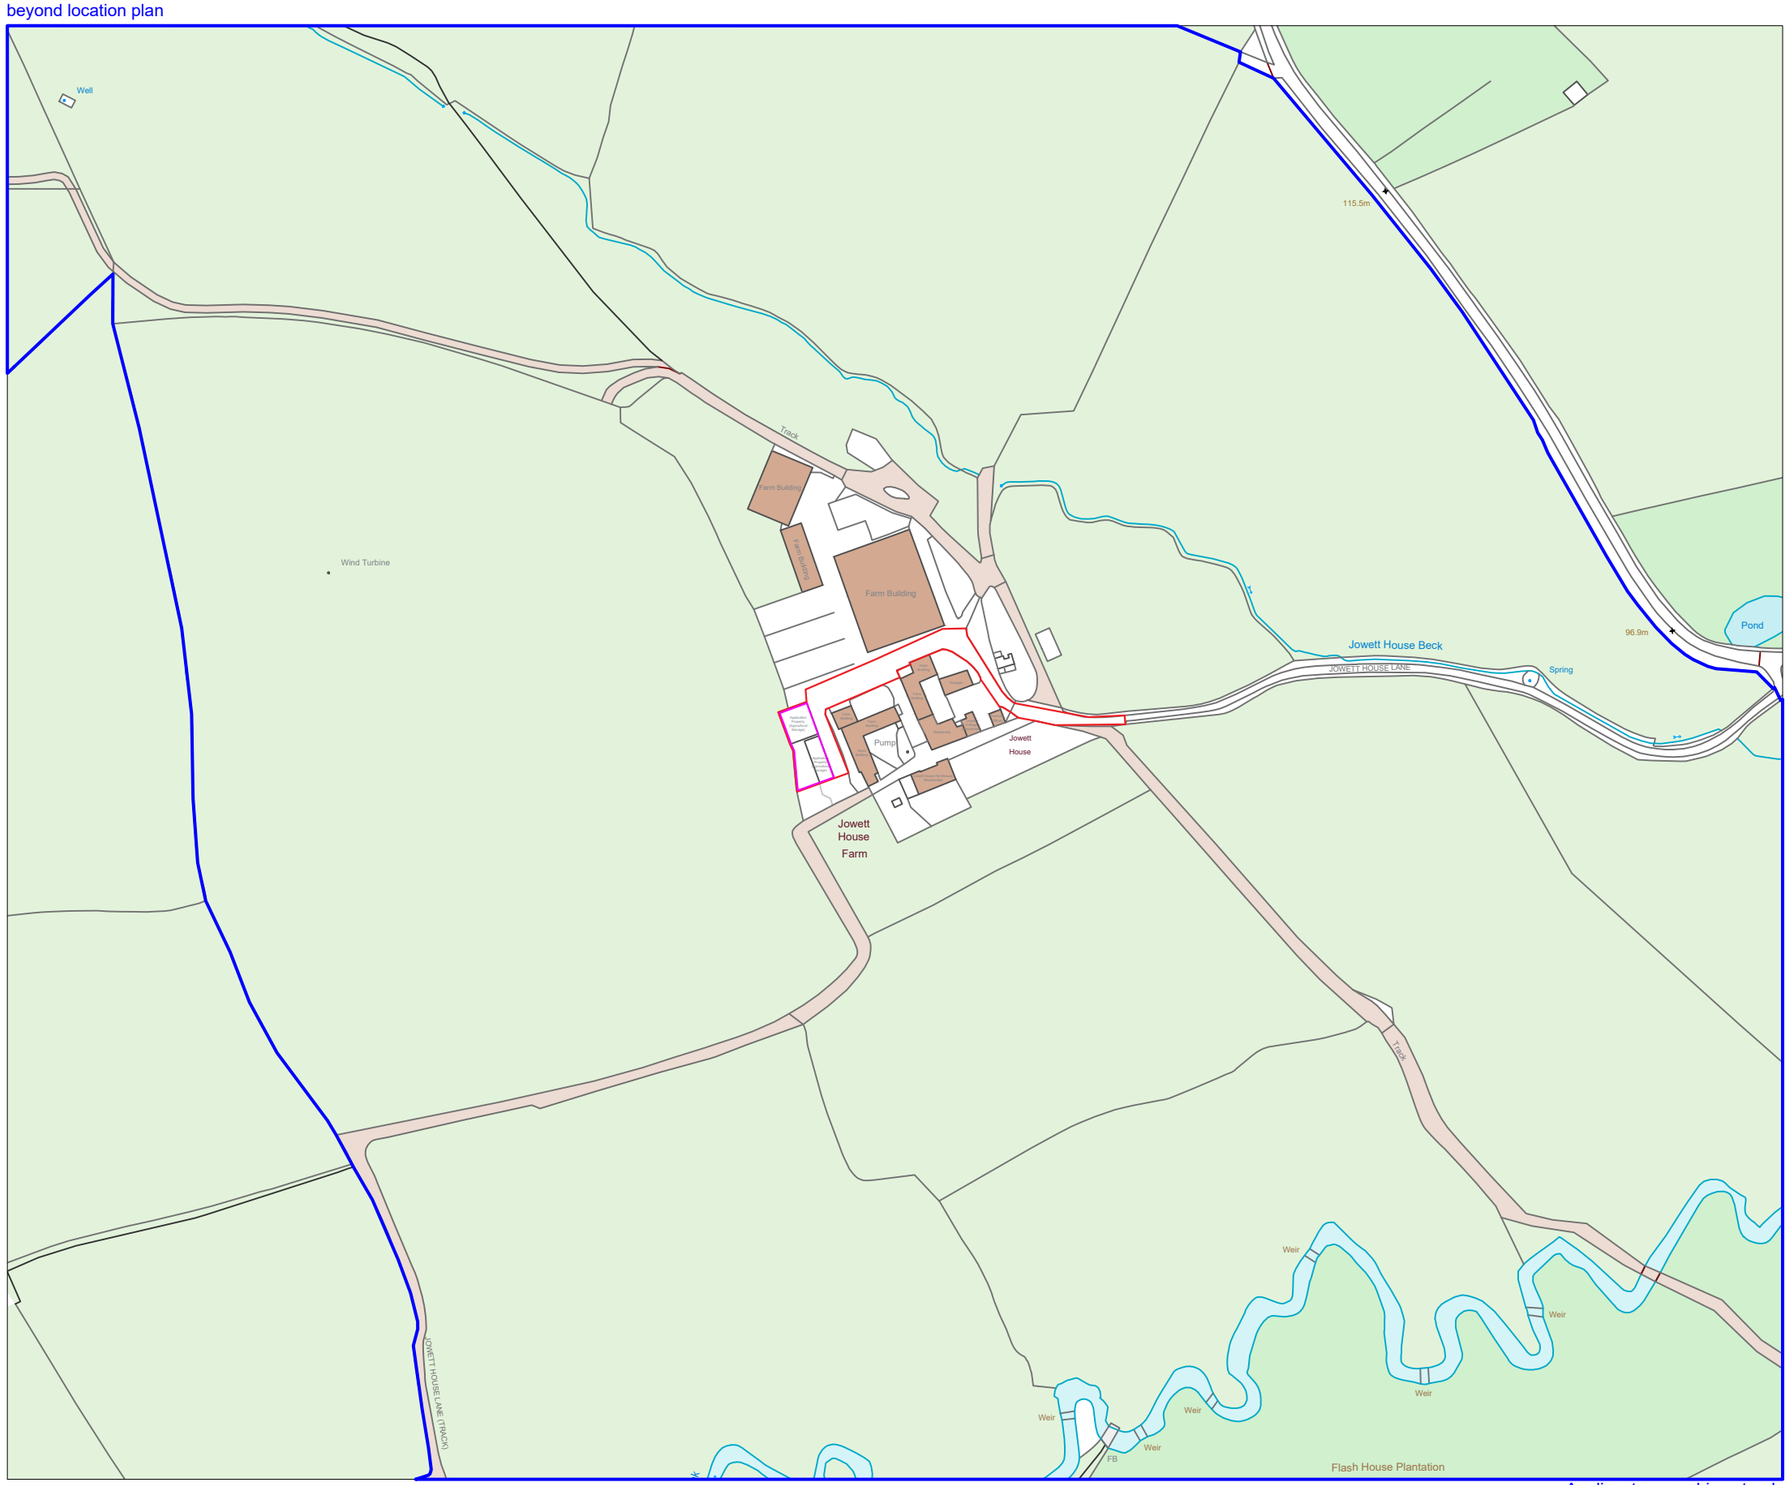

Application Boundary

Curtilage Boundary

Land also in Applicants Ownership

Applicant ownership extends beyond location plan

EXISTING LOCATION PLAN

1:2500 0 50 100 150 200 250 mm

Site Address:
Jowett Farm Building, Jowett House Ln, Cawthorne, S75 4AS

Project:
Class Q Barn Conversion

Drawing title:
Existing Location Plan

Status: Planning

Date: April 2024

Project no:	Drawing no:	Revision:	Scale:
FP-Jow-Q	07	-	1:2500@A3

DAVEY STONE ASSOCIATES