


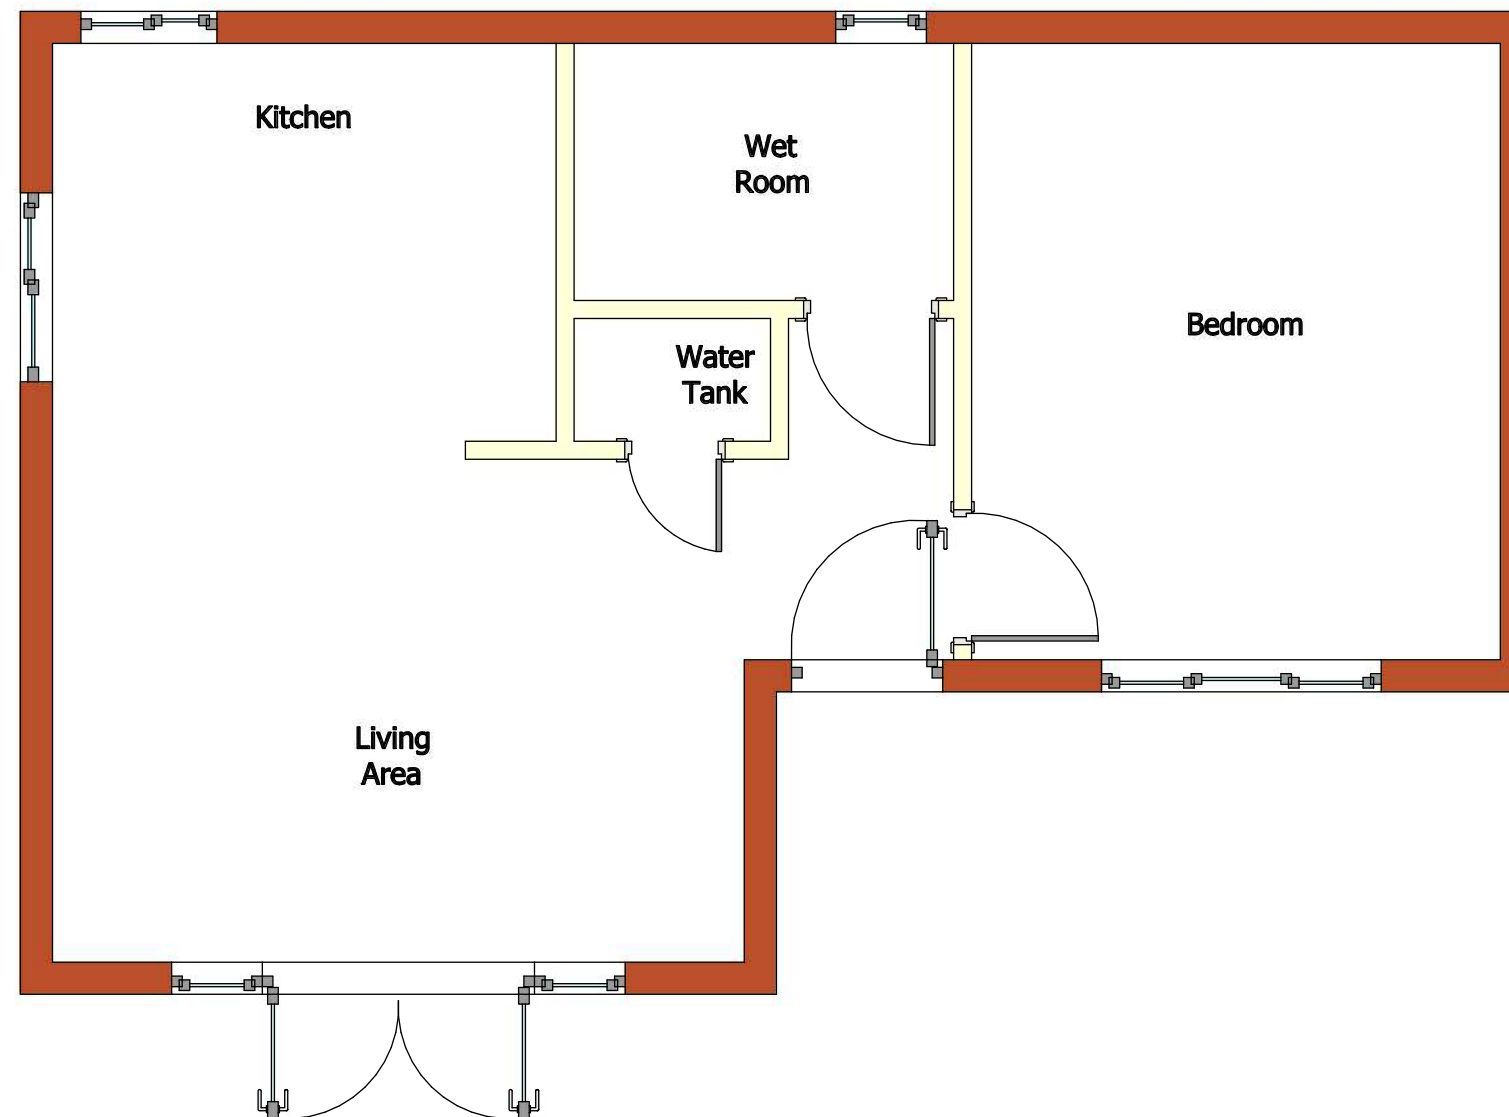

iHUS Projects
 Plumtree Industrial Estate
 Plumtree Road
 Bircotes
 DN11 8EW
 tel.: 01302 247777
 www.ihusannexe.com

Project Name: New Build Garden Annex
Drawing Name: Footprint
Drawing No.: 1740.1
Version: 1
Revision: 0
Date: 30.08.2018

Client name: Keith Elliott
Address: 8 Keresforth Hall Road
 Barnsley
Post code: S70 6NF

Scale 1:50
 Printed to A3
 1 m 2 m