

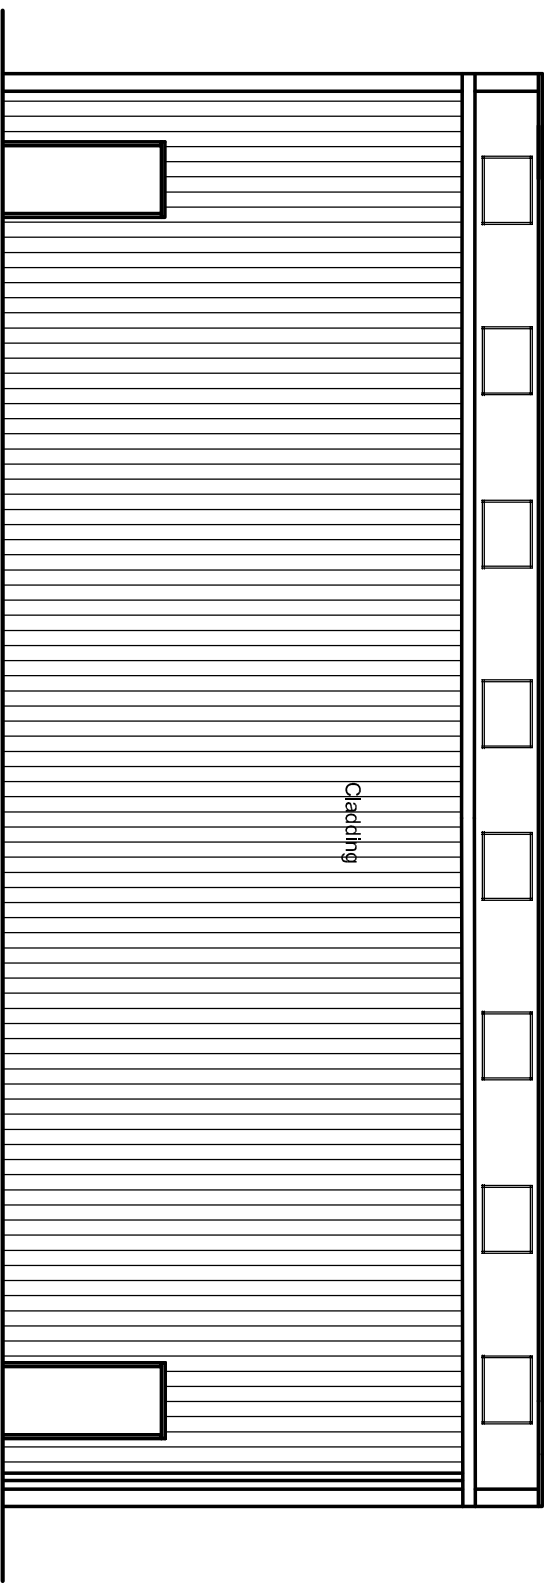
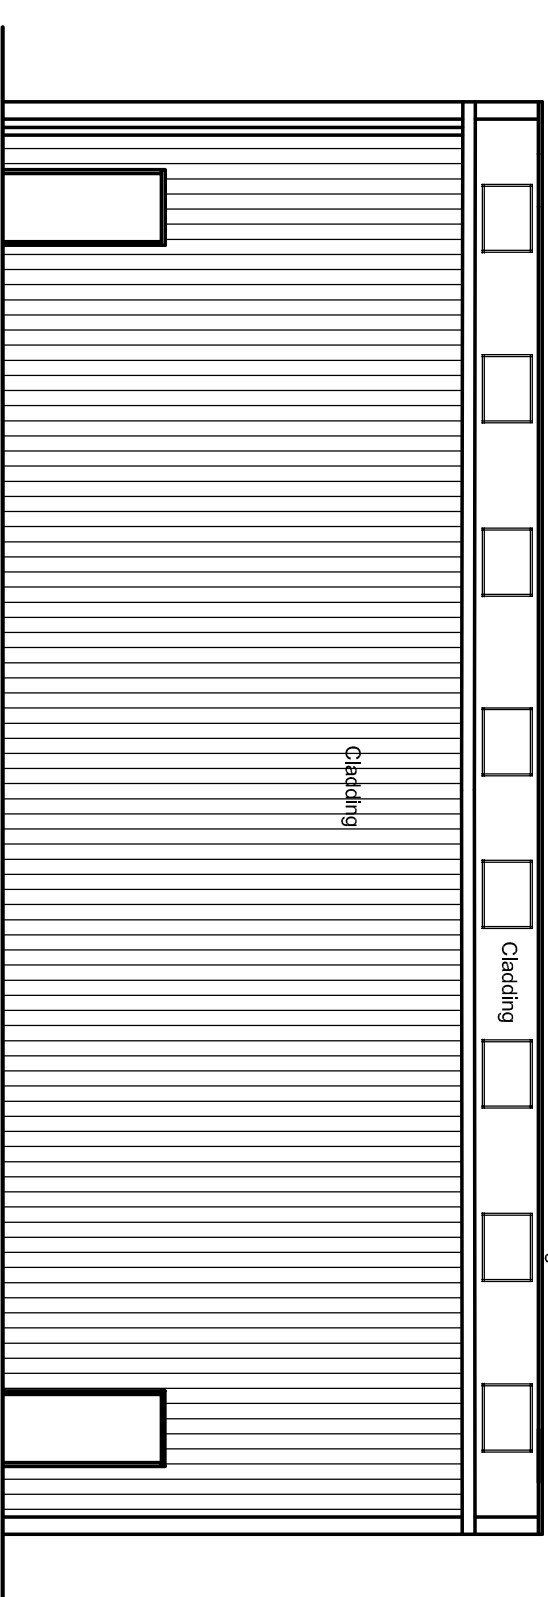
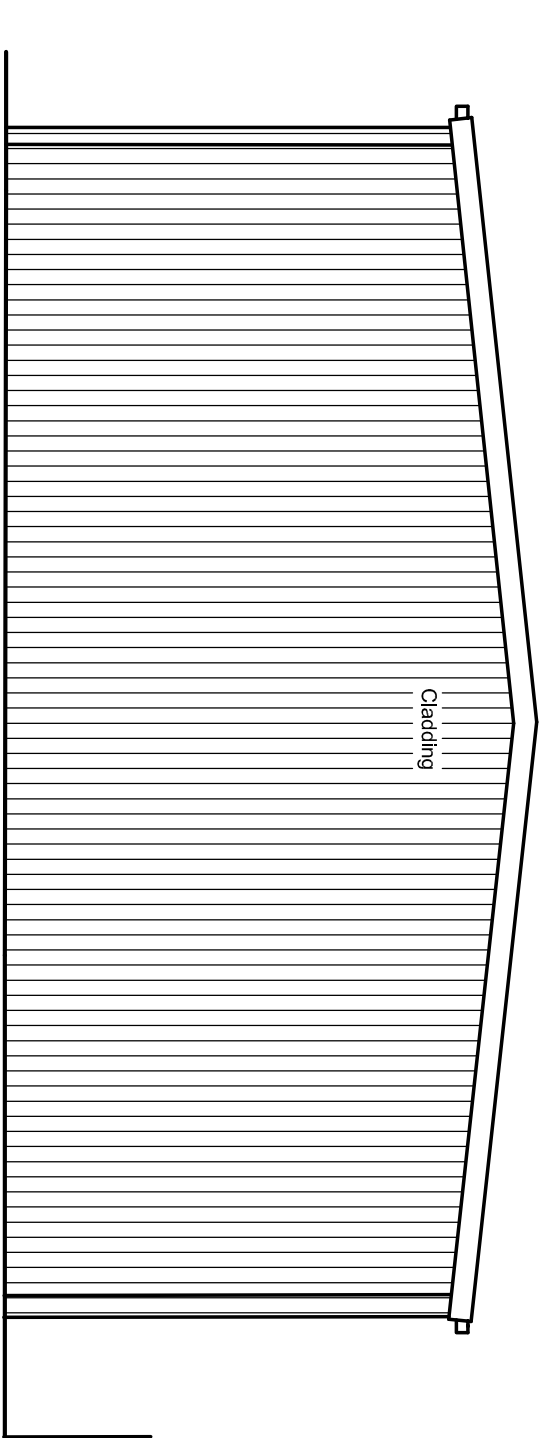
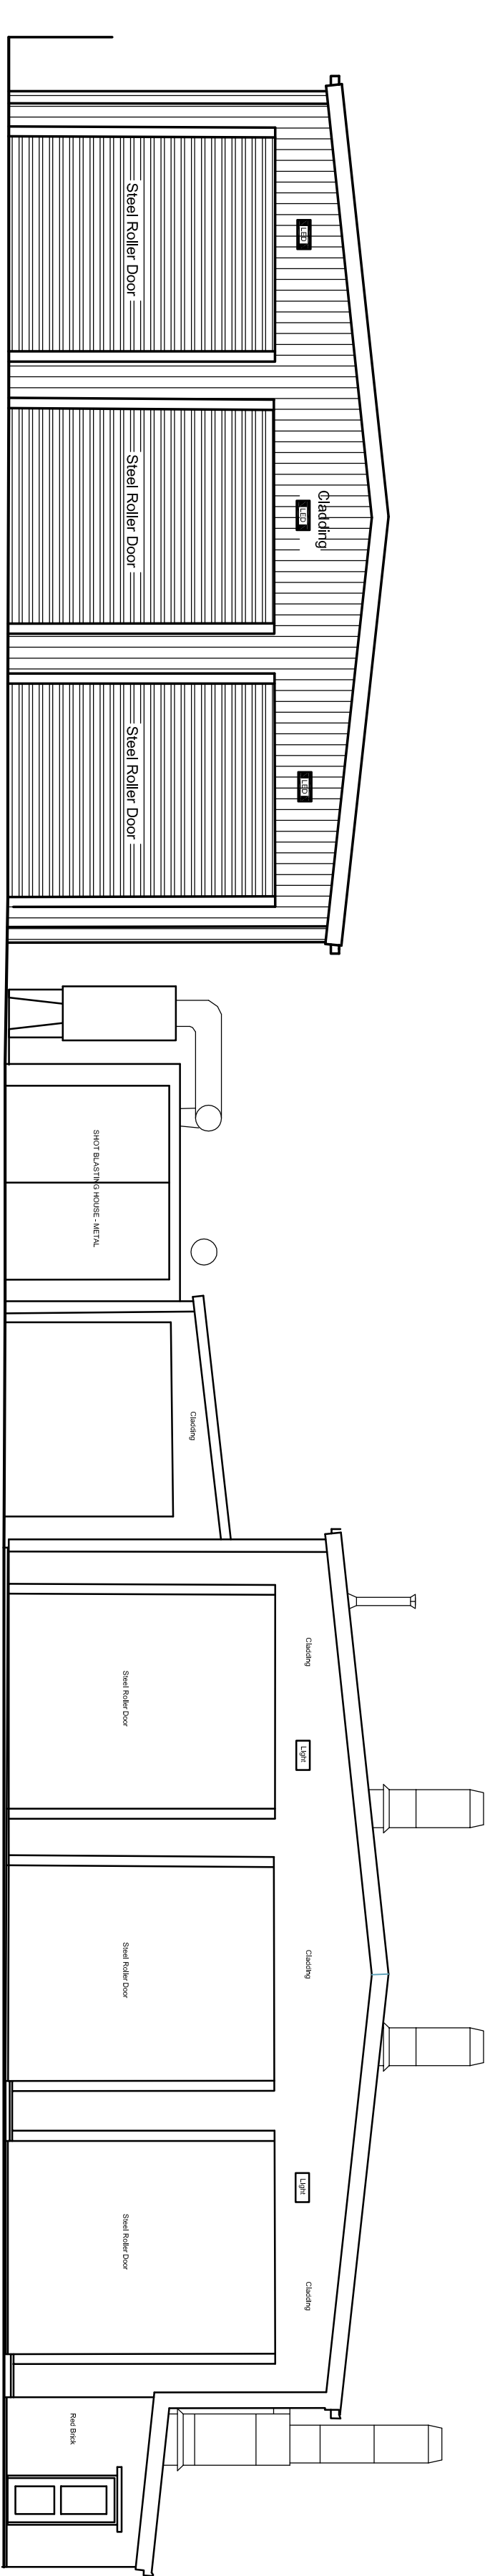


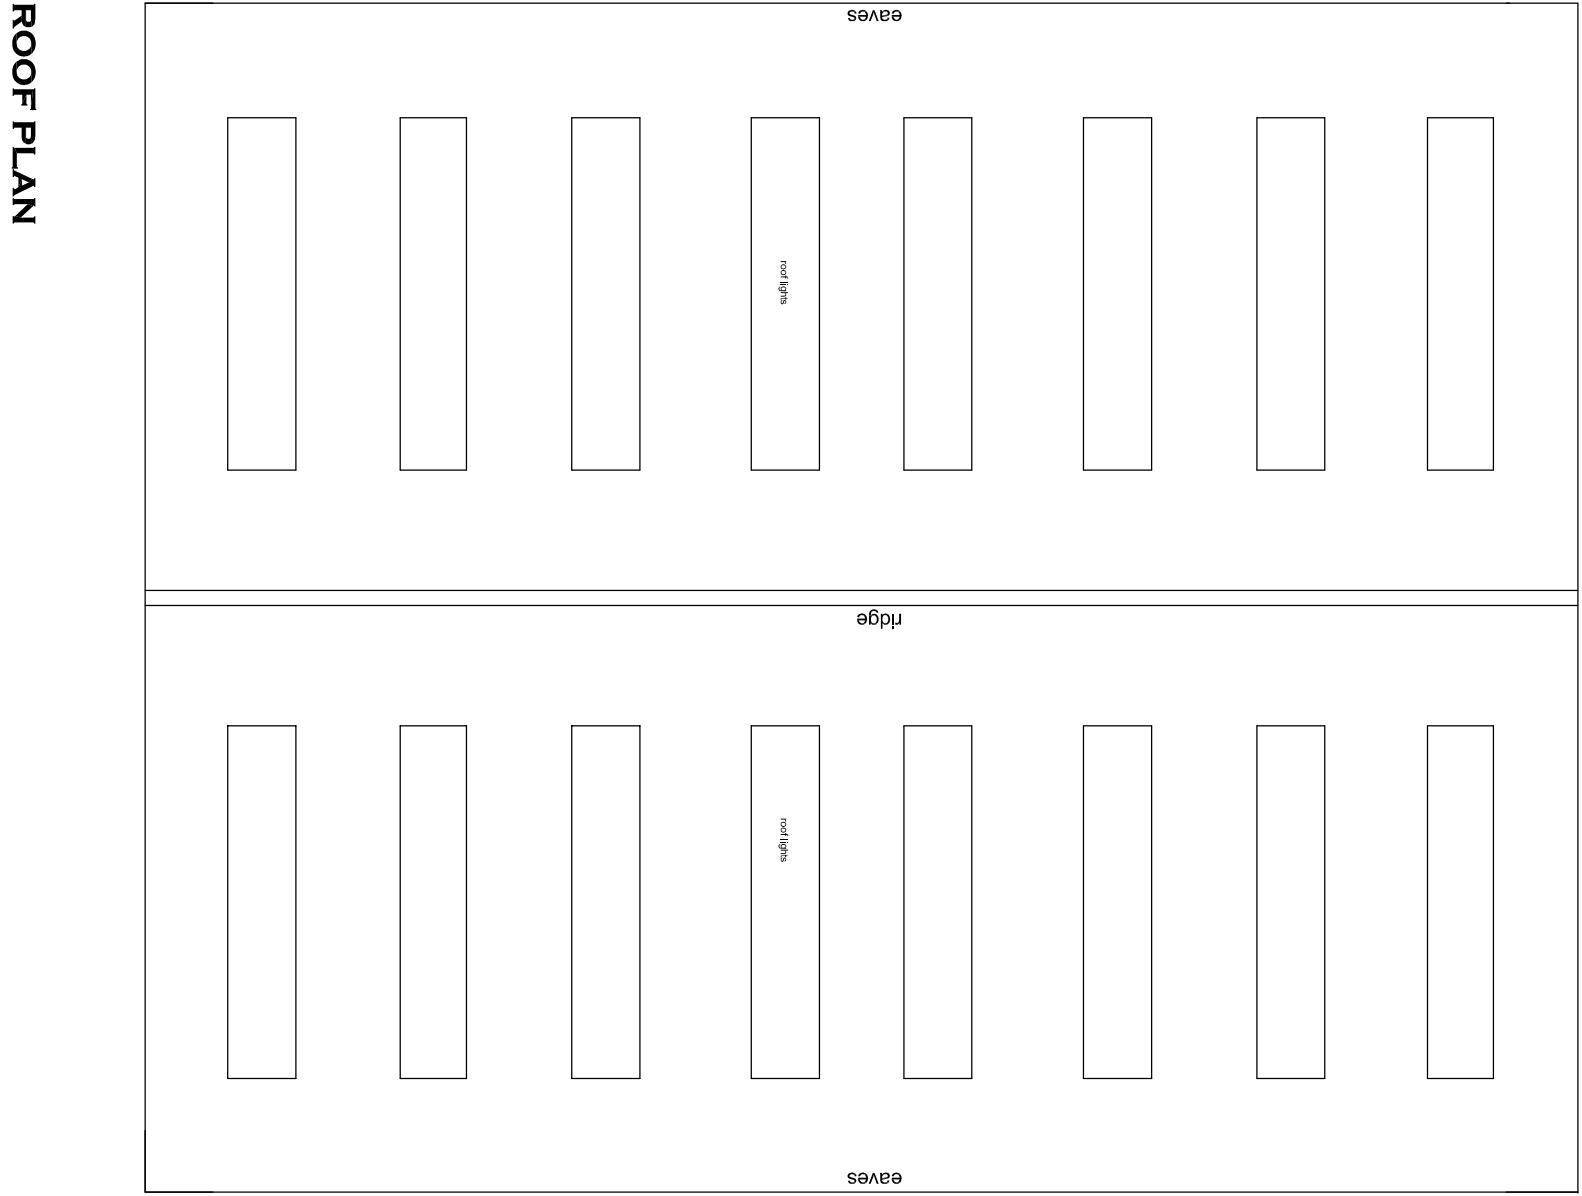

CLADDING TO MATCH EXISTING

All measurements to be checked on site and not scaled from this drawing

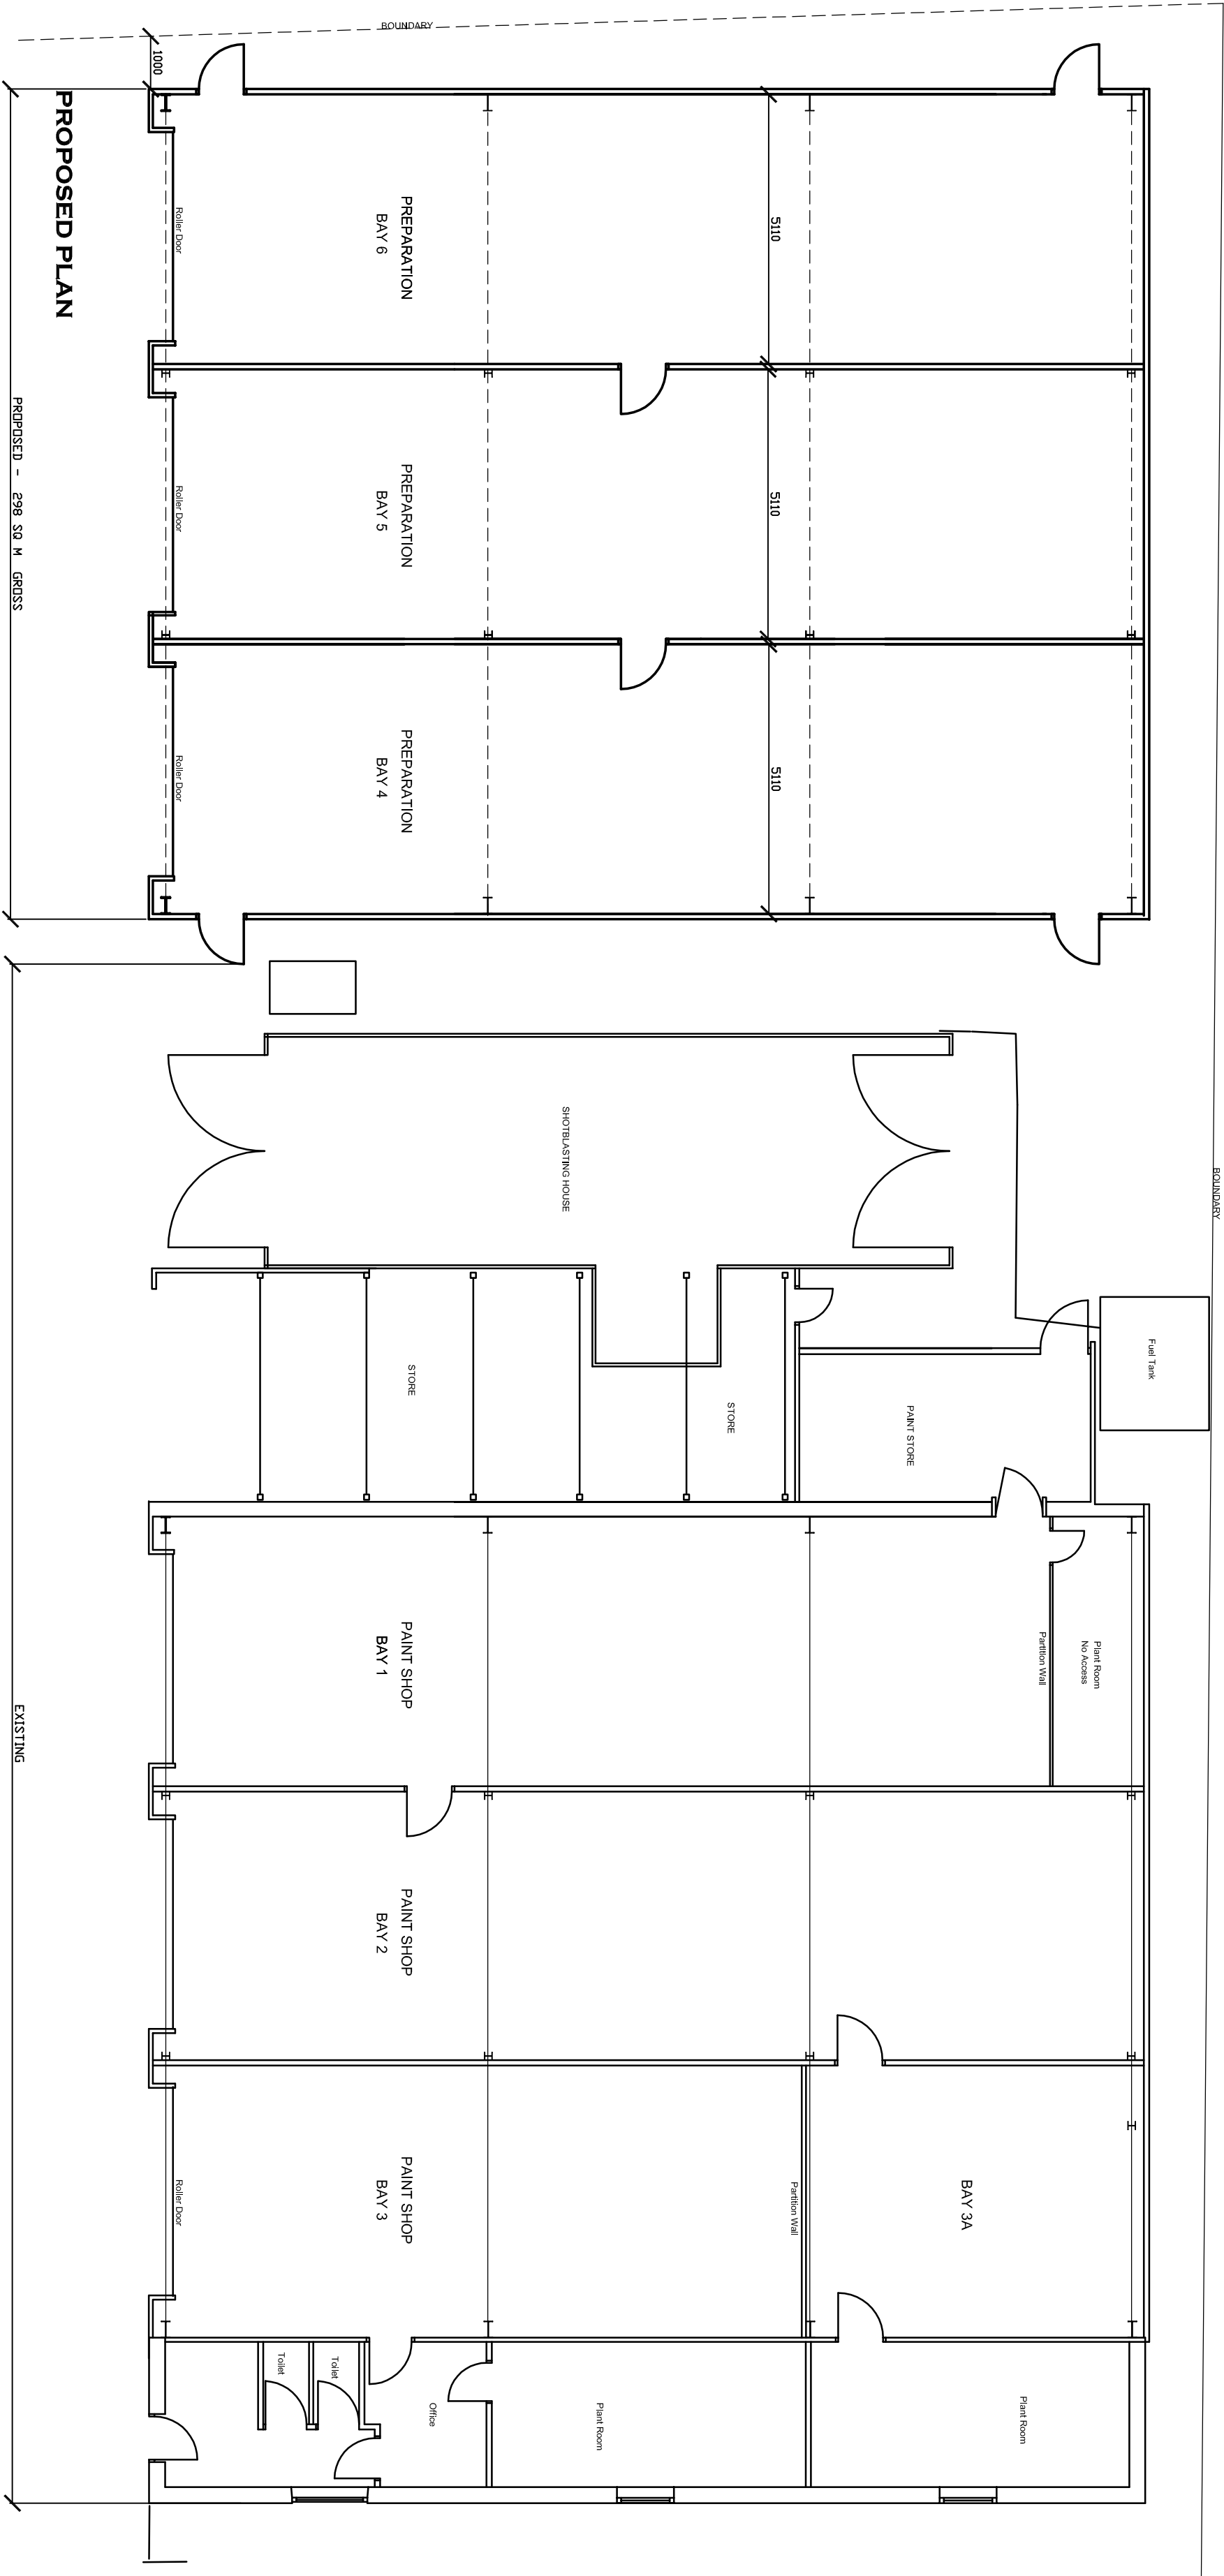

BRYAN J. FREWIN AND ASSOCIATES
Town Planning and Development Consultants
LAMPLOUGH HOUSE
151 LAMPLOUGH ROAD
BRIDLETON TQ15 2JU
TEL 01262 605605

Job Title
ROAD TANKERS NORTHERN LTD.
PAINT SHOP, BARROW/FIELD ROAD
PLATTS COMMON INDUSTRIAL EST.
HOYLAND
BARNISLEY
574 9TH

Drawing Title
PROPOSED 3 NO. PREPARATION
WORKSHOP BAYS IN CONNECTION
WITH EXISTING ROAD TANKER
BODYWORK/PAINT SPRAYING
-GENERAL PLAN - PLANNING

Client
ROAD TANKERS NORTHERN LTD.

Scale
1:100 AT A1

Drawn
BJF

Date
AUGUST 2014

© Bryan J. Frewin M.R.T.P.I

Dwg. No.
RTN/BARPAINT/14/1

Rev.