
NOTES


LEVEL DATUM.....OS ORTHOMETRIC HTS

GRID ORIENTATION.....OSGB36


ORTHOGONAL ELEVATIONS, INDICATIVE FINER DETAIL

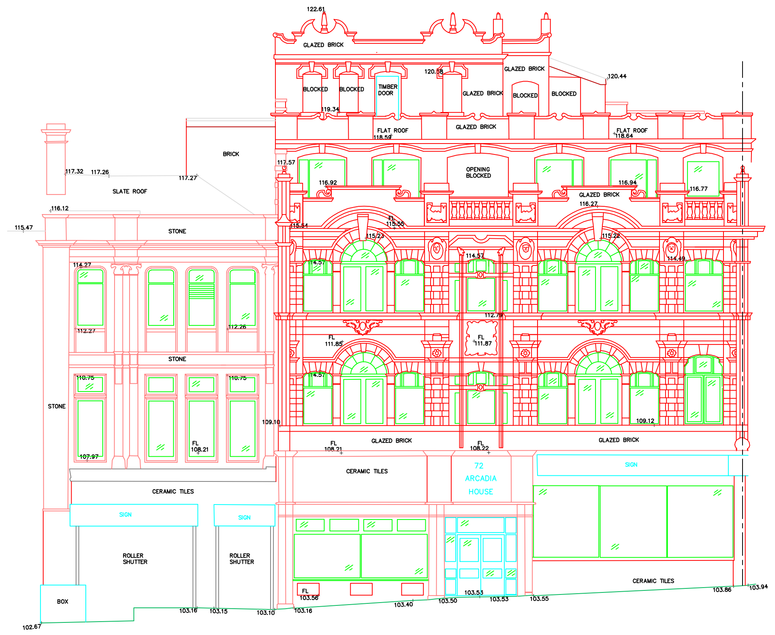


SOUTH WEST FACING ELEVATION(ORTHAGONAL)

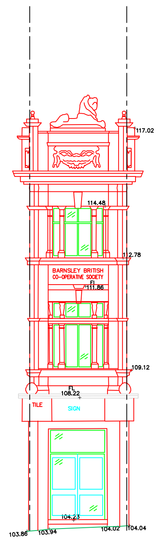

SOUTH FACING ELEVATION(ORTHAGONAL)

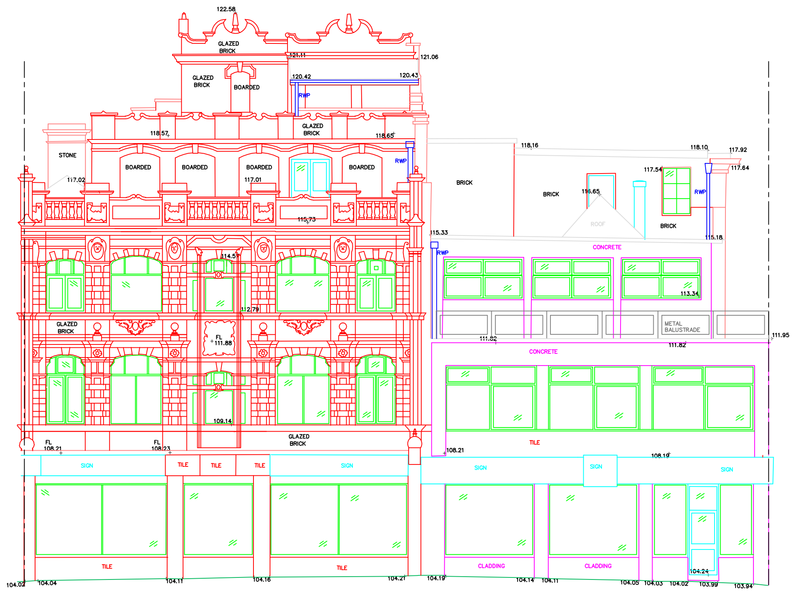

SOUTH EAST FACING ELEVATION(ORTHAGONAL)

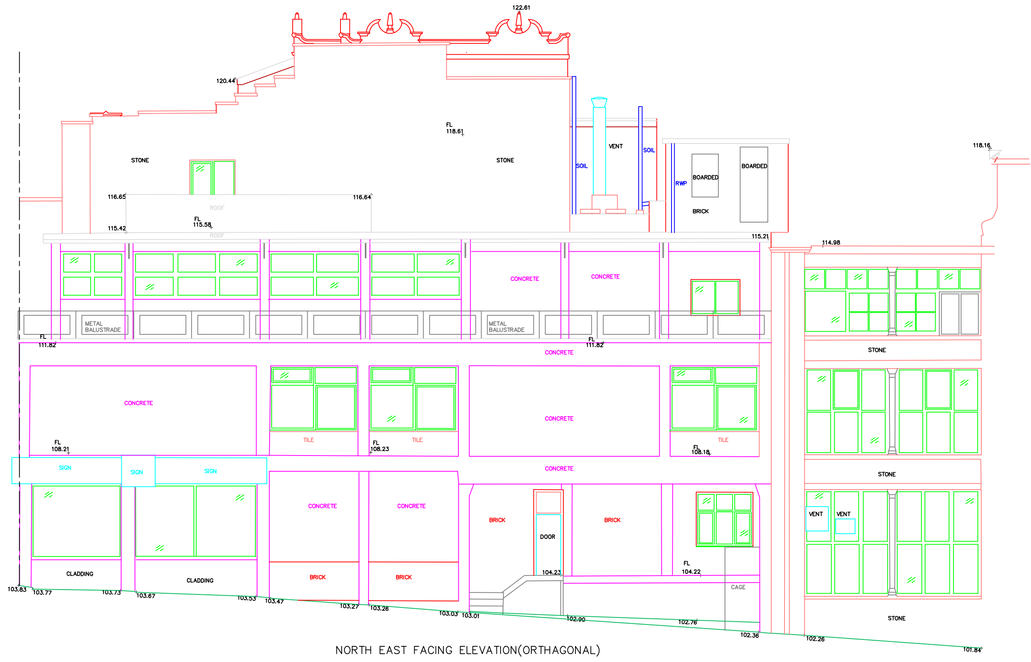

NORTH EAST FACING ELEVATION(ORTHAGONAL)

ELEVATIONS

All critical dimensions to be checked on site prior to fabrications. Please report any discrepancies. If in doubt, ask.

REVISIONS

Date	Details

Landmark Surveys (UK) Ltd
149 ROYSTON ROAD
CUDWORTH
BARNSLEY
S72 8BW
TEL. 01226 780070
FAX. 01226 780070
MOBILE TEL. 07801 697470
E-MAIL mark.landmark@btinternet.com

Client: ACCESSIDEA LTD

Site: No.72 MARKET STREET BARNSLEY

Scale: 1 : 100	Date: APRIL 2021
Drawn by: M.R.GILMORE	Surveyed by: M.R.G.,D.P.G
Checked by:	Plan Ref. SANG001EL