



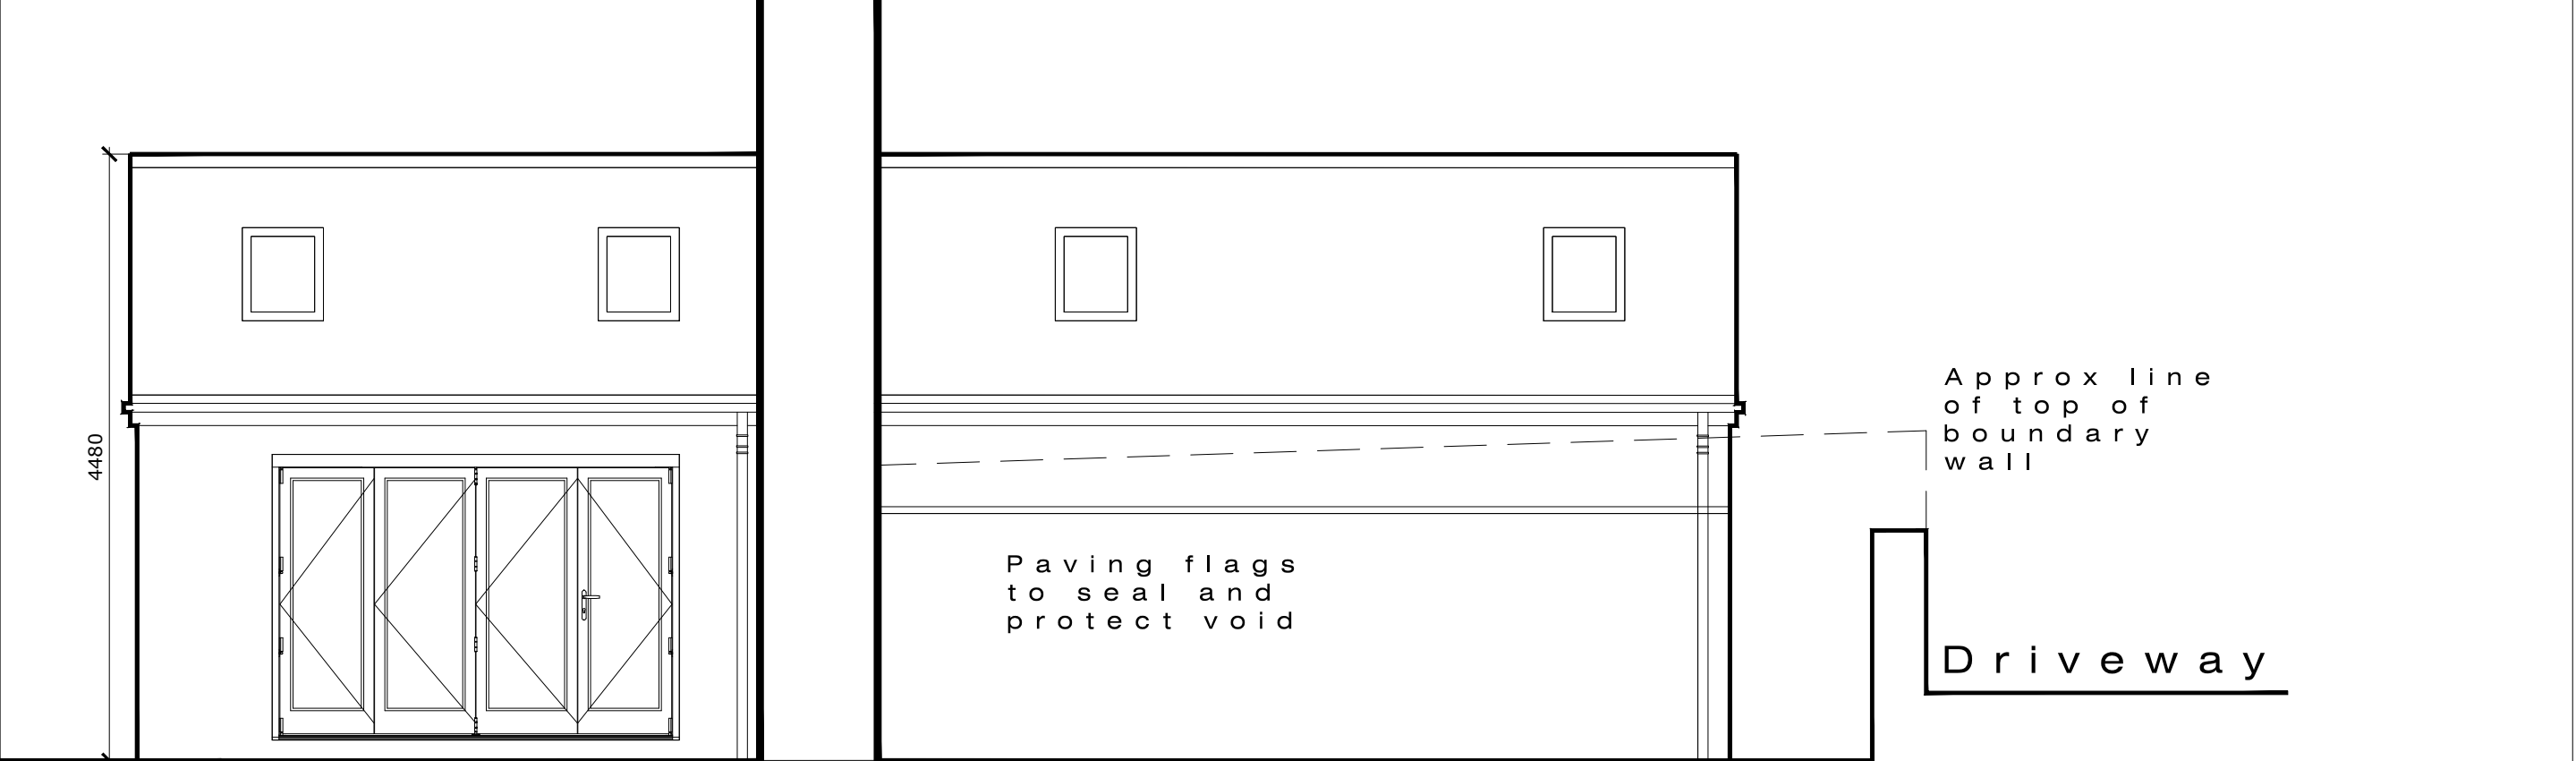


Garden Elevation

Road Elevation

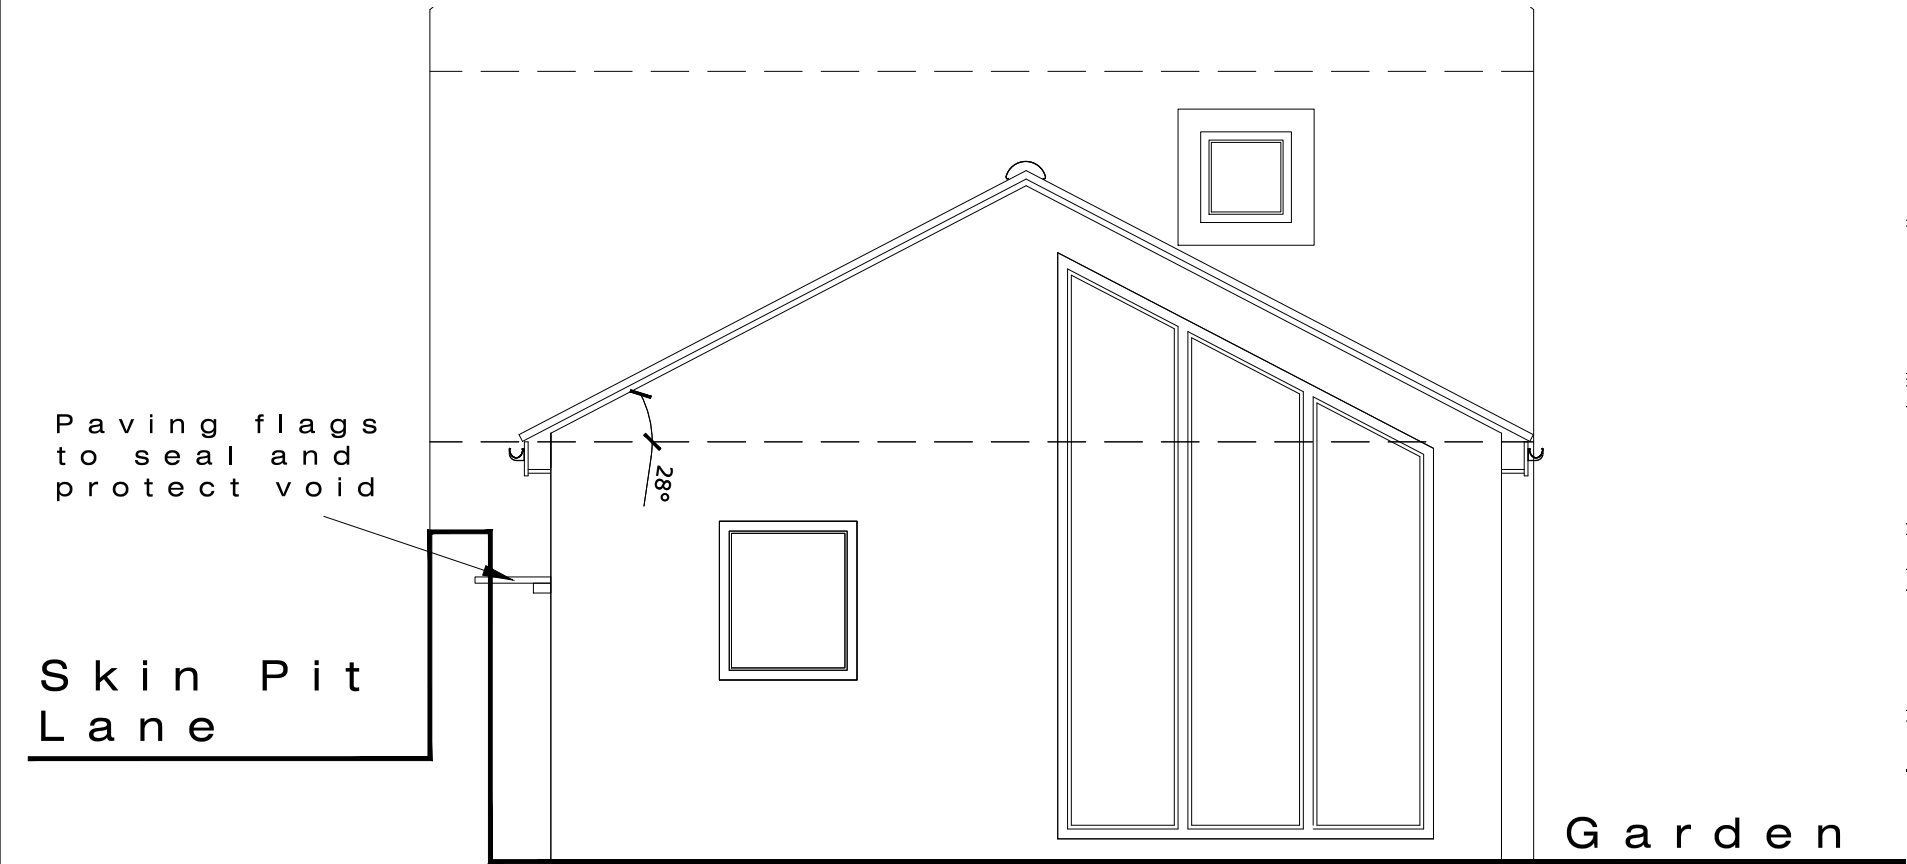

Driveway Elevation

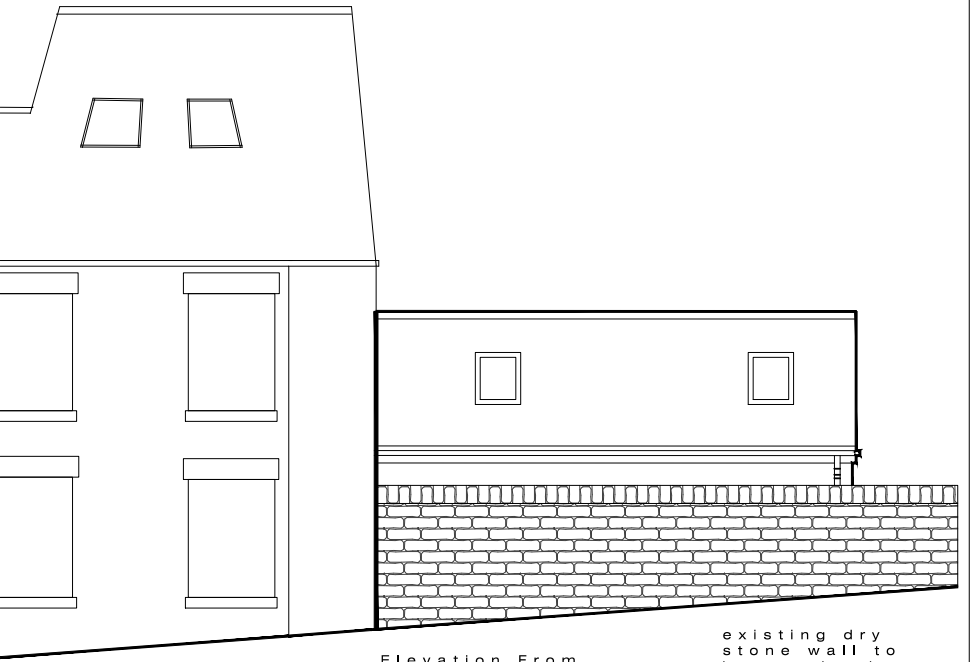

CLIENT DETAILS		PROJECT DETAILS		TITLE			REV	DESCRIPTION	DATE	Residential S72 Ltd, 9 Malham Close, Shafton Barnsley, S72 8PE T 01226 717079 M 07920 724305	
Mr & Mrs Nixon		Proposed Ground Floor Extension and internal re-arrangements		Proposed Elevations							
1 Skinpit Lane Hoylandswaine S36 7JY											
REFERENCE: 19-001-03											