
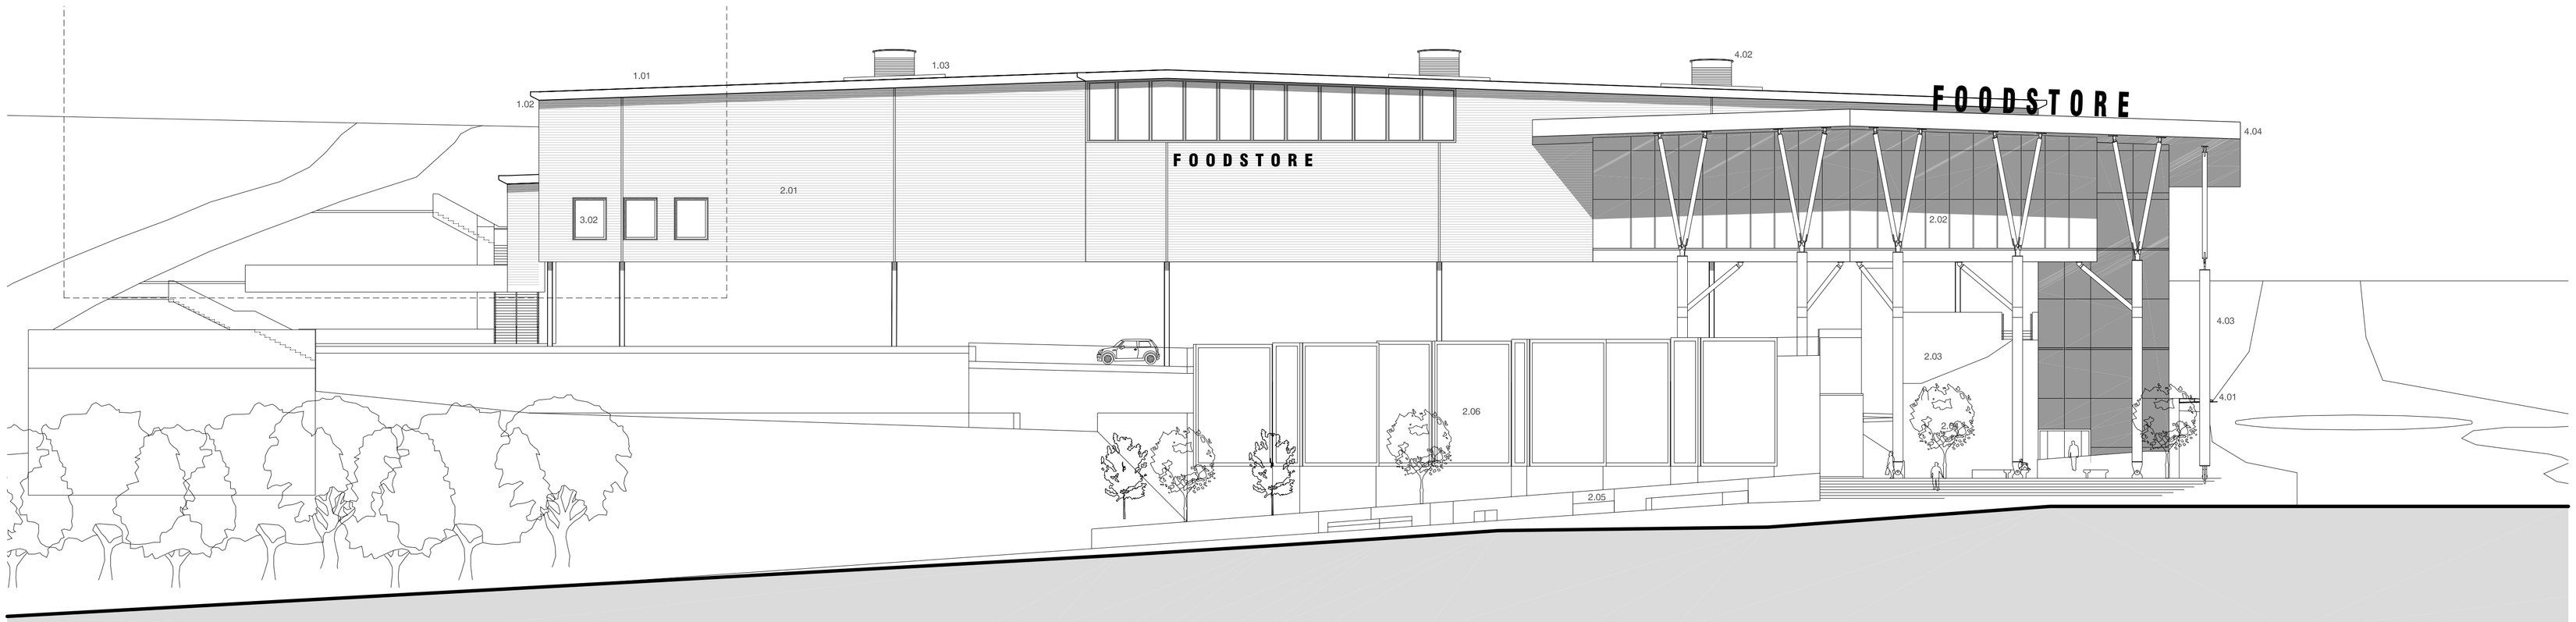


West Way Elevation

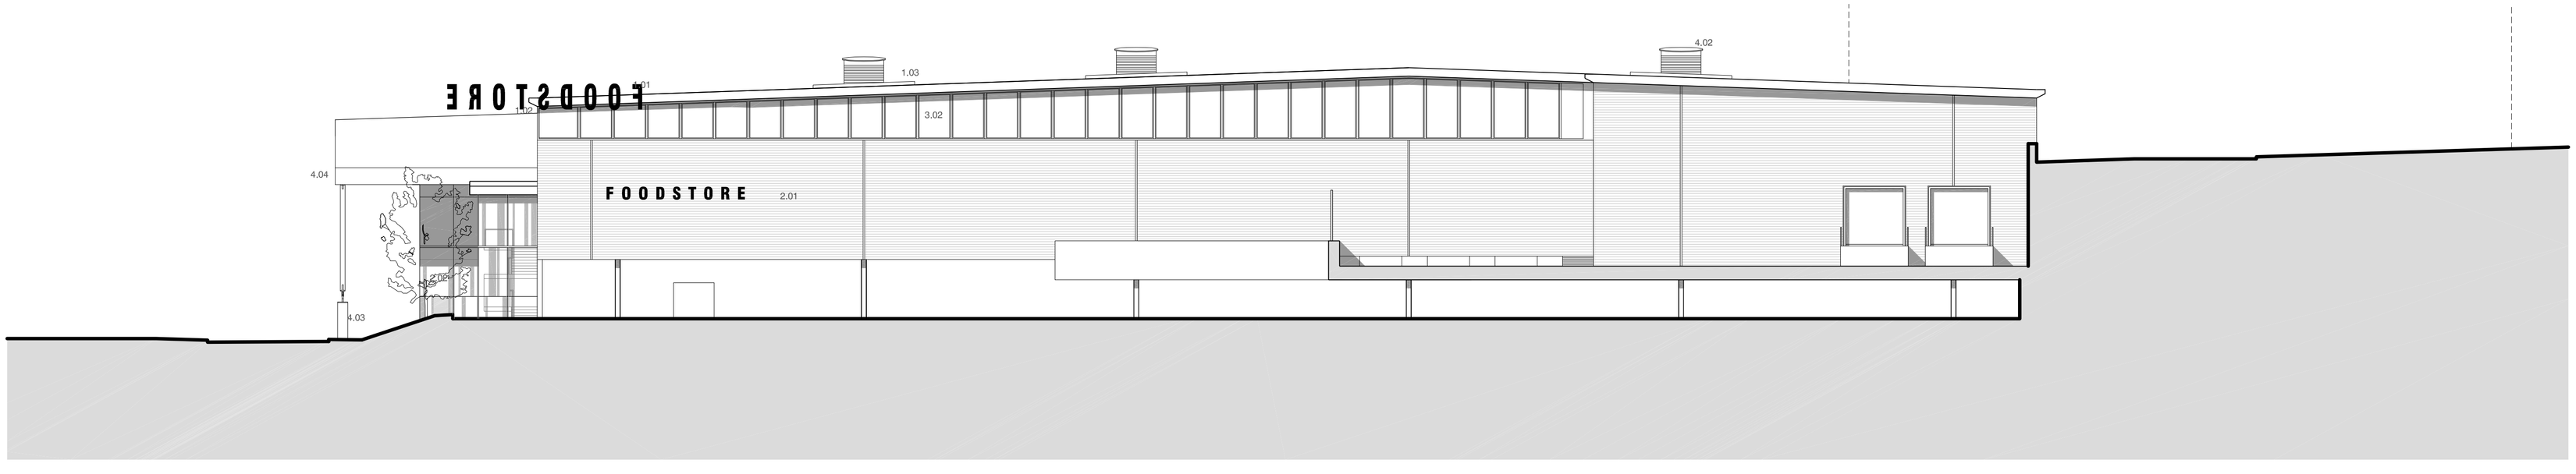

Wood Street Elevation

Materials Key

1.00 Roof
1.01 Single ply membrane
1.02 PPC aluminium concealed gutter system
1.03 Rooflights

2.00 Walls
2.01 Timber cladding
2.02 Structural sealant curtain wall glazing system
2.03 Green 'living' wall
2.04 Concrete retaining walls
2.05 Ceramic mosaic
2.06 Metal 'art' panels

3.00 Windows and Doors
3.01 Grey aluminium double glazed windows
3.02 Aluminium door

4.00 Miscellaneous
4.01 Timber canopy
4.02 Windcatchers
4.03 Timber columns to canopy
4.04 Timber fascia to canopy

REV	DATE	DESCRIPTION	DRN	CHK
A	13/02/12	Service yard amended on Wood Street elevation.	MBD	

MICHAEL HYDE AND ASSOCIATES LIMITED
chartered architects

MANCHESTER □ SHEFFIELD ■

51 BARTON ARCADE
DEANSGATE
MANCHESTER M3 2BJ
TEL 0161 834 1018
FAX 0161 834 4798
Manchester@MHA
architects.com

ALLIANCE HOUSE
LEOPOLD STREET
SHEFFIELD S1 2GY
TEL 0114 2759666
FAX 0114 2757751
Sheffield@MHA
architects.com

PROJECT TITLE		
PROPOSED NEW FOOD STORE NEW STREET, BARNSLEY		
DRAWING TITLE		
PROPOSED FOOD STORE ELEVATIONS (SHEET 2 OF 2)		
DRAWN / CHECKED	DATE	SCALE
KB / MBD	NOV 2011	1:200 @ A1
JOB No	DRAWING	REVISIONS
1SI5	3-005	A