




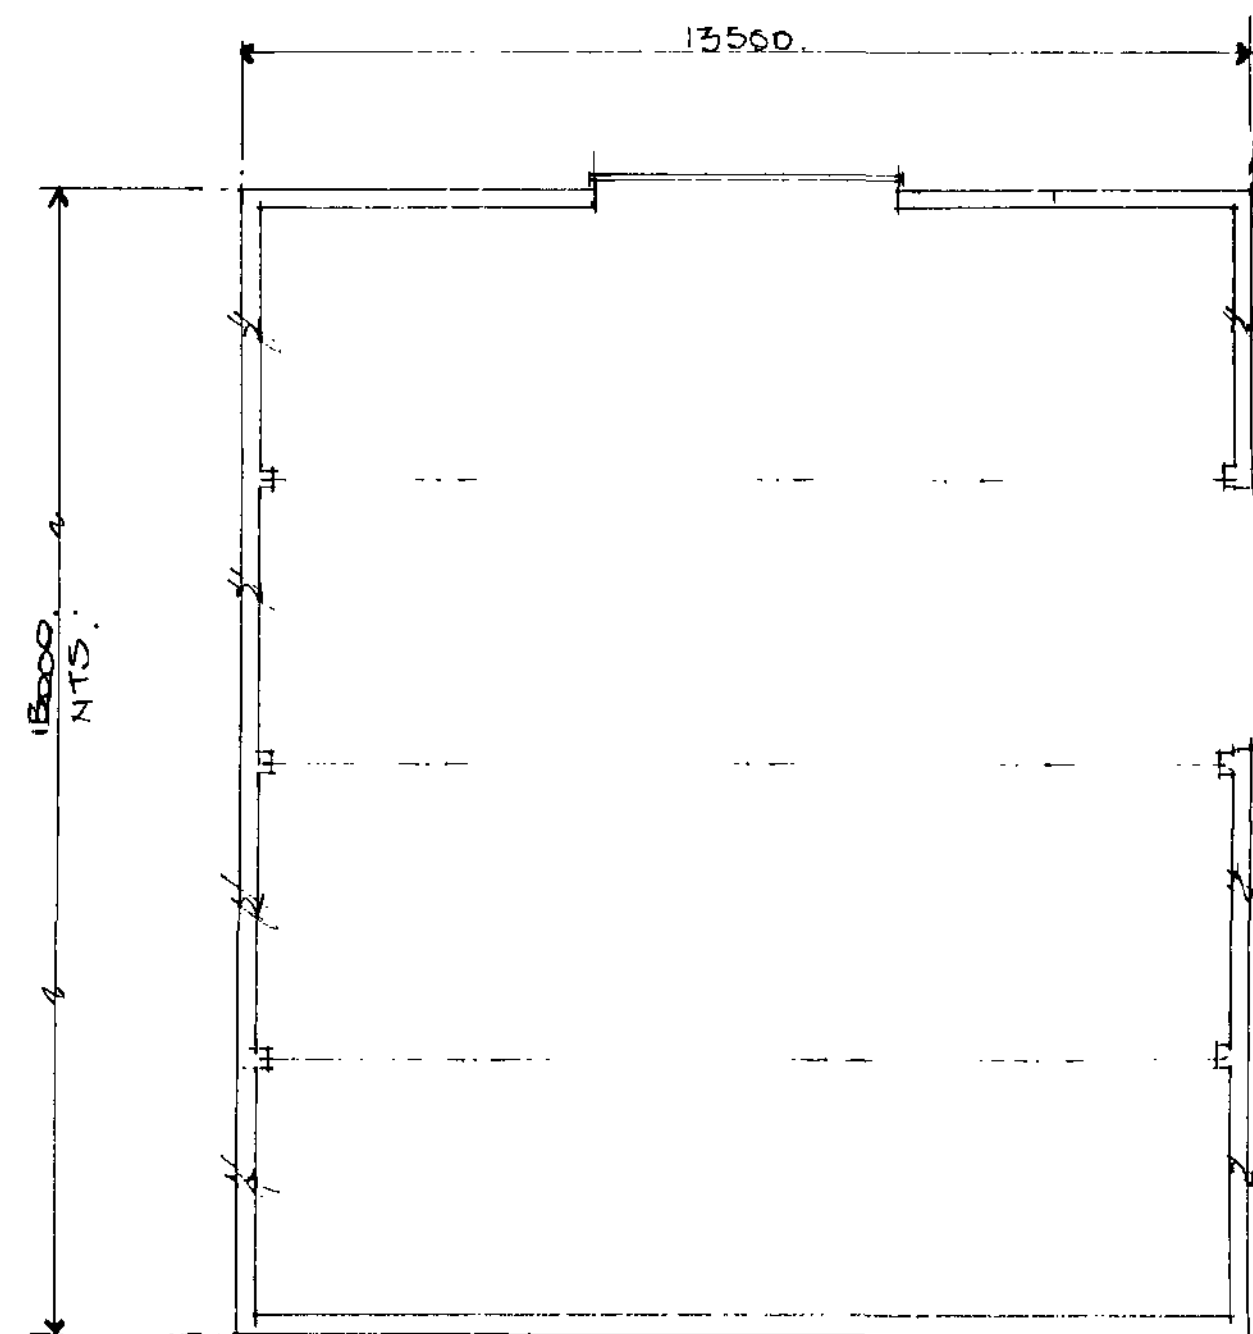


Floor Layout Of Indoor Exercise Area

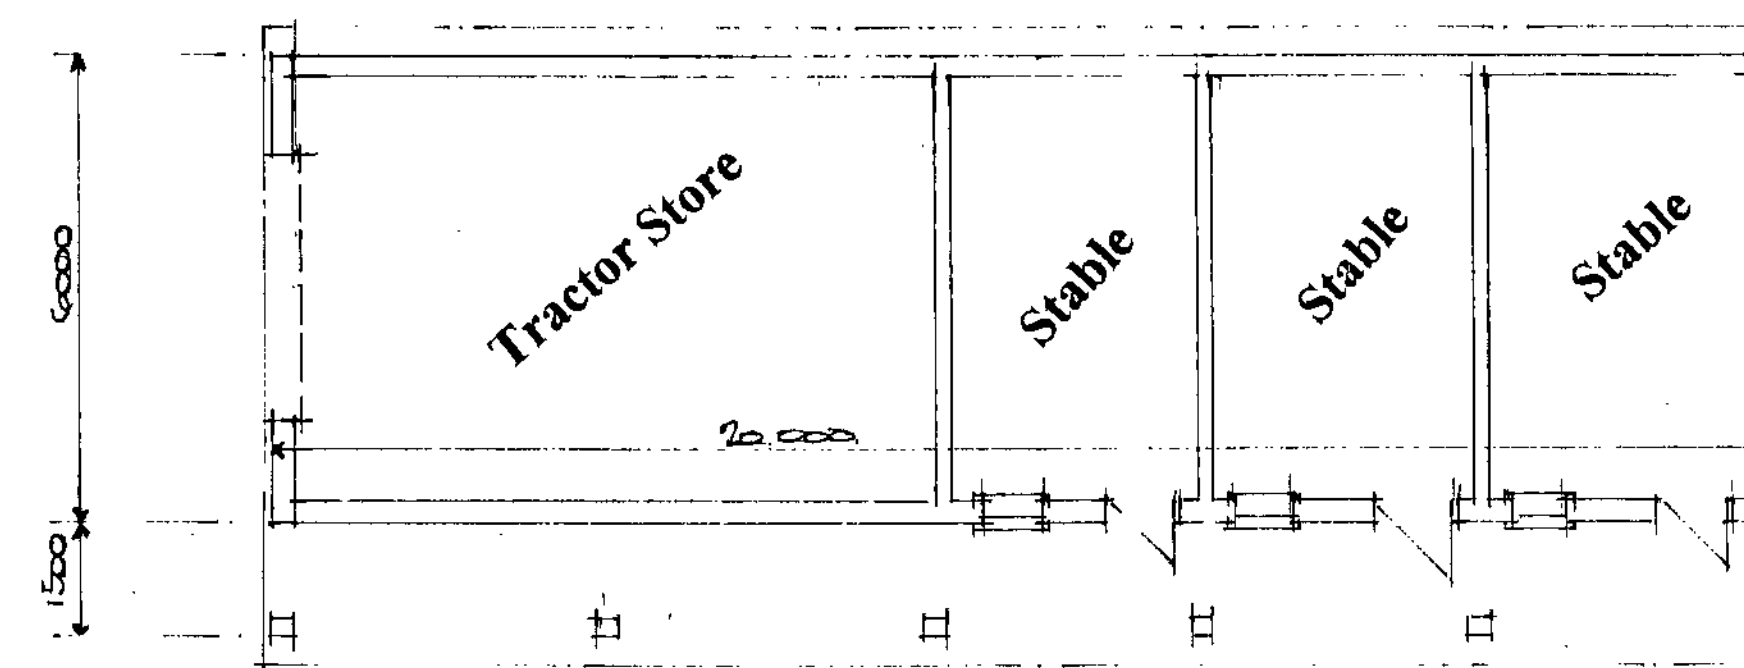


Floor layout of Stable Block

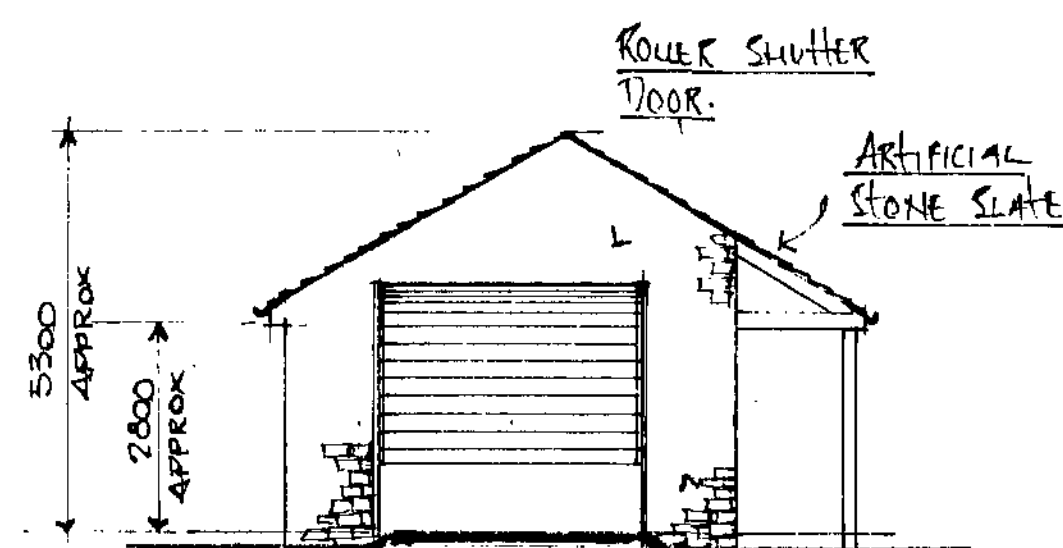


Elevation On 1

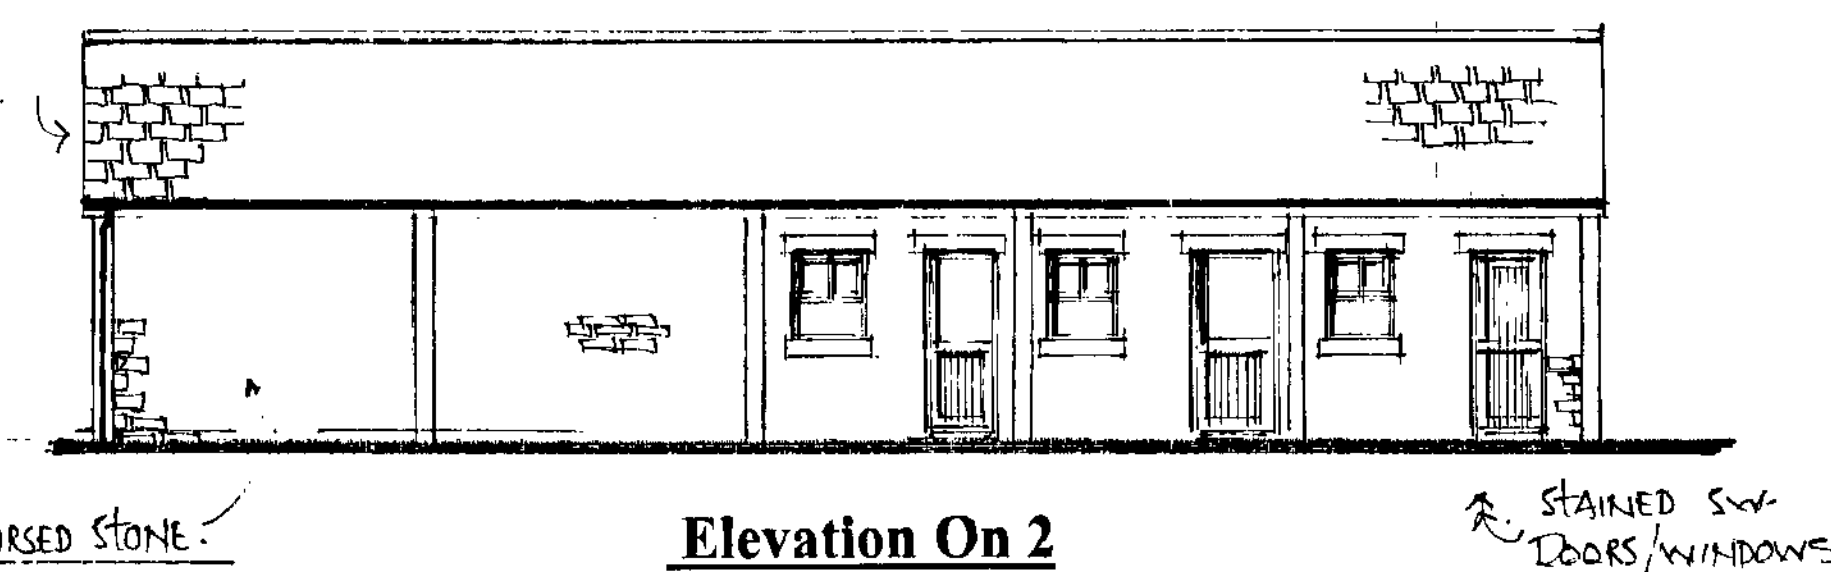


Elevation On 2

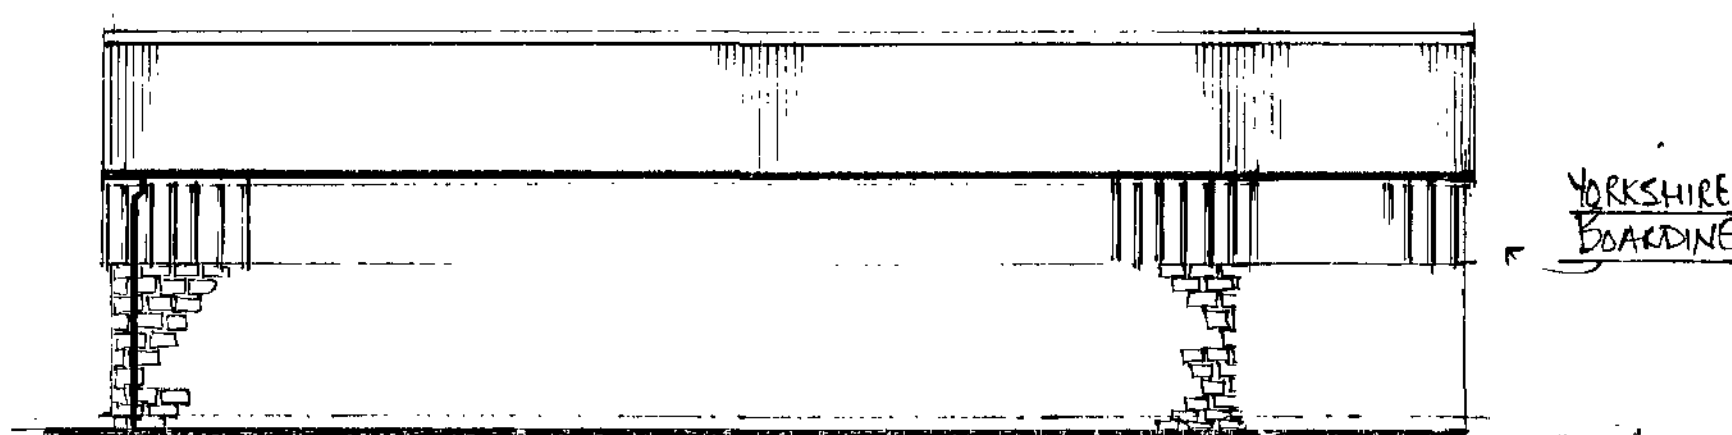


Elevation On 5

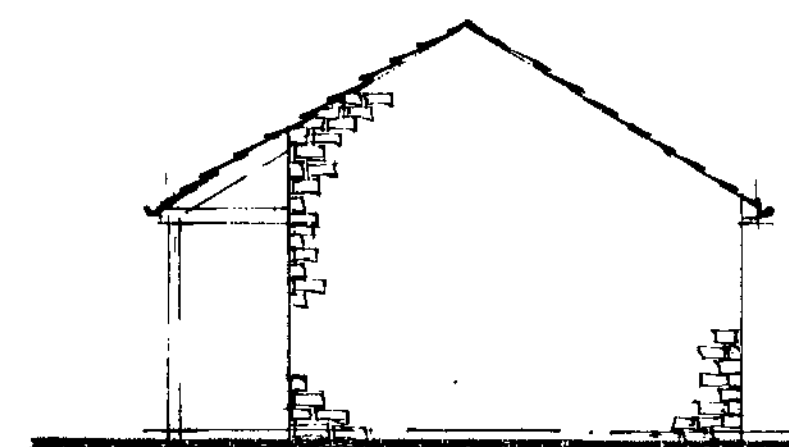


Elevation On 3

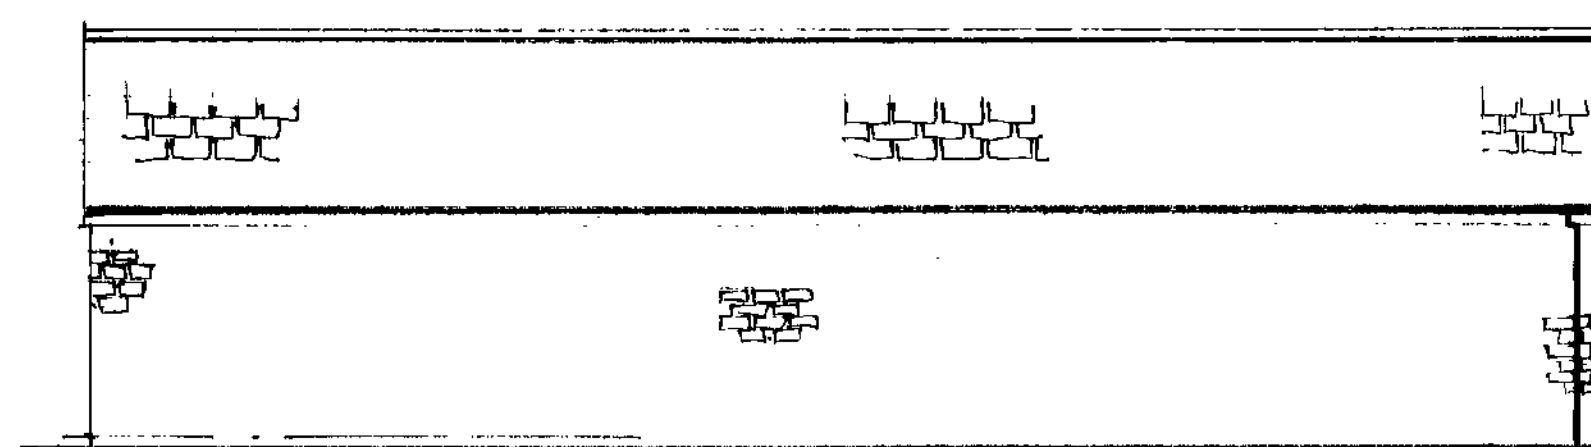


Elevation On 4

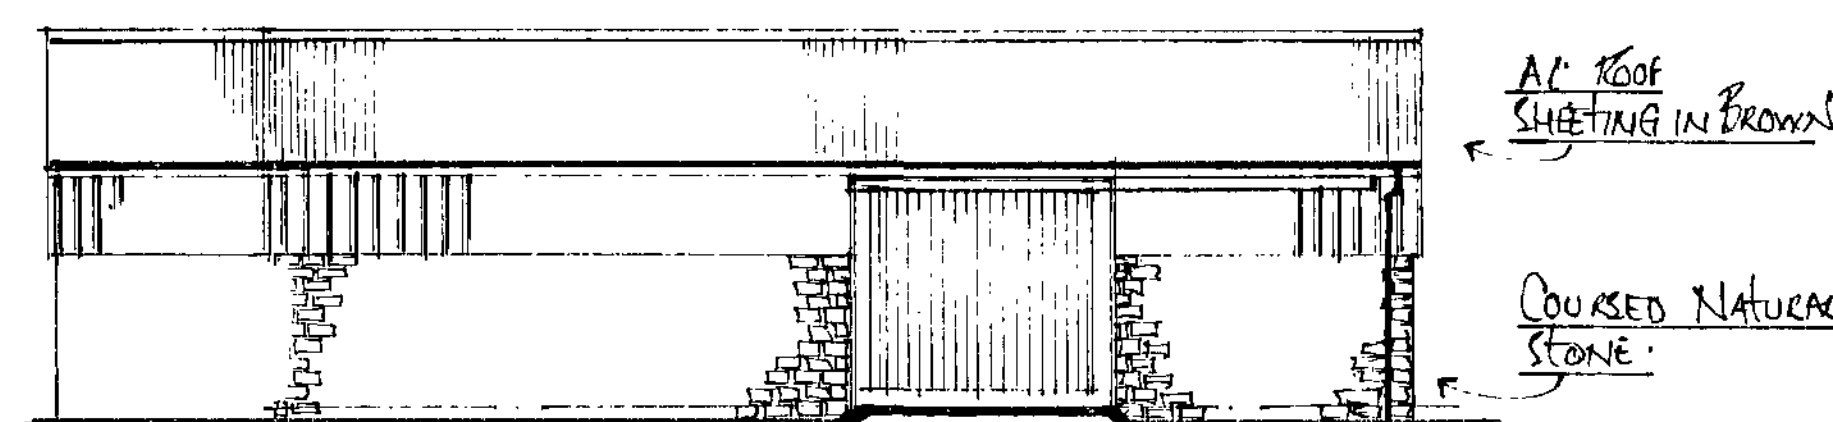


Elevation On 6

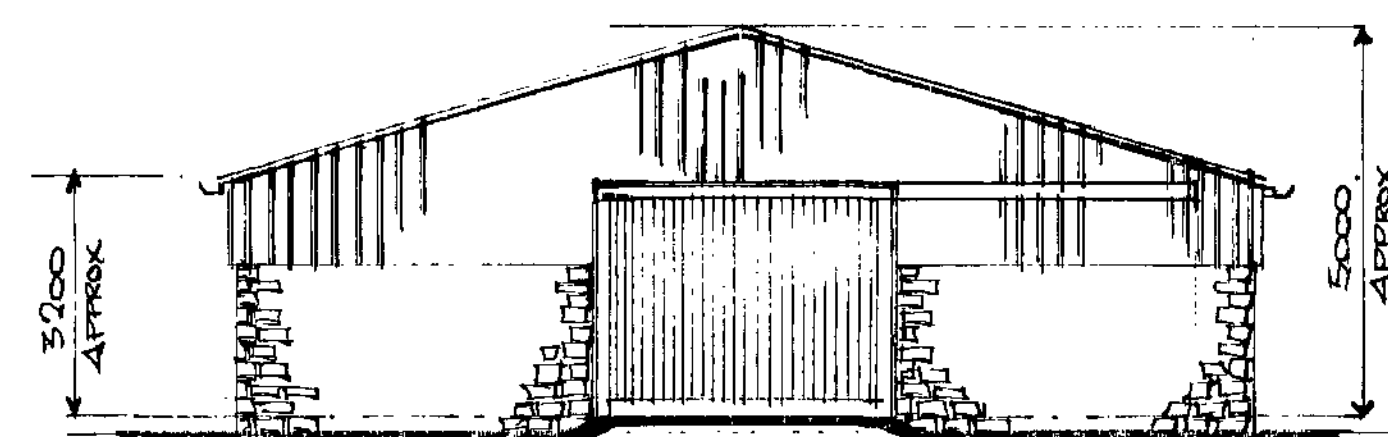

Elevation On 7

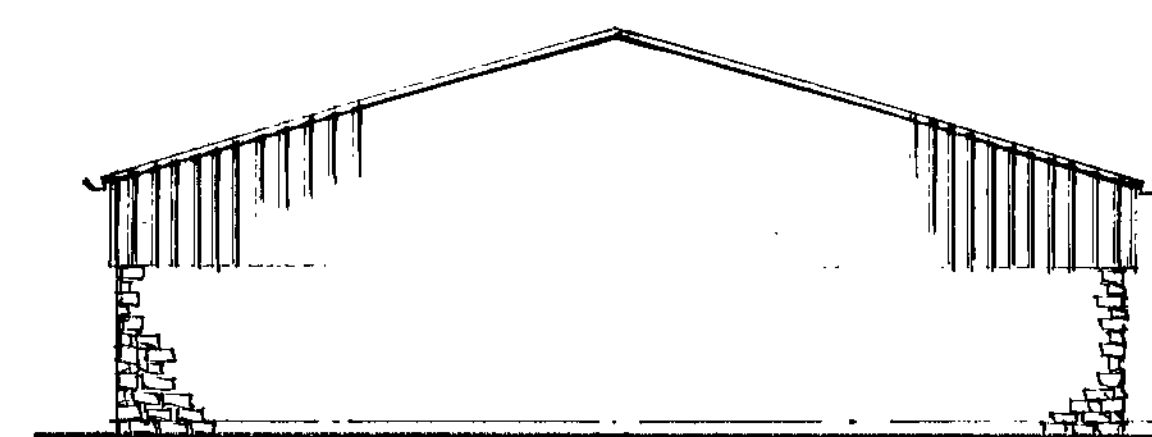

Elevation On 8

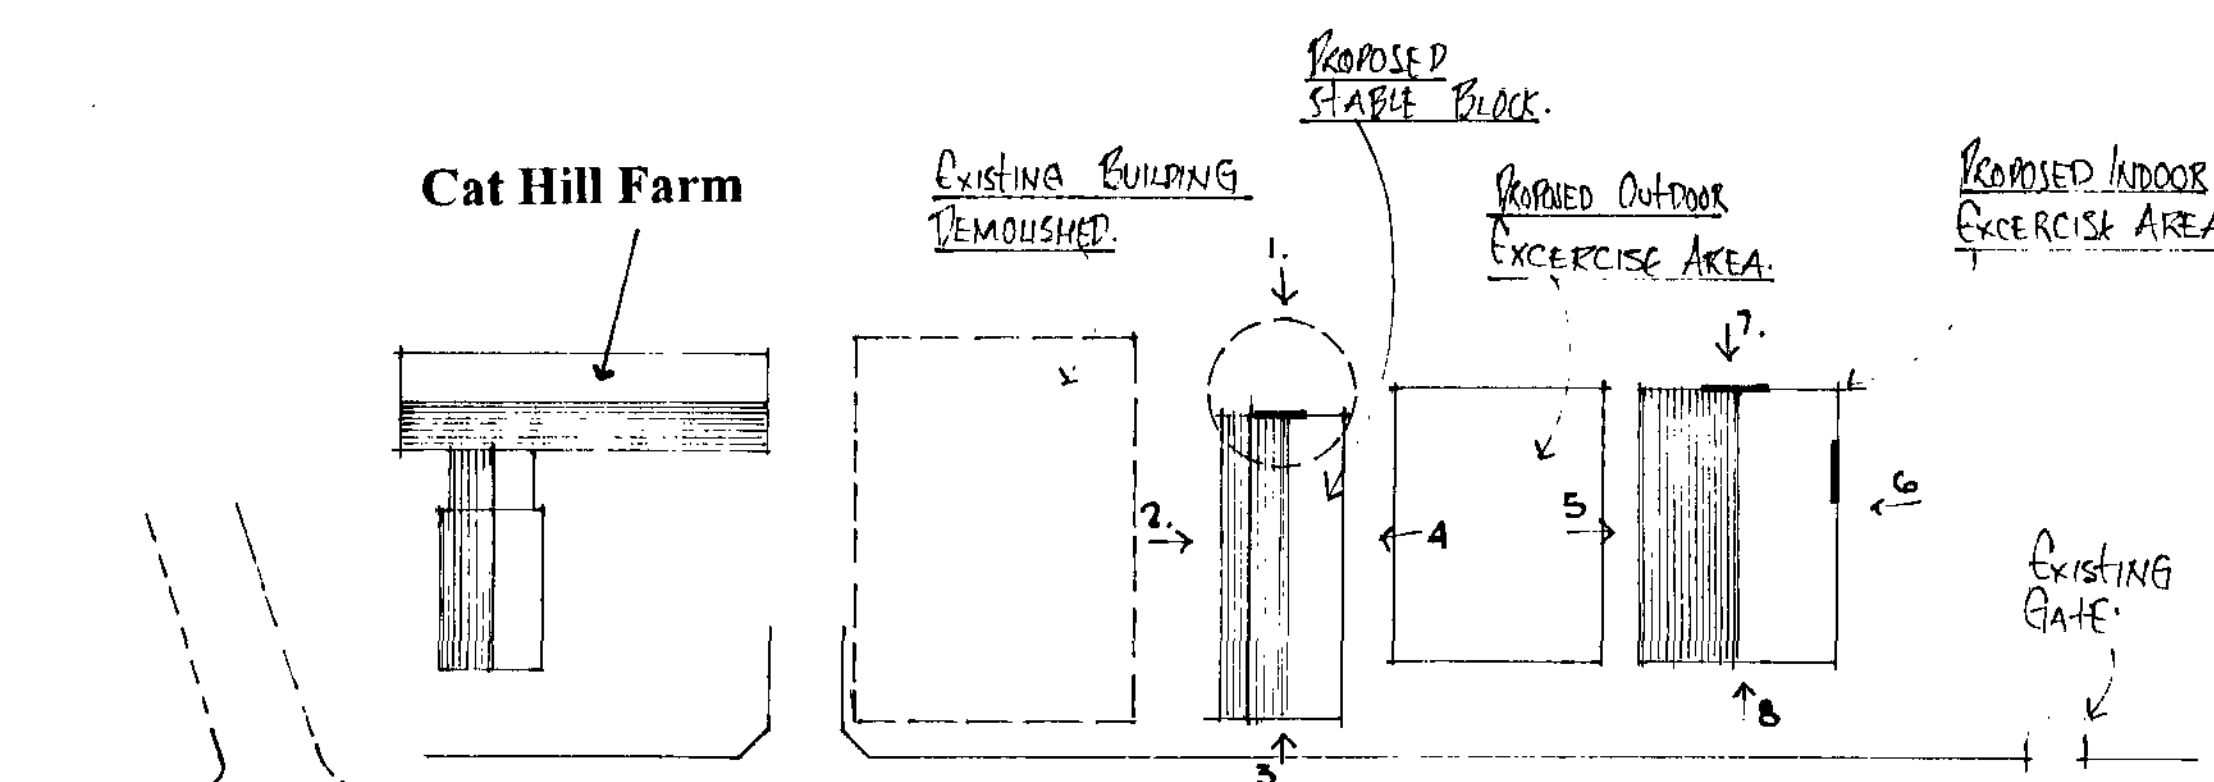

Cat Hill Lane

Block Plan

1 : 500

NOTES:
All dimensions must be checked on site and not scaled from this drawing.

E		
D		
C		
B		
A		
Date	Revisions	

© copyright
SDC Projects Ltd
Northern House
51 Clarel Street
Penistone
Sheffield
S36 6AU
Tel
01226 762484
07970 291539



Cat Hill Farm
Cat Hill Lane
Ingbyrchworth
S36 7GD

Client
Nicky Idle

Job Title
Stable Block +
Indoor / Outdoor Exercise Area's

Drawing Title
General Arrangement / Elevations.

Scale
1 : 100

Date
1.5.10

Drawn by
Steve Camps

Drg. No.
NI / 01

Rev.

