






NJT DESIGN LIMITED - DISCLAIMER:

This drawing is copyright and shall not be reproduced nor used for any other purposes without the written permission of the Architect. This drawing must be used in conjunction with the contract documents and shall not be used by the contractor's responsibility to ensure full compliance with the Building Regulations. It is the contractor's responsibility to check and verify all dimensions on site. Any discrepancies to be reported immediately. IF NOT LABELED ASK. No part of this drawing shall be used for any other purpose without the written permission of the Architect. The Architect is not responsible for the practice or materials shown to be deleterious to health & safety must not be used or specified on this project.

XREFS IN THIS DRAWING

NOTES:

Drawing to be read in conjunction with drawings A(90)-05 - Existing Levels Plan and A(90)-06 Proposed Levels Plan.

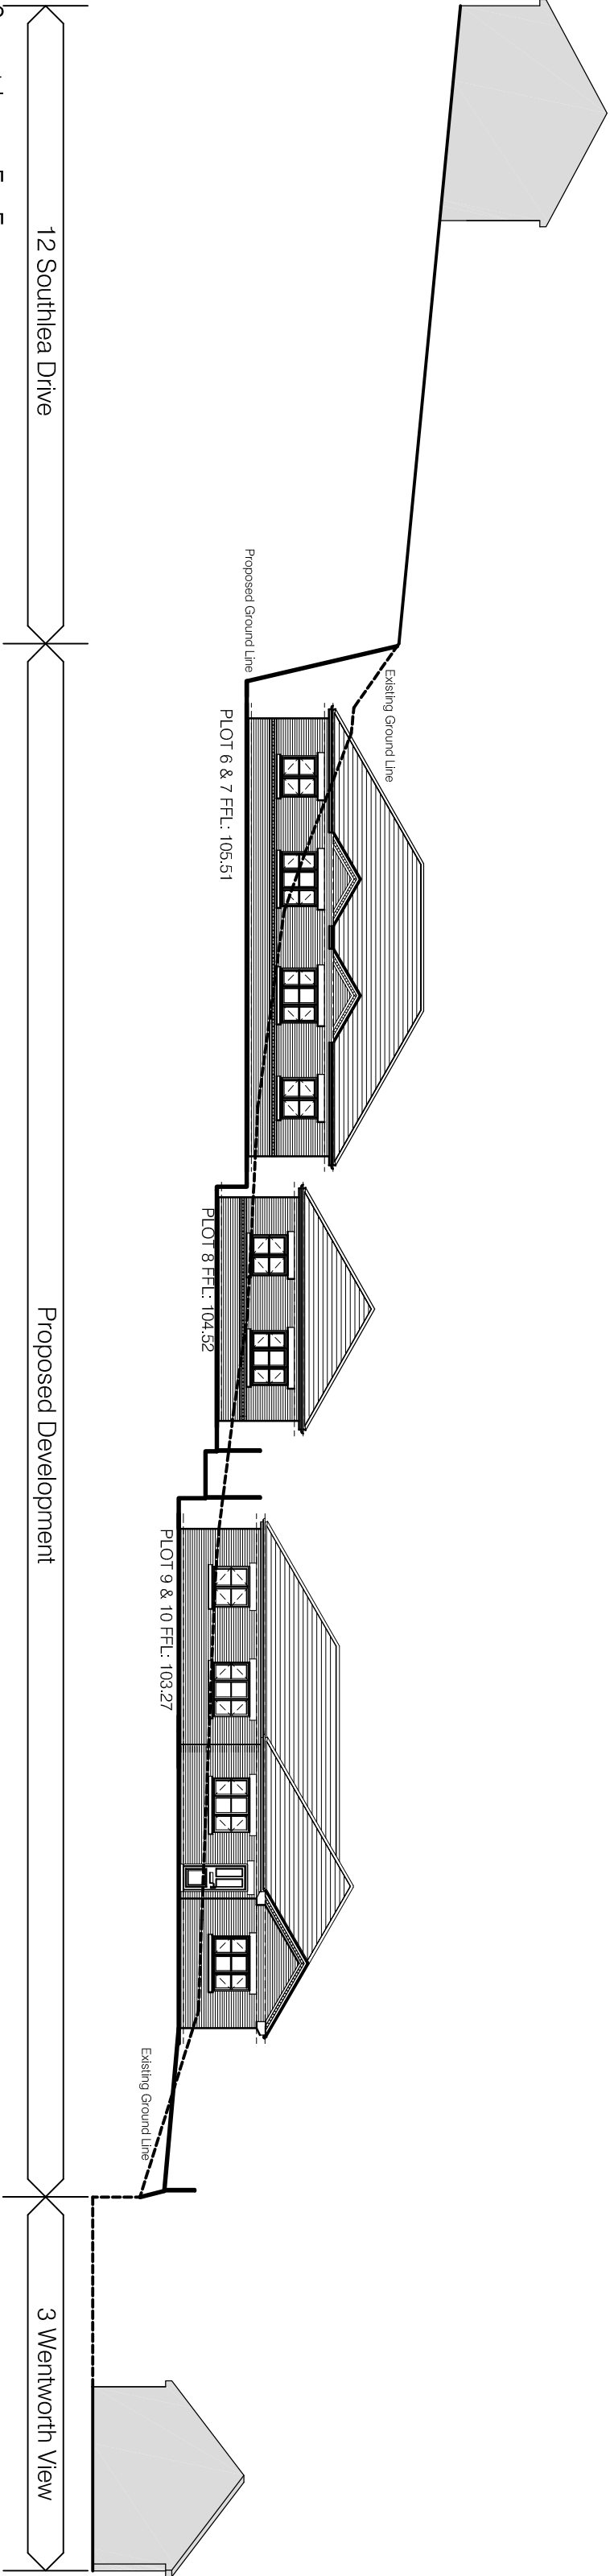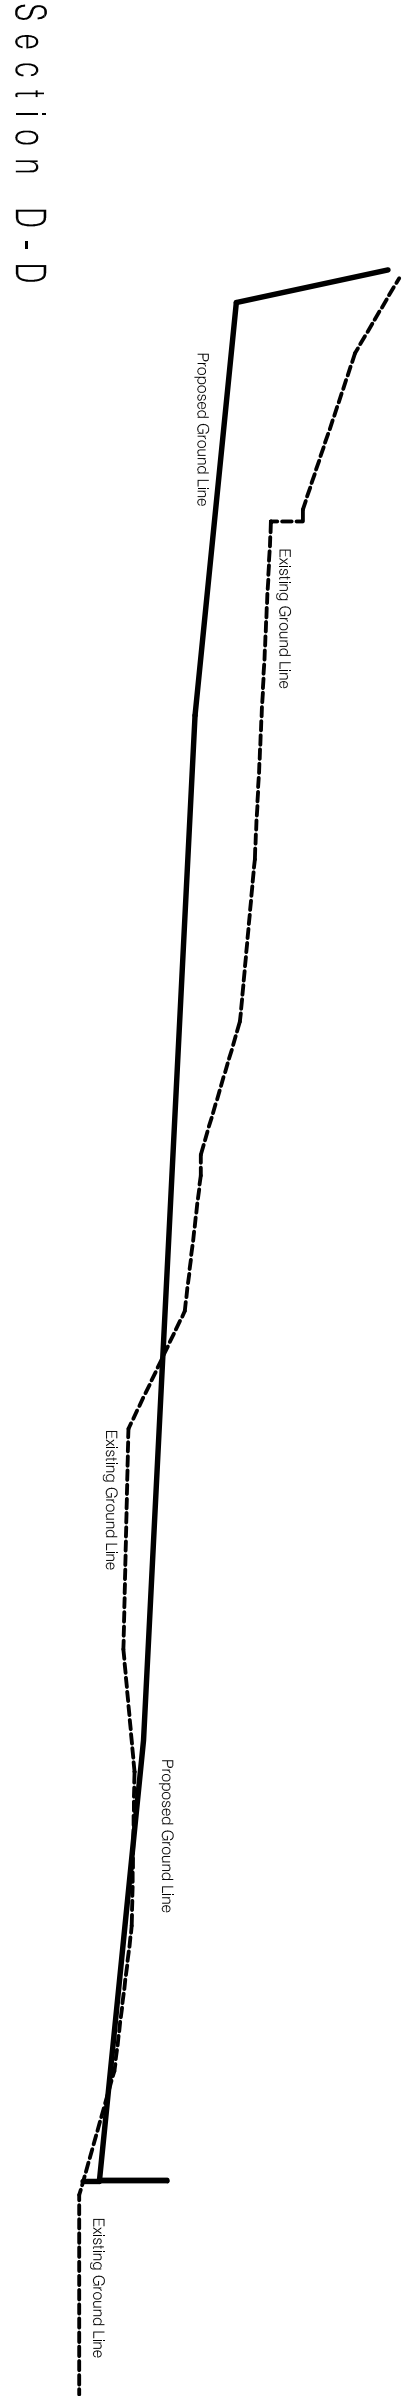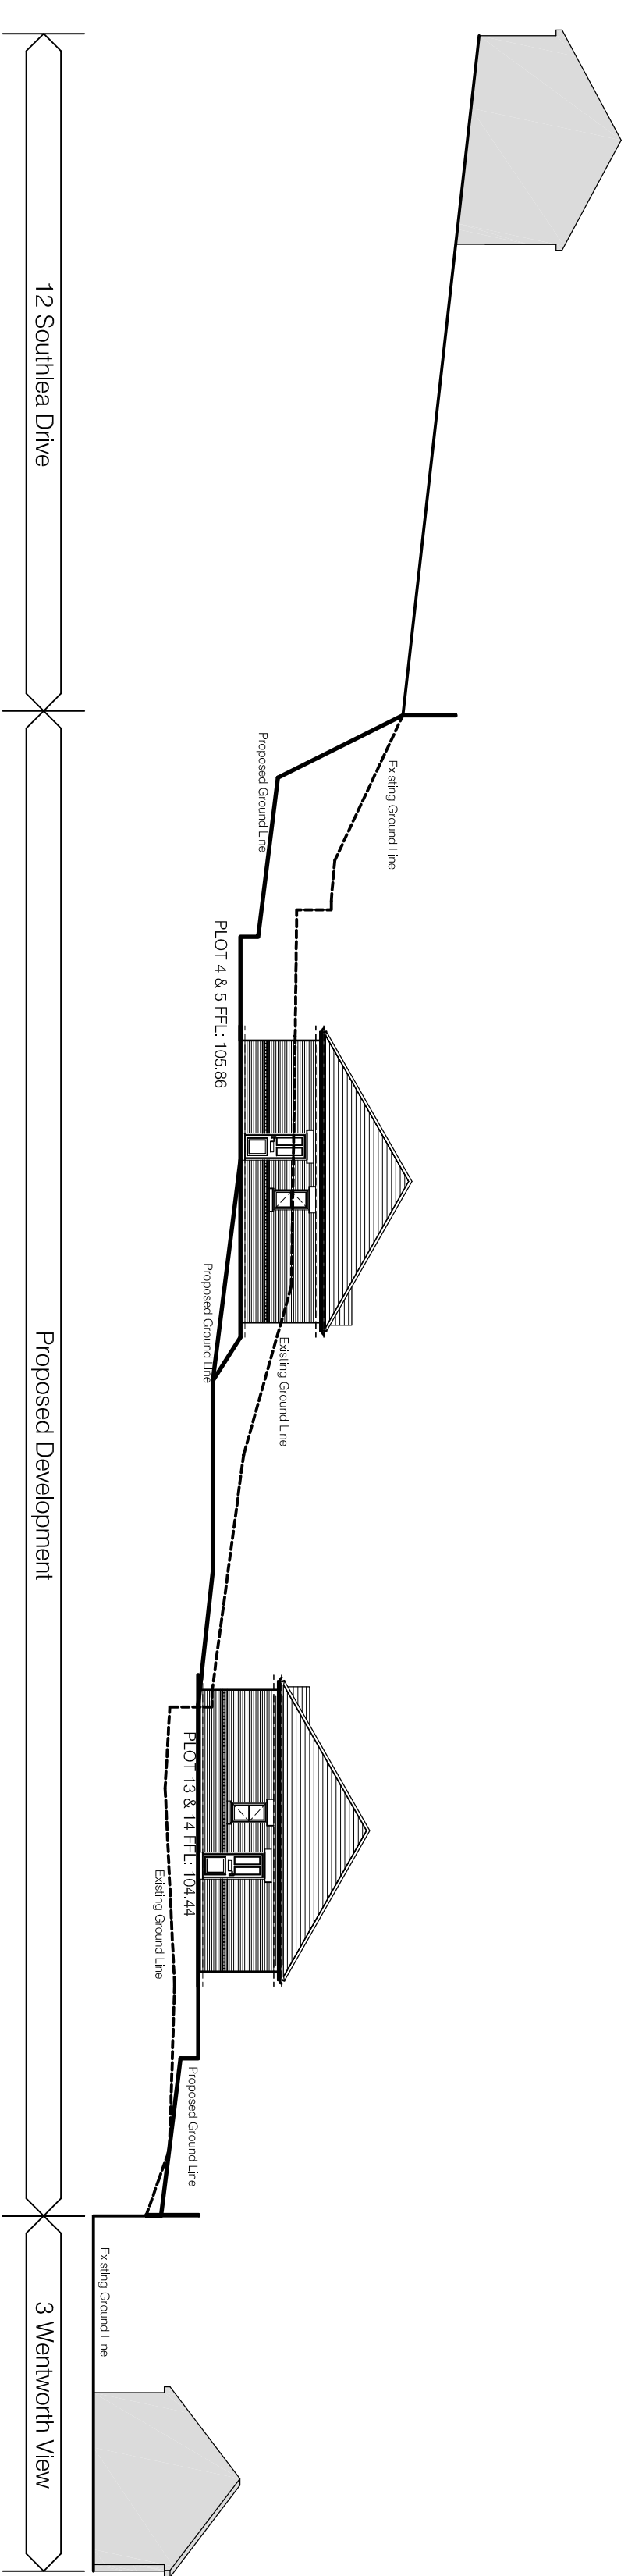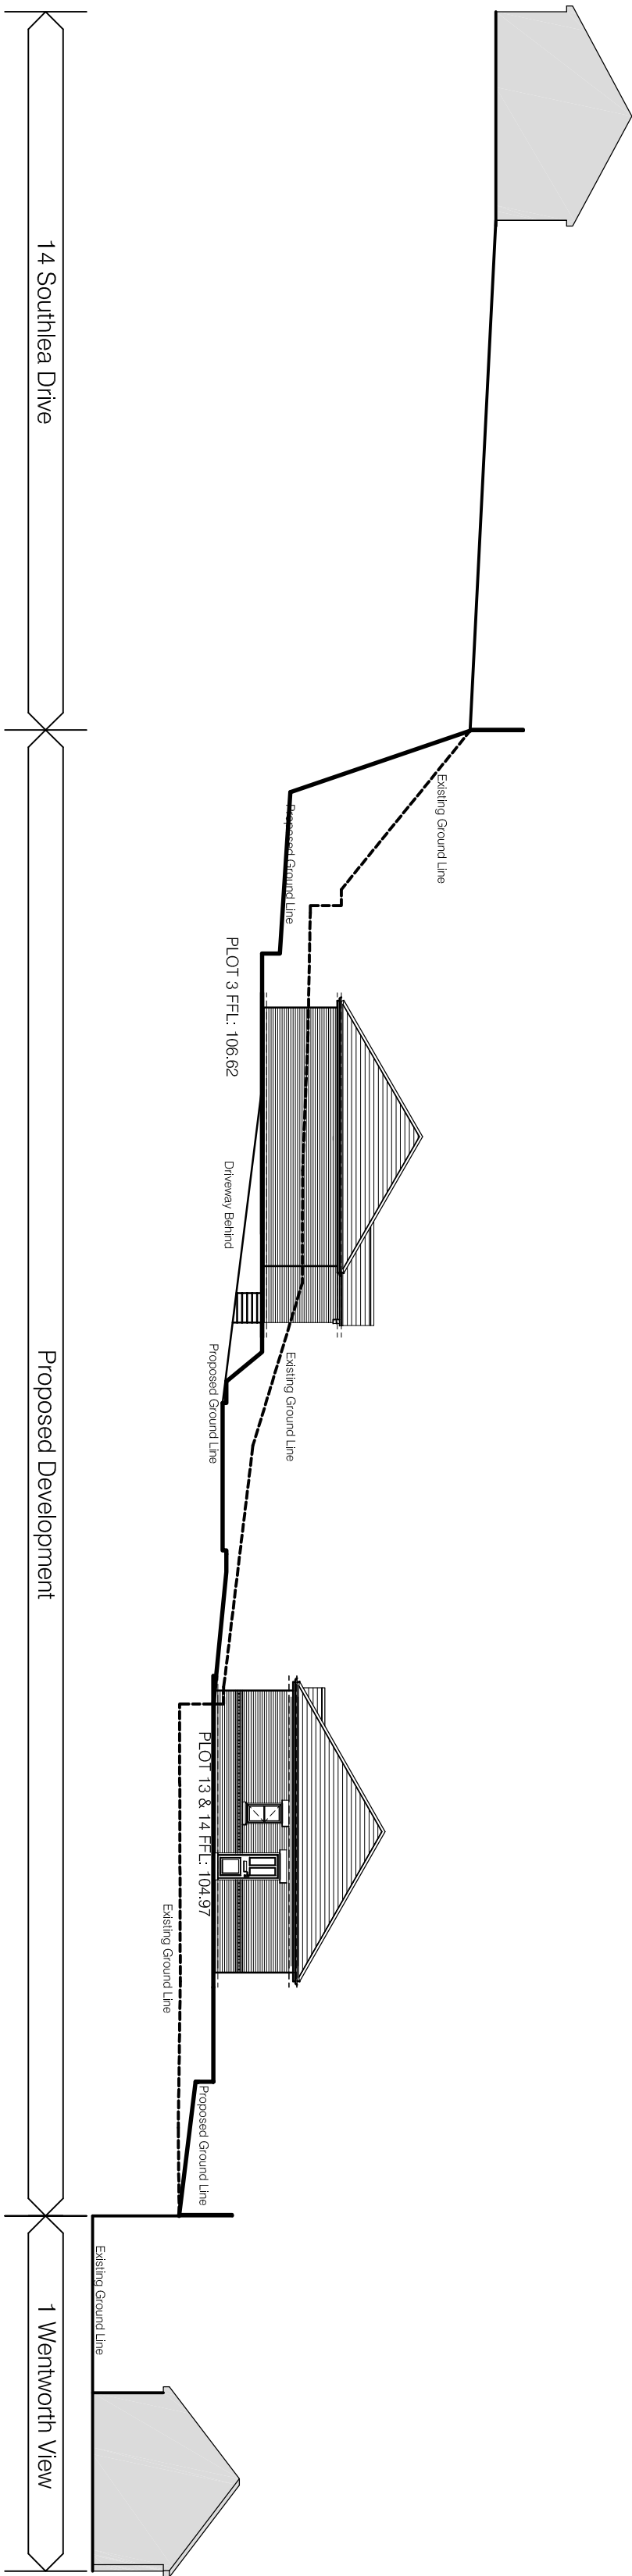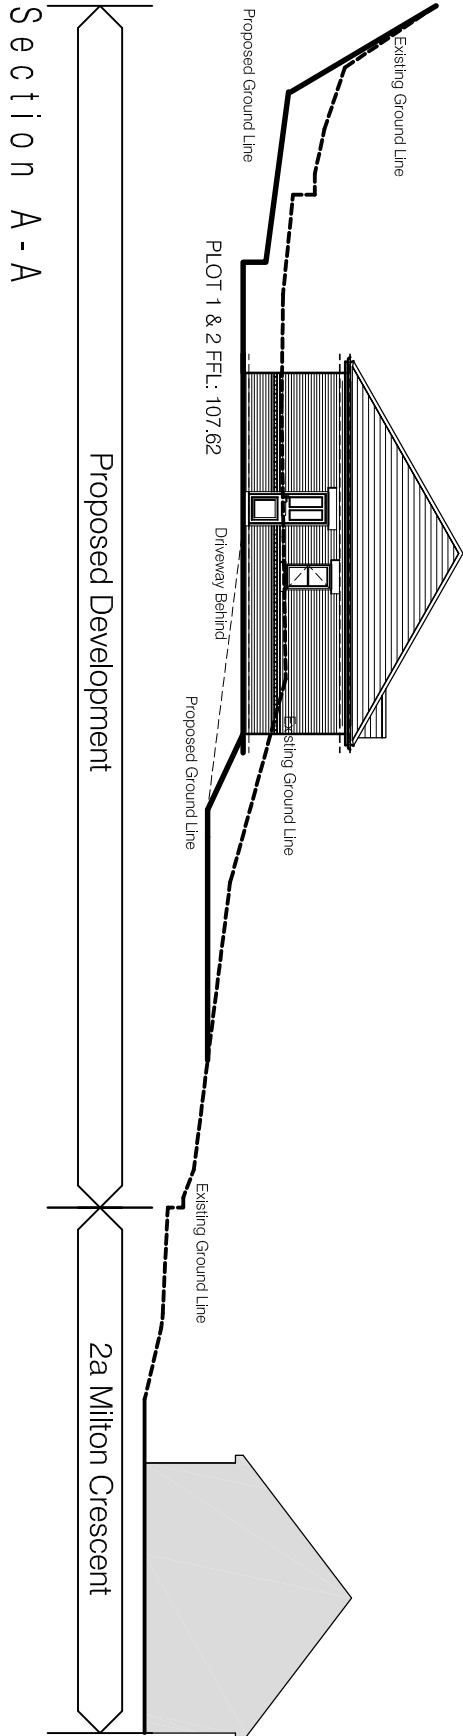

OAKWELL HOMES

PROJECT
DEVELOPMENT OF
LAND AT MILTON
CRESCENT - BARNSELEY

TITLE

PROPOSED SITE
SECTIONS A-A TO E-E


DRAWING STATUS

PLANNING APPROVAL

DRAWN	NJT	CHECKED	NJT
-------	-----	---------	-----

SCALE 1:200 @ A1: N.T.S. @ A3

DATE OCTOBER 2010

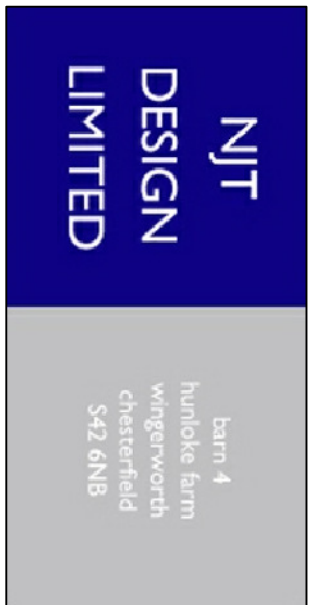

T: 07891 014599 | EMAIL: info@njtdesign.co.uk | WWW.NJTDESIGN.CO.UK

JOB NO.	DRAWING NUMBER	REV
08-012	A(90)-07	B