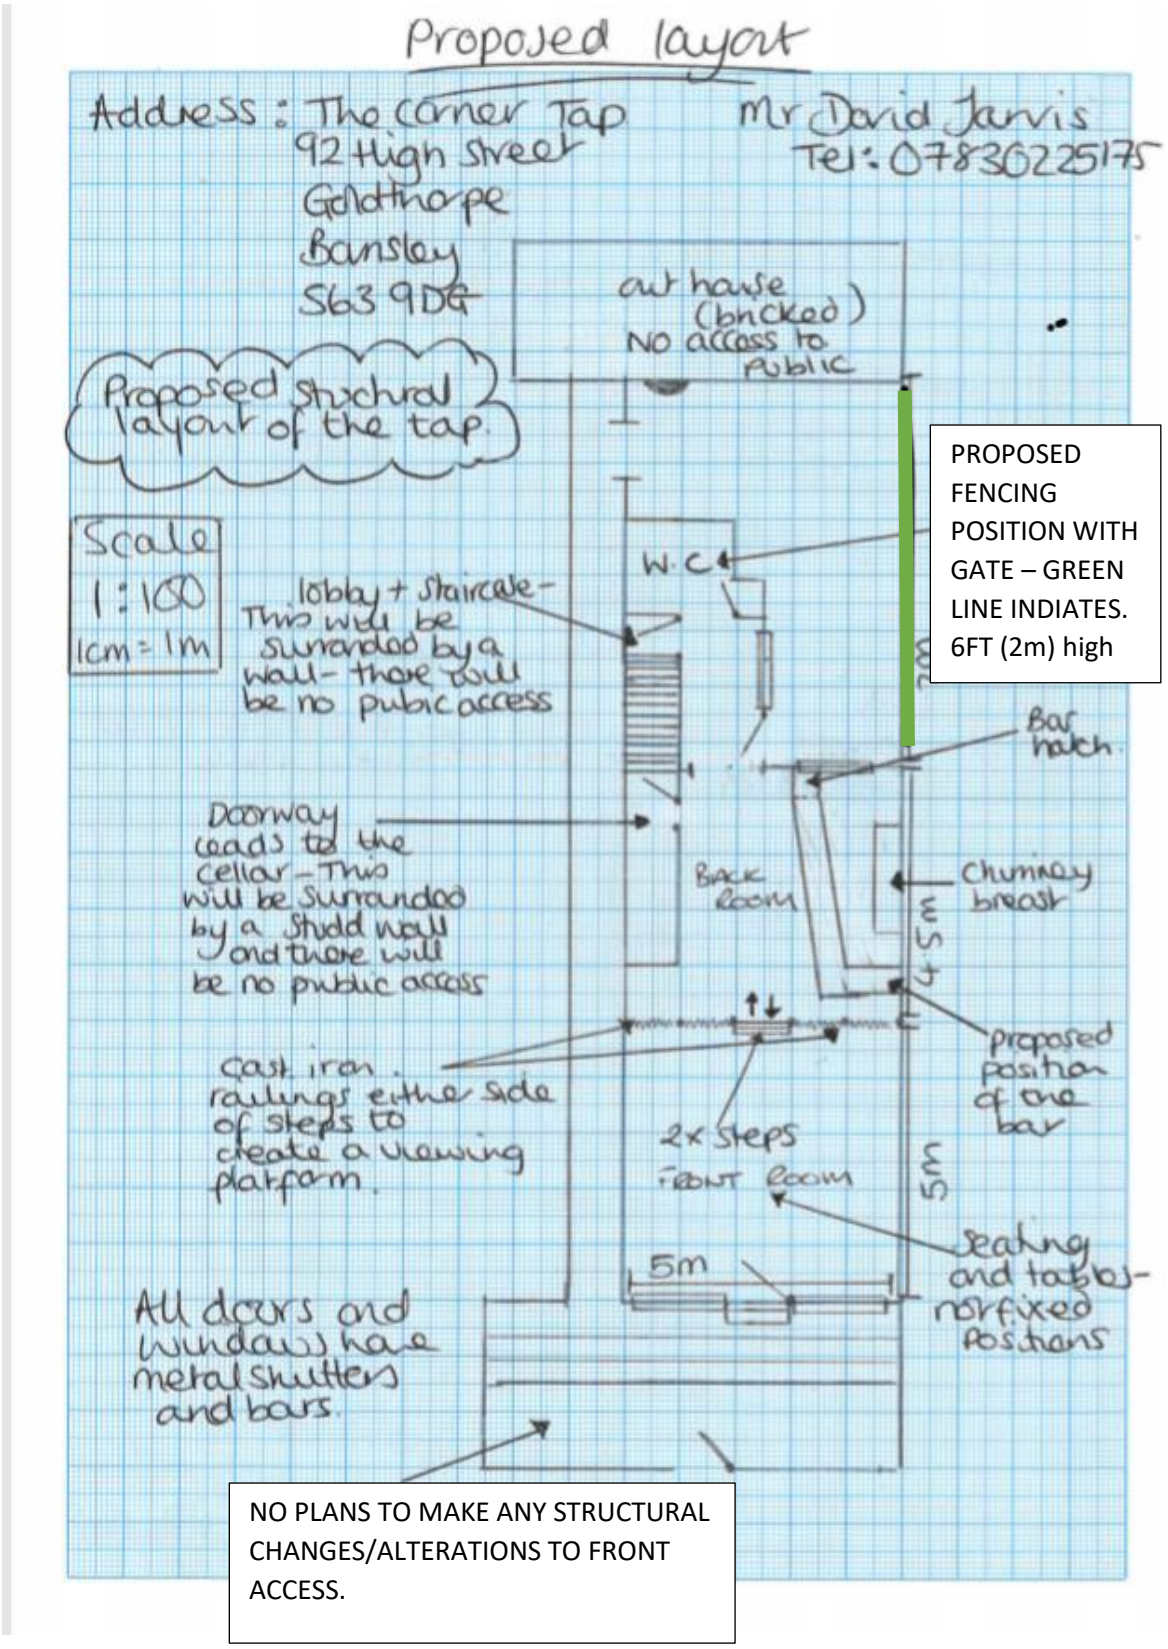

Proposed layout
Address : The Corner Tap
92 High Street
Goldthorpe
Barnsley
S63 9DG
Mr David Jarvis
Tel: 07830225175
Proposed structural layout of the tap.
Scale
1:100
1cm = 1m
out house (bricked) No access to public
PROPOSED FENCING POSITION WITH GATE – GREEN LINE INDIATES. 6FT (2m) high
W.C
lobby + Staircase - This will be surrandod by a wall - there will be no pubic access
Bar hatch
Doorway leads to the cellar - This will be surrandod by a studd wall and there will be no pubic access
Back Room
Chimney breast
3.5m
Cast iron railings either side of steps to create a viewing platform.
proposed position of the bar
2x steps
FRONT Room
5m
Seating and tables - non fixed positions
All doors and windows have metal shutters and bars.
NO PLANS TO MAKE ANY STRUCTURAL CHANGES/ALTERATIONS TO FRONT ACCESS.