

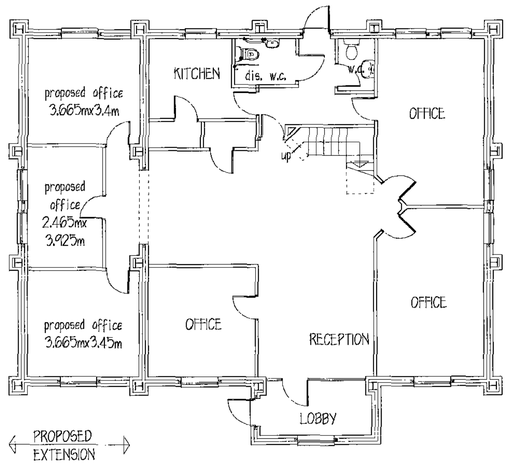



GROUND FLOOR

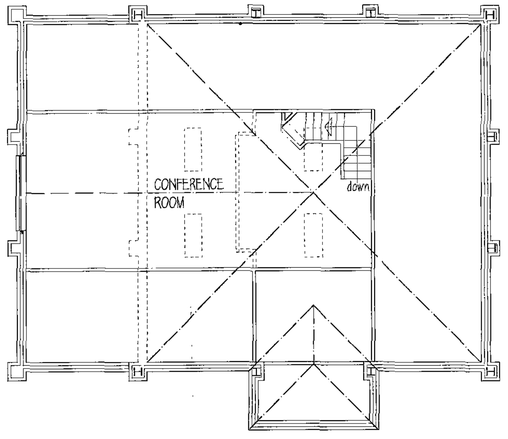



FIRST FLOOR

ROOF - existing steel profiled sheeting roof to be removed and repaced with Decra lightweight roof tile system
WALLS - brickwork to match existing, with brick string course.
WINDOWS - windows to match existing

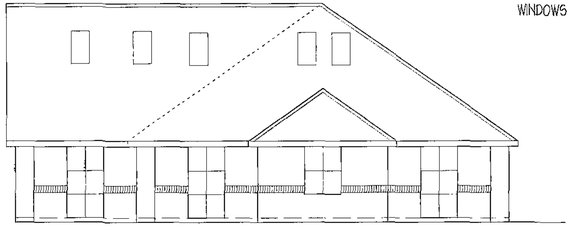


FRONT ELEVATION

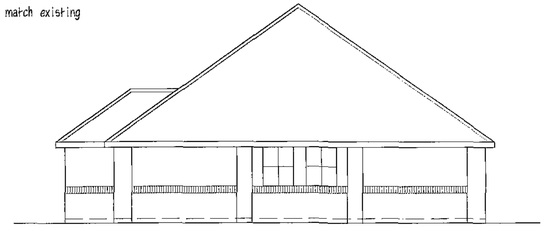

SIDE ELEVATION



SIDE ELEVATION (TANK ROW)

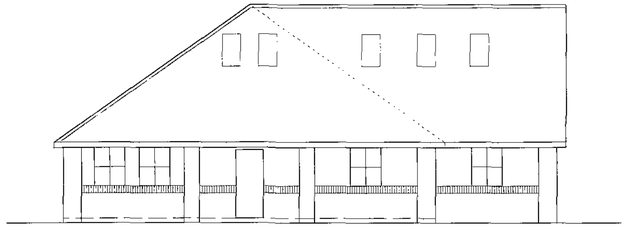

REAR ELEVATION (GRANGE LANE)

RECEIVED
CORPORATE MAIL ROOM


SOAR & SONS LTD

OFFICE EXTENSION
TANK ROW
STAIRFOOT

PROPOSED PLANS & ELEVATIONS

1:100@A2 JULY 10 Rev A

**Peter Thompson**
"Linwood"
Barnsley Road
Dodworth
Barnsley S75 3JR
M.C.I.A.T.
tel. 01226 201391
m. 07973251730
e-mail peter-thompson@hotmail.co.uk

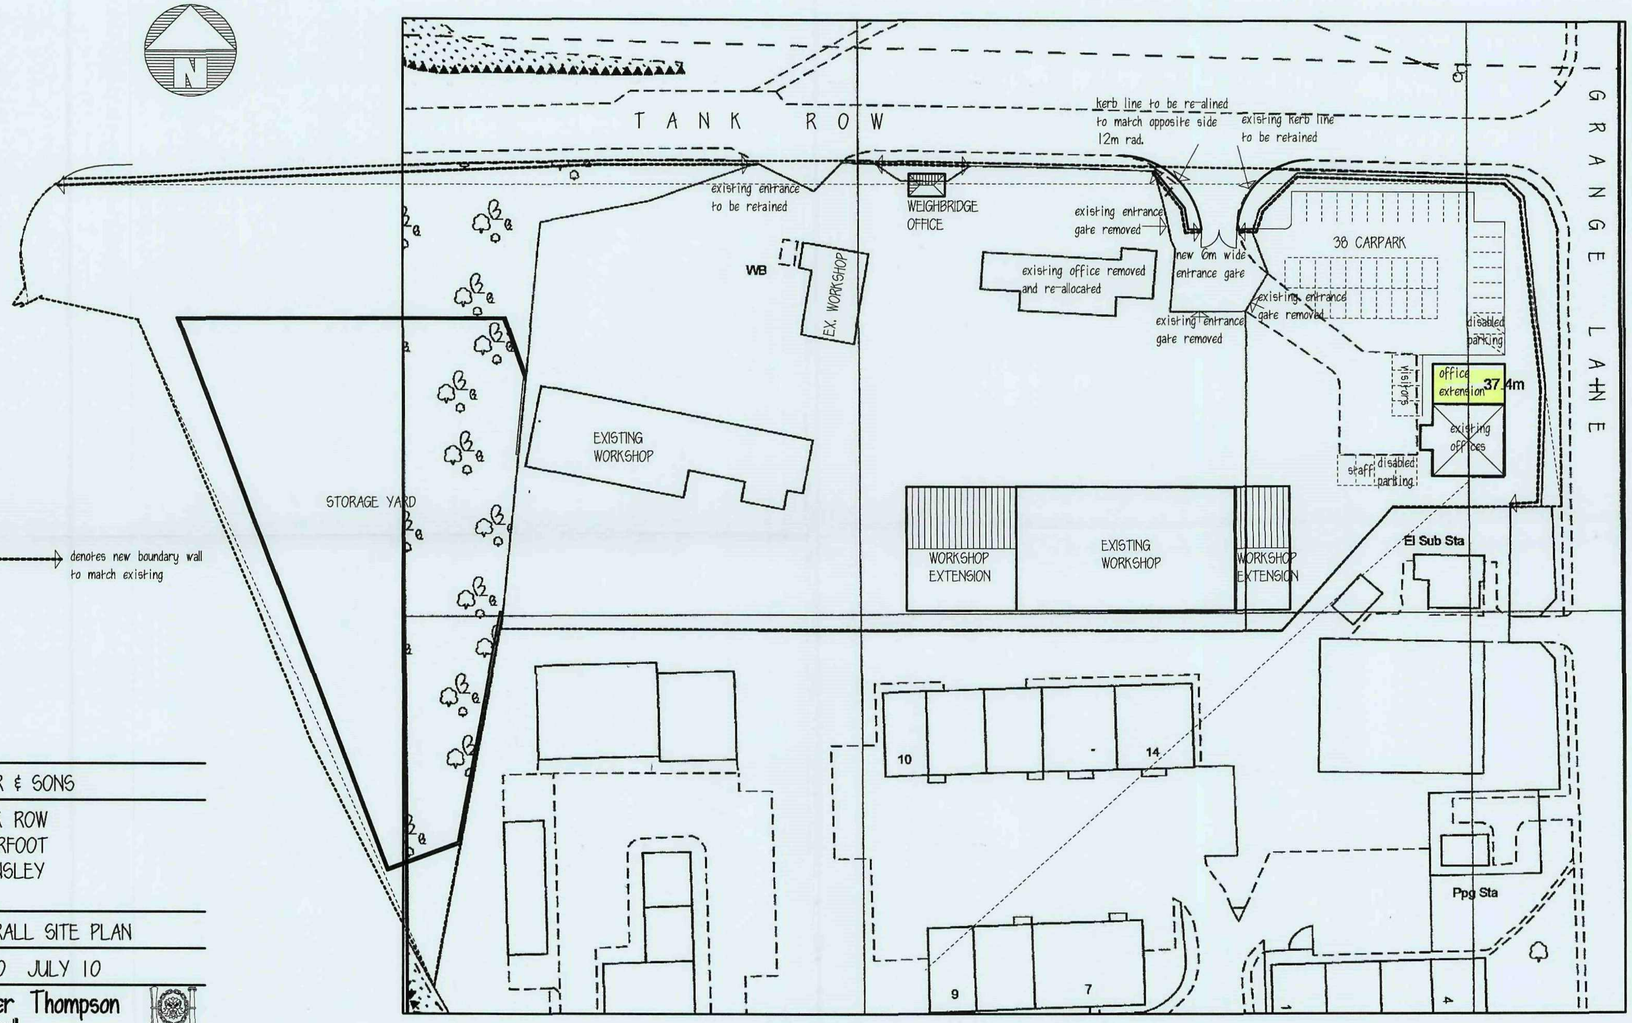


SOAR & SONS

TANK ROW
STAIRFOOT
BARNSLEY

OVERALL SITE PLAN

1:500 JULY 10


**Peter Thompson** M.C.I.A.T.
"Linwood"
Barnsley Road
Dodworth
Barnsley S75 3JR
tel. 01226 201391
m. 07973251730
e-mail peter-thompson@hotmail.co.uk



RECEIVED
CORPORATE MAIL ROOM