
F.A.O. R. PELL.

Barnsley Metropolitan Borough Council
24 MAY 2010

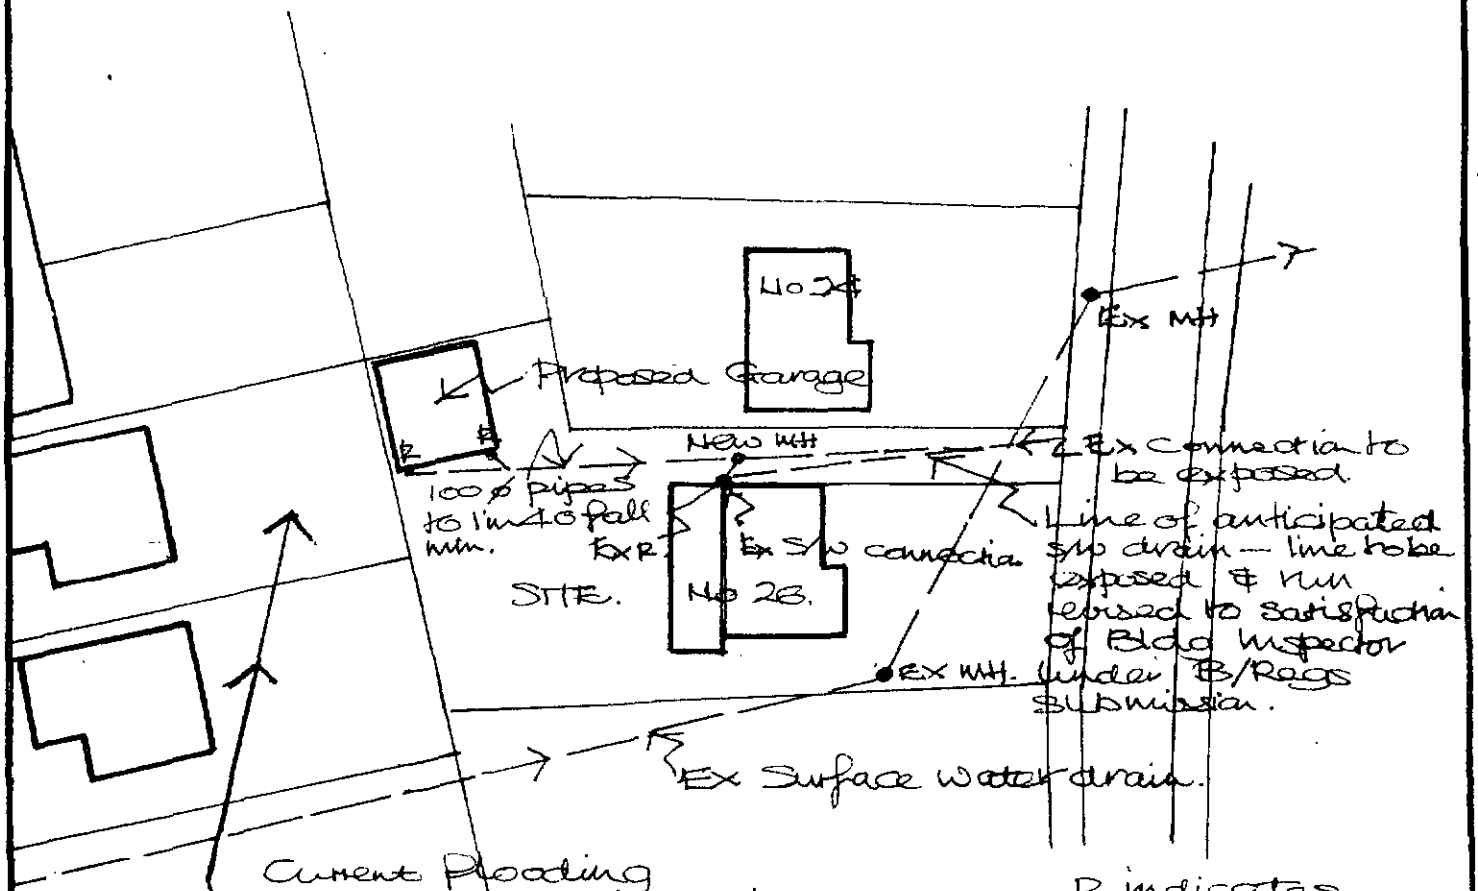

Current Flooding problems on application site due to water run-off from indicated properties, due to inadequate surface water drainage of drives
Level of FFL to be set to suit level of ex s/water drain allowing for min fall of 1m 40.

R indicates rain water pipe.

NEW GARAGE:

REVISED S/WATER DRAINAGE PROPOSALS TO No. 26, ARUNDELL DRIVE, LUNDWOOD, S71 5LE.

SCALE: 1/500.

DRWG No: RA/L/2.