




EXISTING NORTH ELEVATION

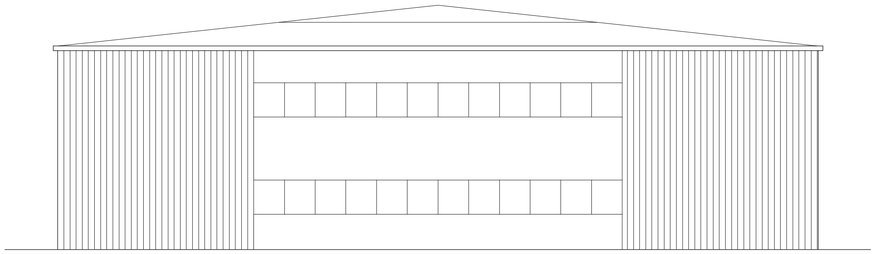


EXISTING WEST ELEVATION

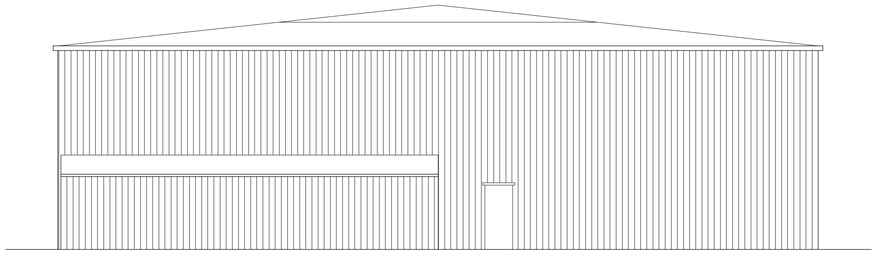


EXISTING EAST ELEVATION

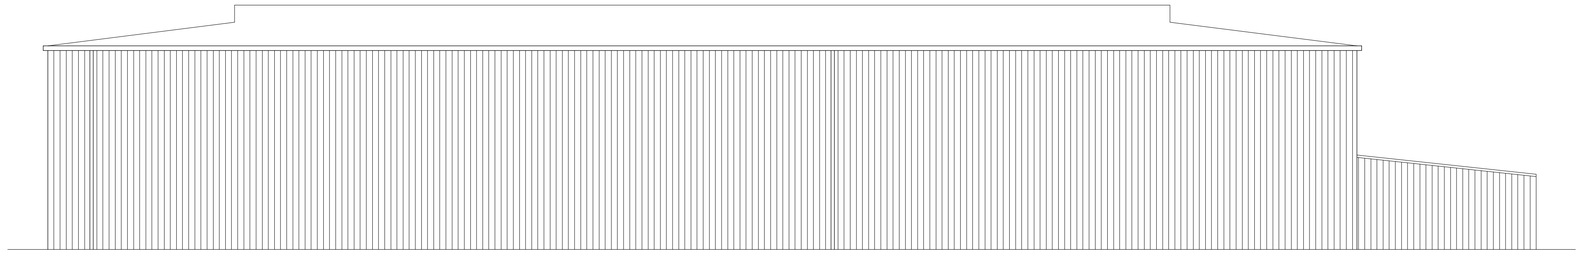


EXISTING SOUTH ELEVATION

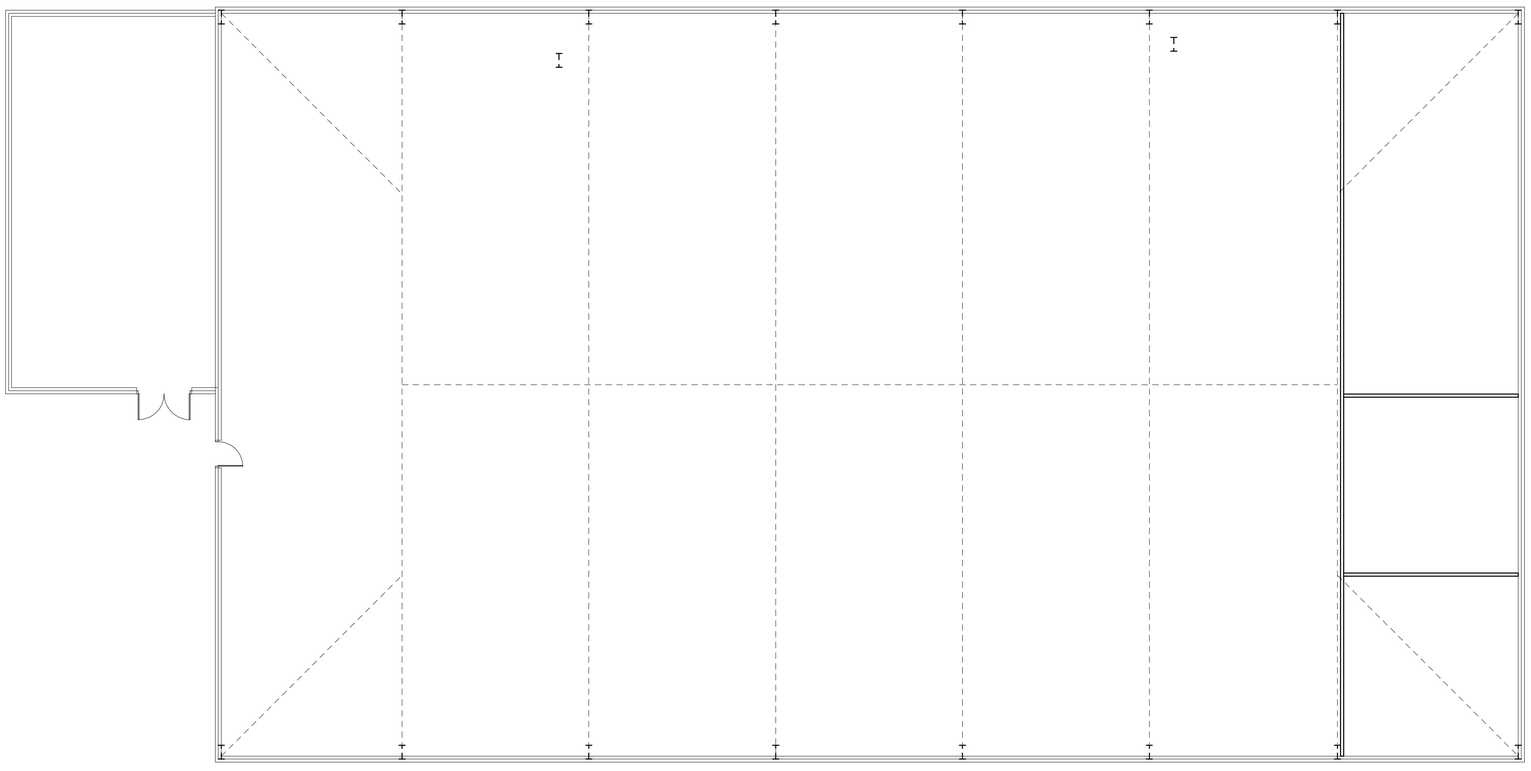

EXISTING PLAN

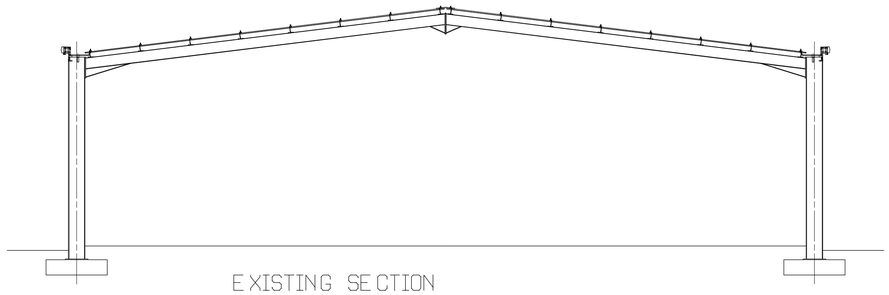

EXISTING SECTION

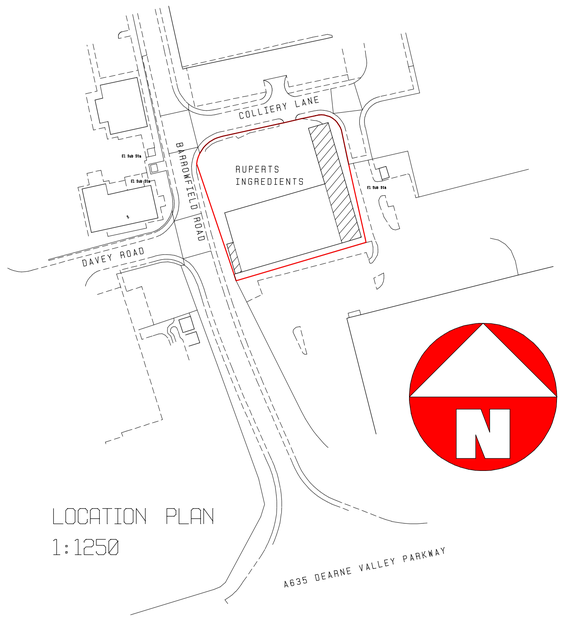

LOCATION PLAN
1:1250

CLIENT	RUPERTS INGREDIENTS		
TITLE	EXISTING PLANS RUPERT INGREDIENTS FIELDS END BUSINESS PARK COLLIERY LANE THURNSCOE, S63 OJF		
SCALE	1:100	DATE AUG 19	DRAWN AMC
DRWG No	RIW-819-1		REV N/A

ANDY CUDWORTH ARCHITECTURE
4 Stoneylea Court
Western Street
Barnsley
S70 2BP
07931 365804
andycudworth@yahoo.com

This drawing is the sole property of the author (A Cudworth) and will not be used, copied in whole or in part, by any other individual, company or organisation without the consent of the author.
All dimensions to be checked on site & not scaled from any drawing.