


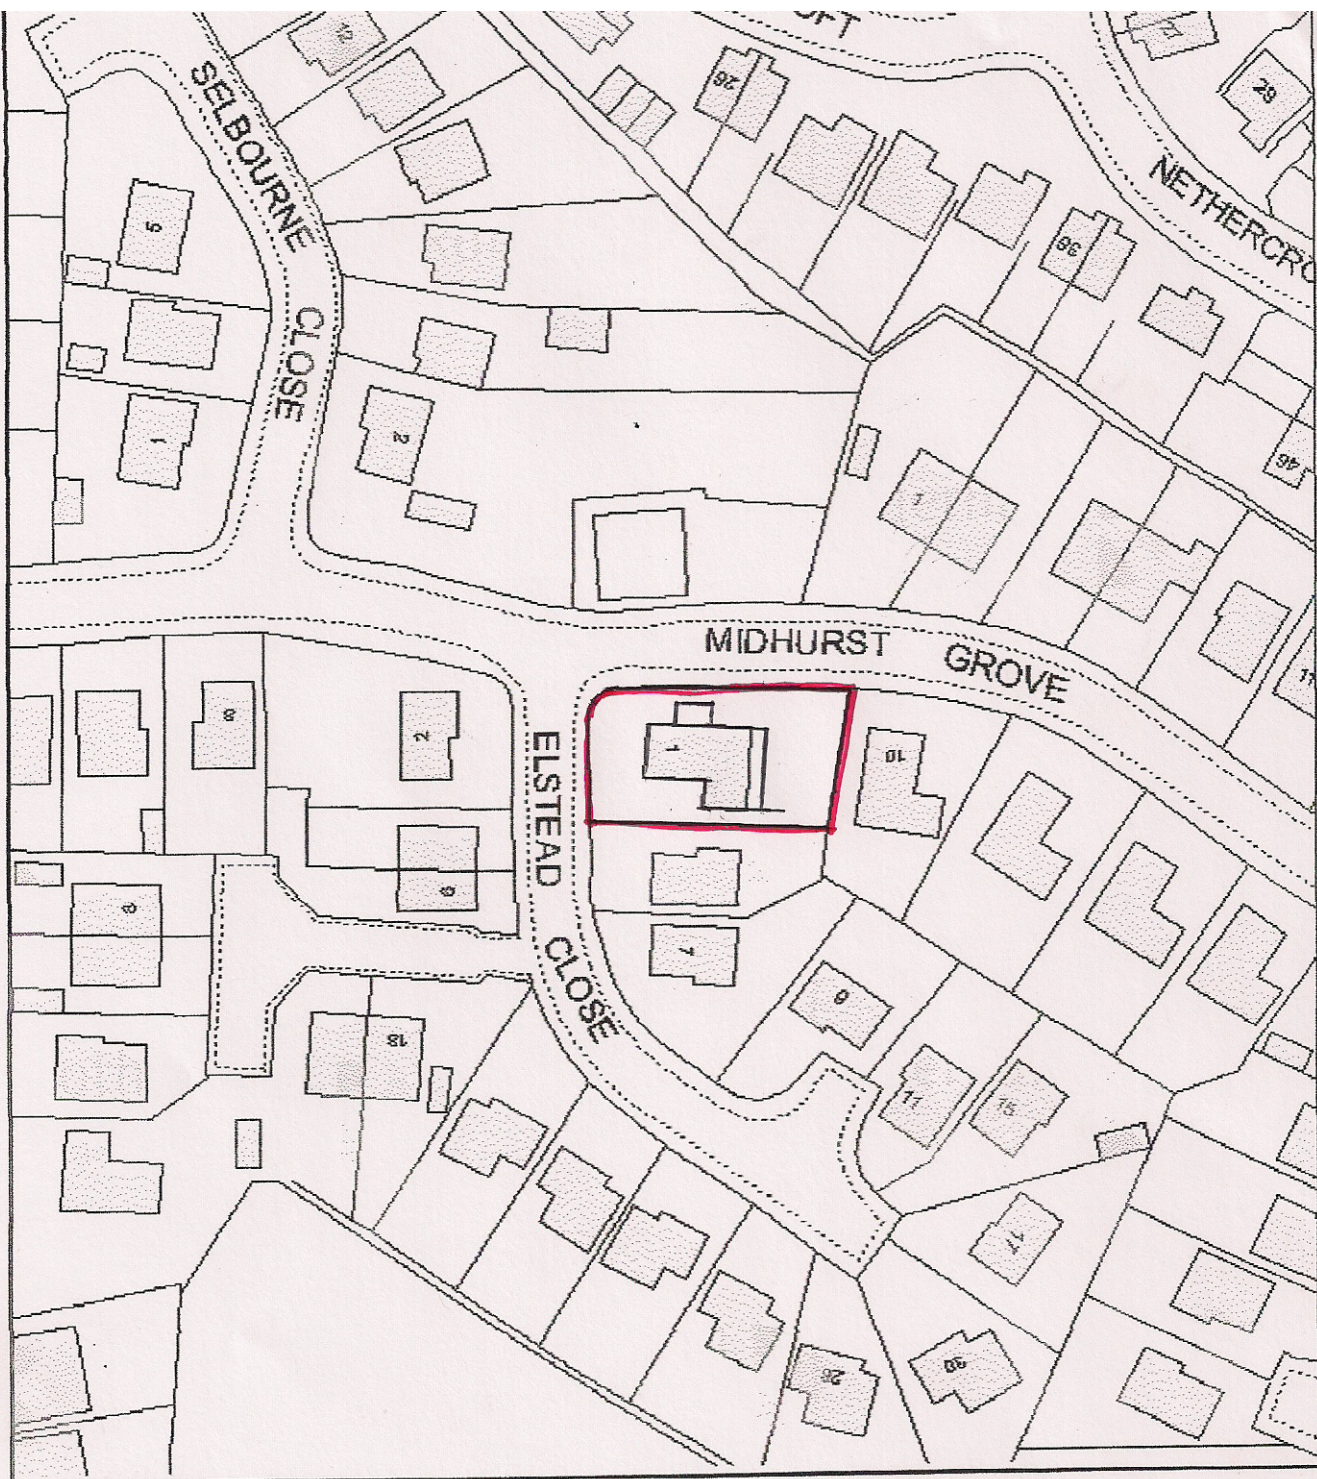

LOCATION PLAN 1:1250
1 ELSTEAD CLOSE
BARUCH GREEN