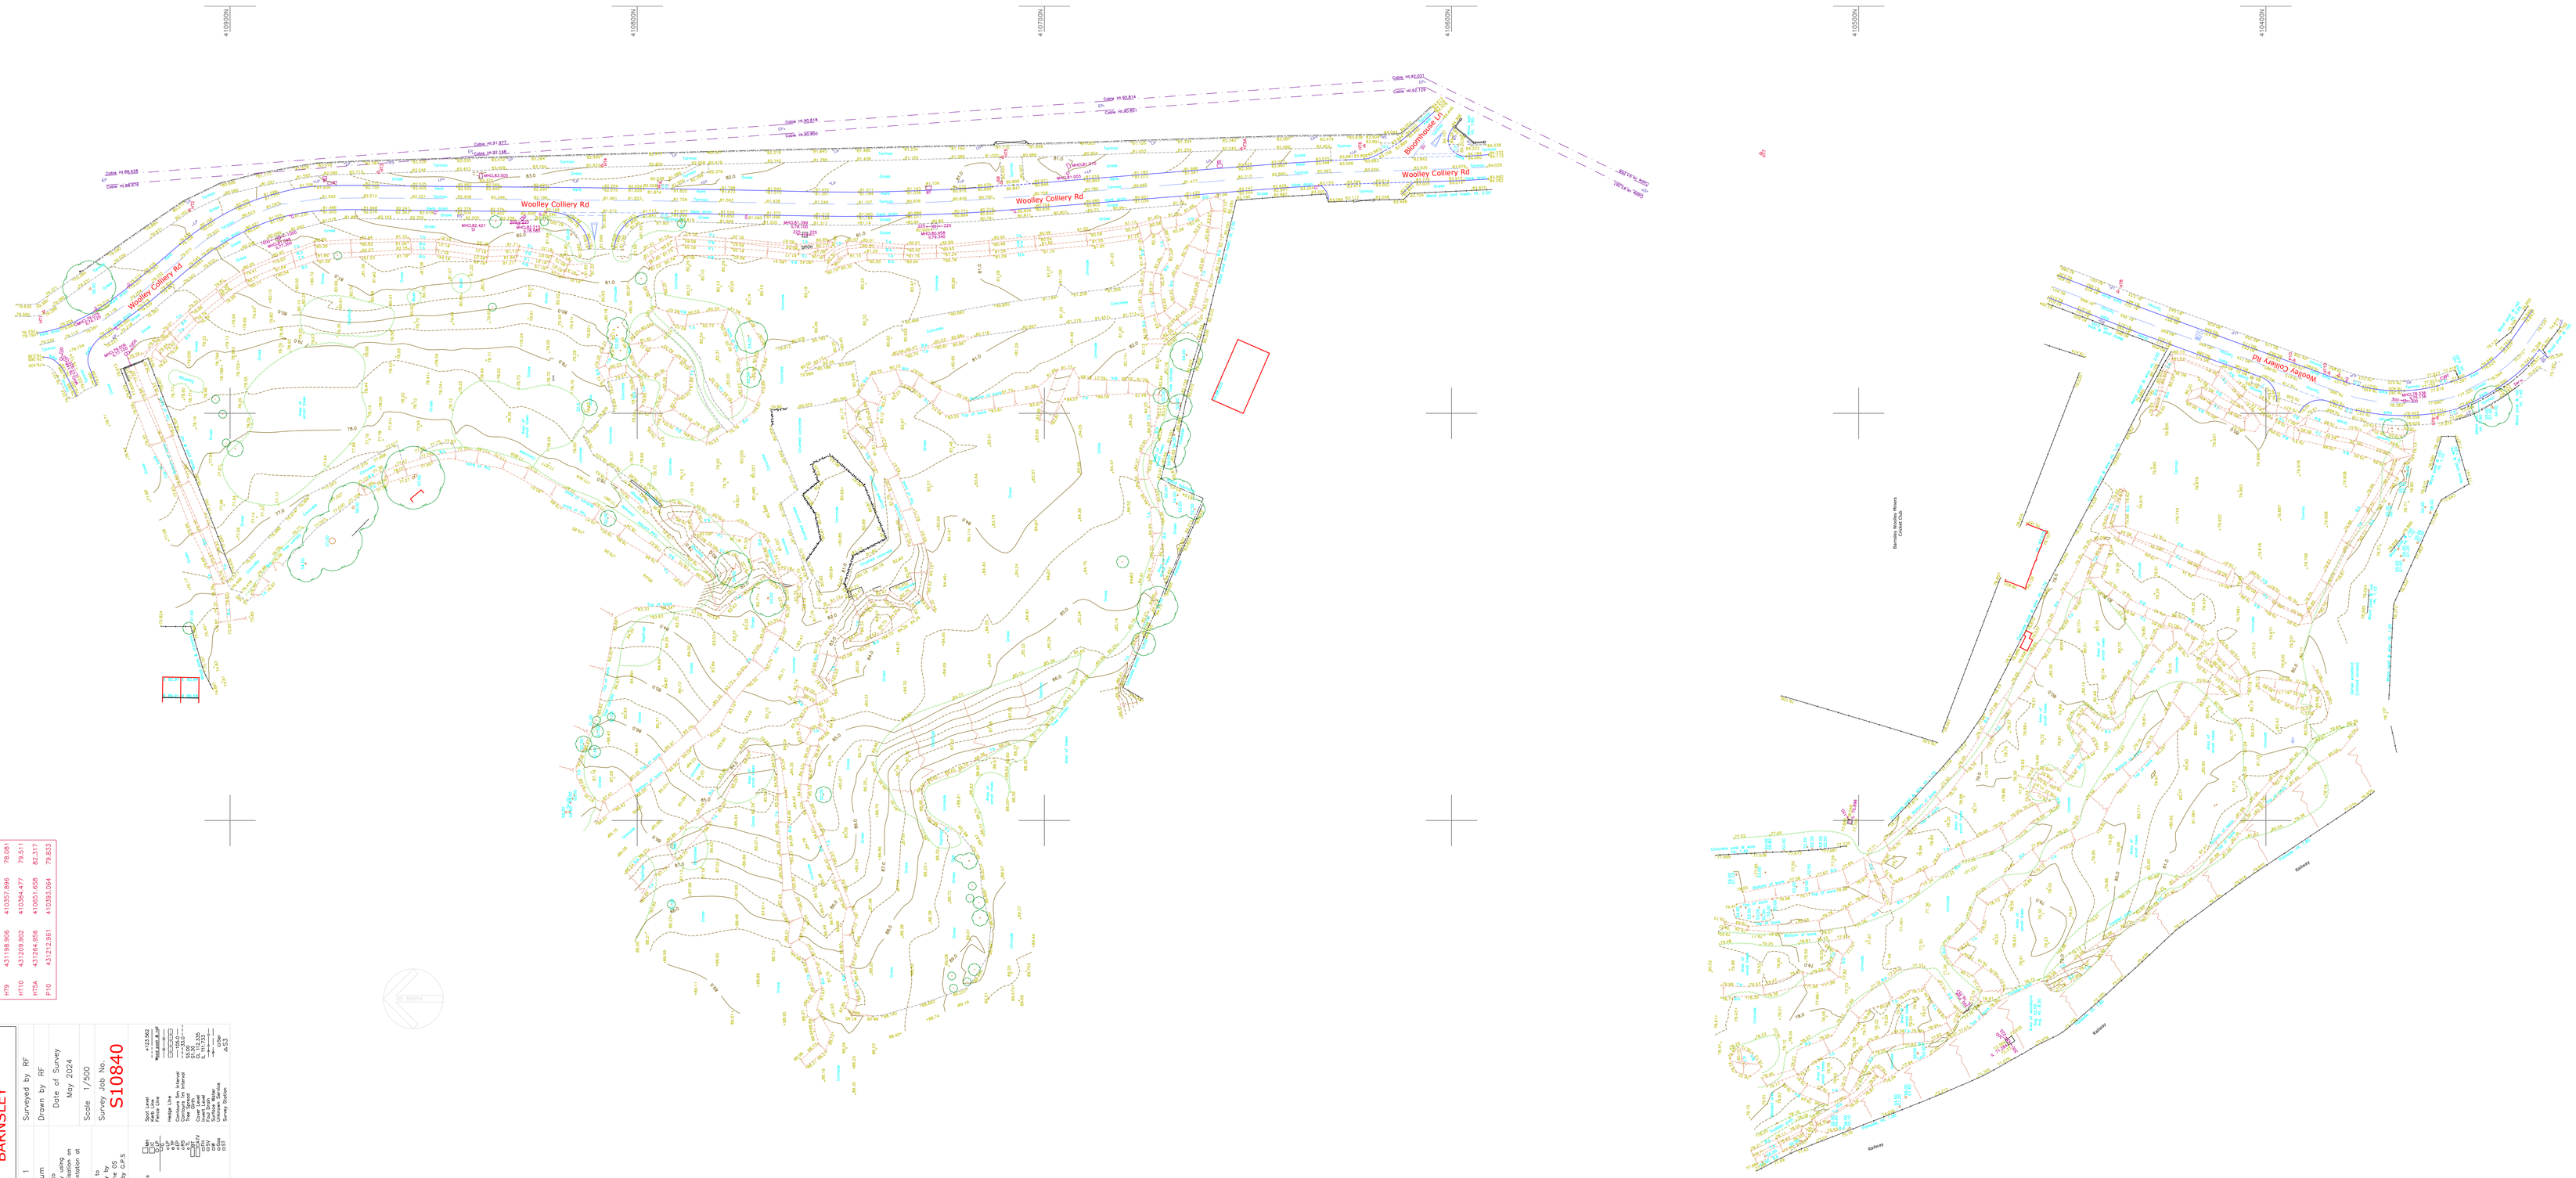

Station	Easting	Northing	Level
6	431205.773	410794.644	81.977
68	431256.644	410710.517	80.908
H11	431224.972	410945.775	79.309
H12	431249.897	410909.994	80.180
H13	431259.232	410863.591	82.920
H14	431260.894	410808.822	82.935
H15	431262.878	410710.330	81.013
H16	431265.644	410621.429	83.775
H17	431267.610	410543.277	84.726
H18	431269.937	410436.321	81.632
H19	431188.926	410357.996	78.081
H110	431209.902	410384.477	79.511
H15a	431264.956	410951.658	82.317
P10	431212.961	410393.564	79.833

Haycock+Todd

Land Survey Consultants Architectural Surveyors

Elm House, 3-7 Elm Place, Sheffield, S1 2AU T. 0114 276 7594 F. 0114 276 7596 E. sheffield@haycock-todd.co.uk

Site Survey

Woolley Colliery Road
Darton
BARNSLEY

Sheet 1 of 1

Datum

GRID:- Related to Ordnance Survey using Ordnance Survey Network Station 94. Orientation at Grid Eastings.

LEVEL:- Related to Ordnance Survey Ordnance Datum Newlyn by G.P.S. Active Network.

LEGEND

Surveyed by RF

Drawn by RF

Date of Survey May 2024

Scale 1/500

Sheet Size A1

S10840

Site Grid Area = 1ha

Contour Interval = 0.25m

Height Line Spot Height Interval = 0.25m

Trees = 1m Diameter Unless Shown Otherwise

Trees Shown Thus

Spot Level Shown Thus

Survey Station Shown Thus

Survey Station Shown Thus

Spot Level