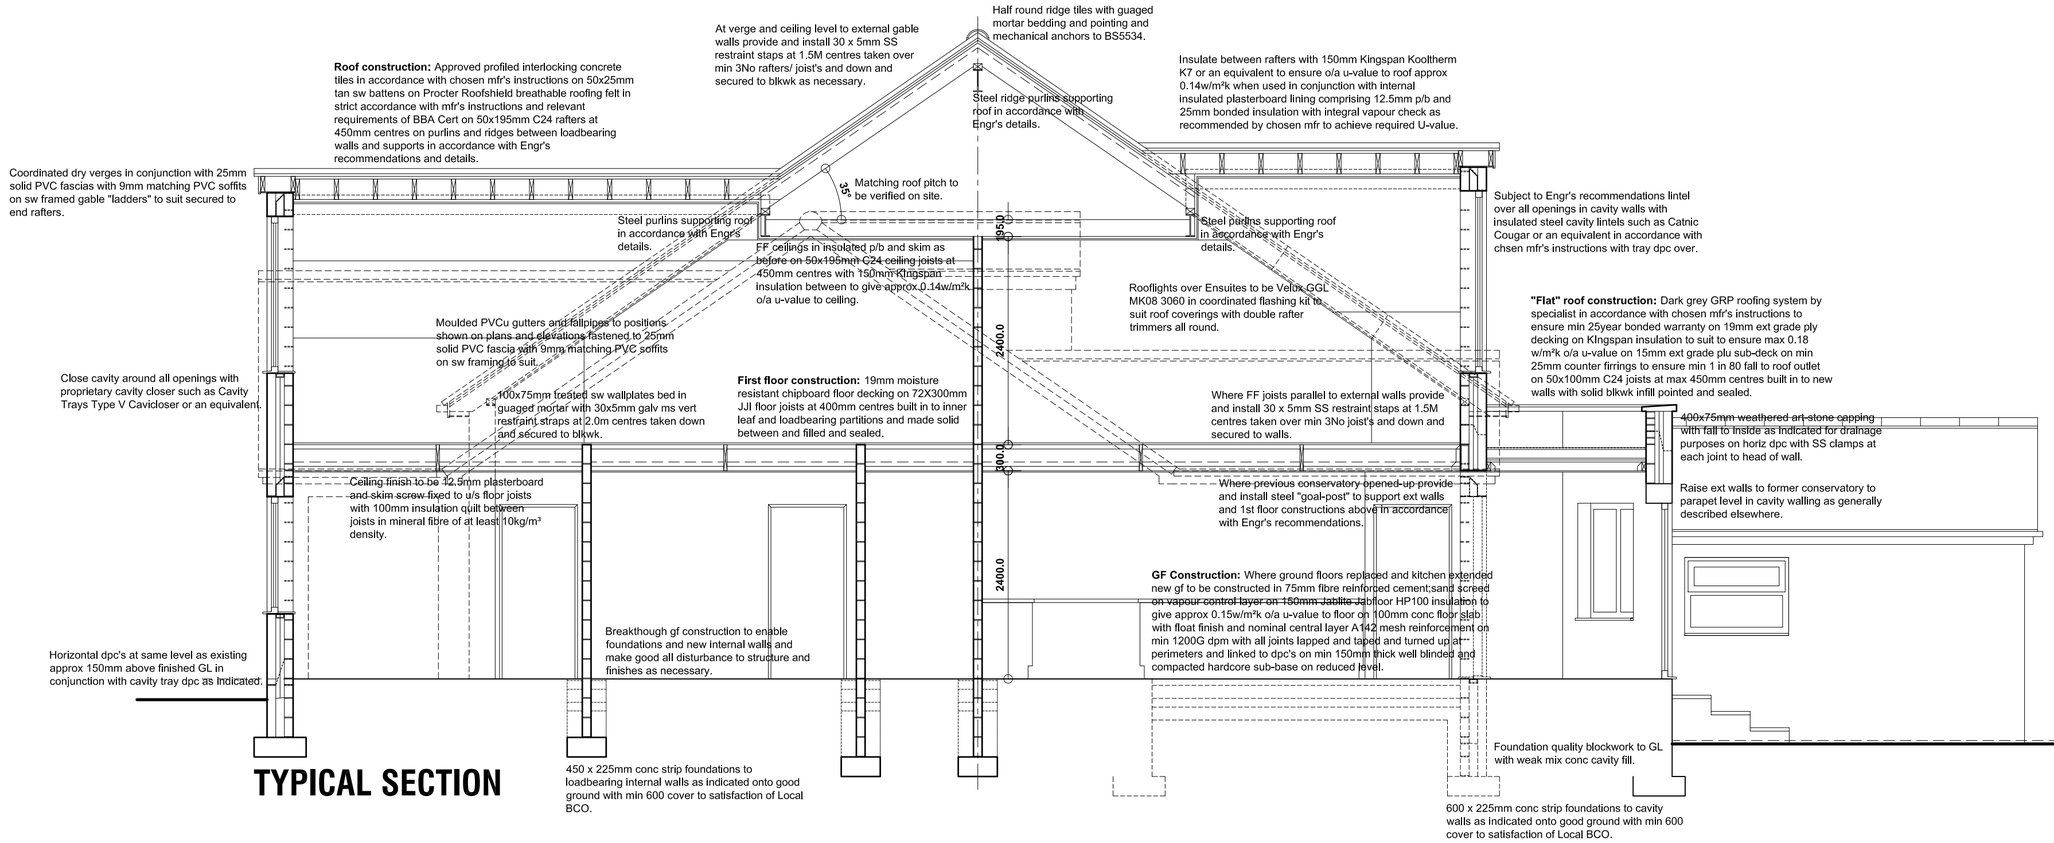


TYPICAL SECTION

47 DEVONSHIRE DRIVE,
BARNSLEY,
S75 1ED.

DETAILED PROPOSALS 3

Typical Section.

Mr & Mrs Smith.

Revision	Date.	Description.
A	30/06/2017	Final Preps for LA Apps.

Building Design Services

JE Architectural Ltd
23 Windmill Road, Wombwell,
Barnsley, S73 8PW.
Tel: 01226 754507
Email: jealtd@btconnect.com

This drawing and the copyright is the Architectural Company's property and maybe used or reproduced only by agreement. All Dimensions in Millimetres Unless specified otherwise and subject to verification on site.

Scale: 1:50 @ A2	Date: JUNE 2017
Ref: 201629	Drwg No: 04

0 cm | 2 cm | 4 cm | 6 cm